



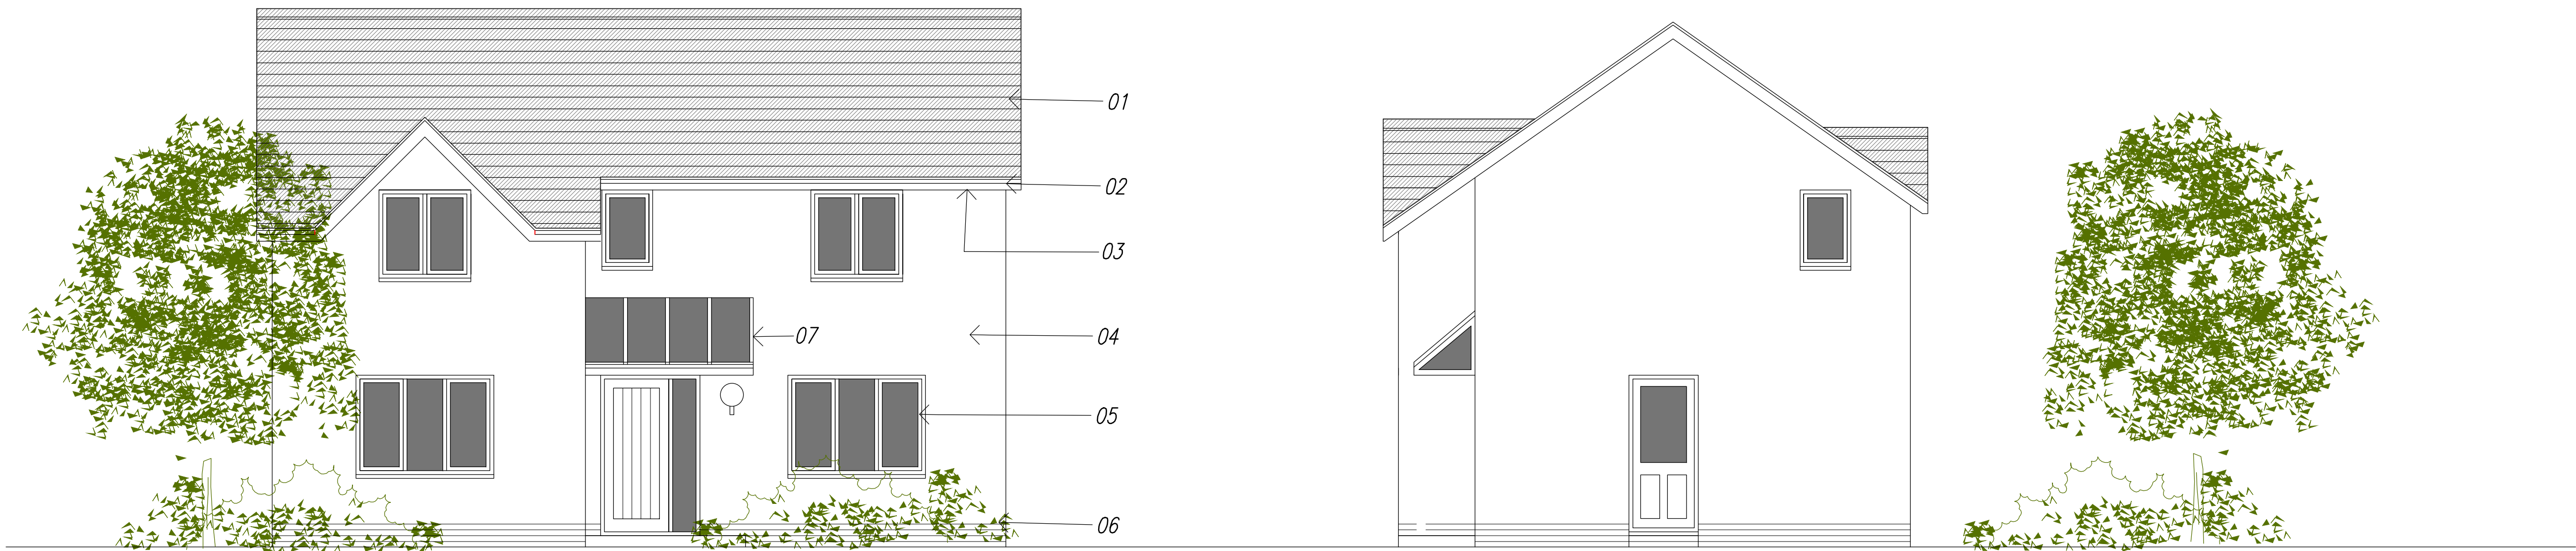

FRONT ELEVATION
Scale 1:50

SIDE ELEVATION FACING WEST
Scale 1:50

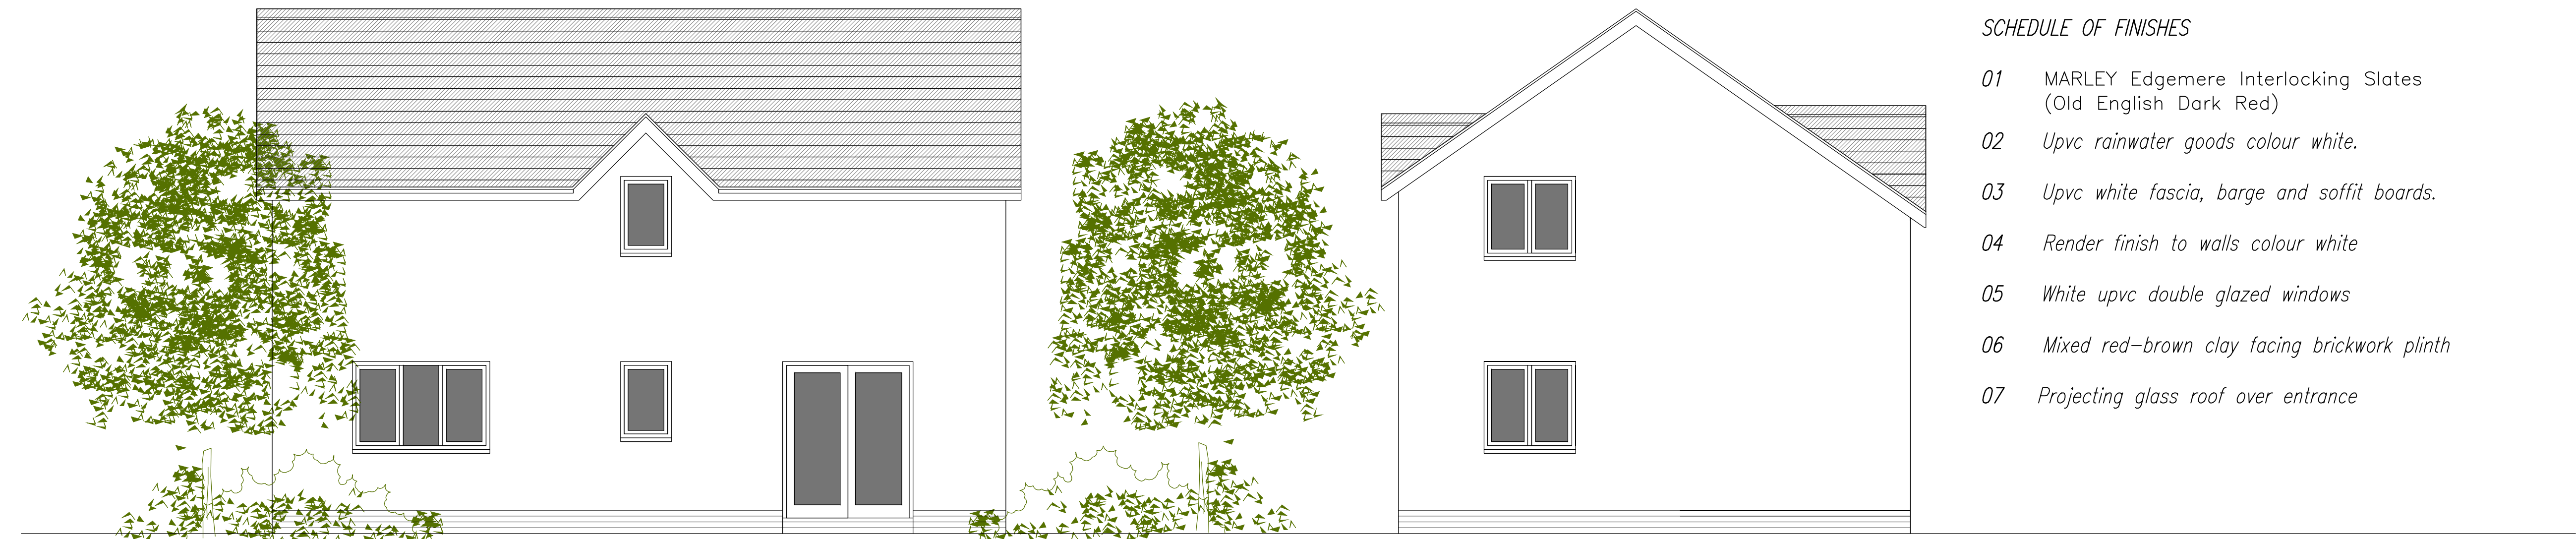

REAR ELEVATION
Scale 1:50

SIDE ELEVATION FACING EAST
Scale 1:50

SCHEDULE OF FINISHES

- 01 MARLEY Edgemere Interlocking Slates
(Old English Dark Red)
- 02 Upvc rainwater goods colour white.
- 03 Upvc white fascia, barge and soffit boards.
- 04 Render finish to walls colour white
- 05 White upvc double glazed windows
- 06 Mixed red-brown clay facing brickwork plinth
- 07 Projecting glass roof over entrance

General Notes :

- 1.) Do not scale from this drawing except for planning purposes.
- 2.) All dimensions are in millimetres.
- 3.) All levels are in metres relative to datum.
- 4.) All dimensions stated are to be confirmed on site prior to commencement of any works and any discrepancies found are to be reported to **Steve Morgan Associates Limited** immediately.

REV.	By	Date	Description
------	----	------	-------------

Client
MR REESE

Project Description
19 THE UPLANDS

Drawing Title
**PROPOSED ELEVATIONS
AND EXTERNAL FINISHES**

(CONDITION 2)

Drawn	JH	Date	29/09/25
-------	----	------	----------

Checked	SM	Date	29/09/25
---------	----	------	----------

Scales **1:50@A1**

STEVE MORGAN ASSOCIATES
CONSULTING ENGINEERS
9 Clytha Park Road Newport NP20 4PB
tel: 01633 266244 fax: 01633 266275
e-mail: engineers@smalimited.co.uk Web: smalimited.co.uk

Project Number **1248773**

Drawing Number **GA-03**

Rev **A**