


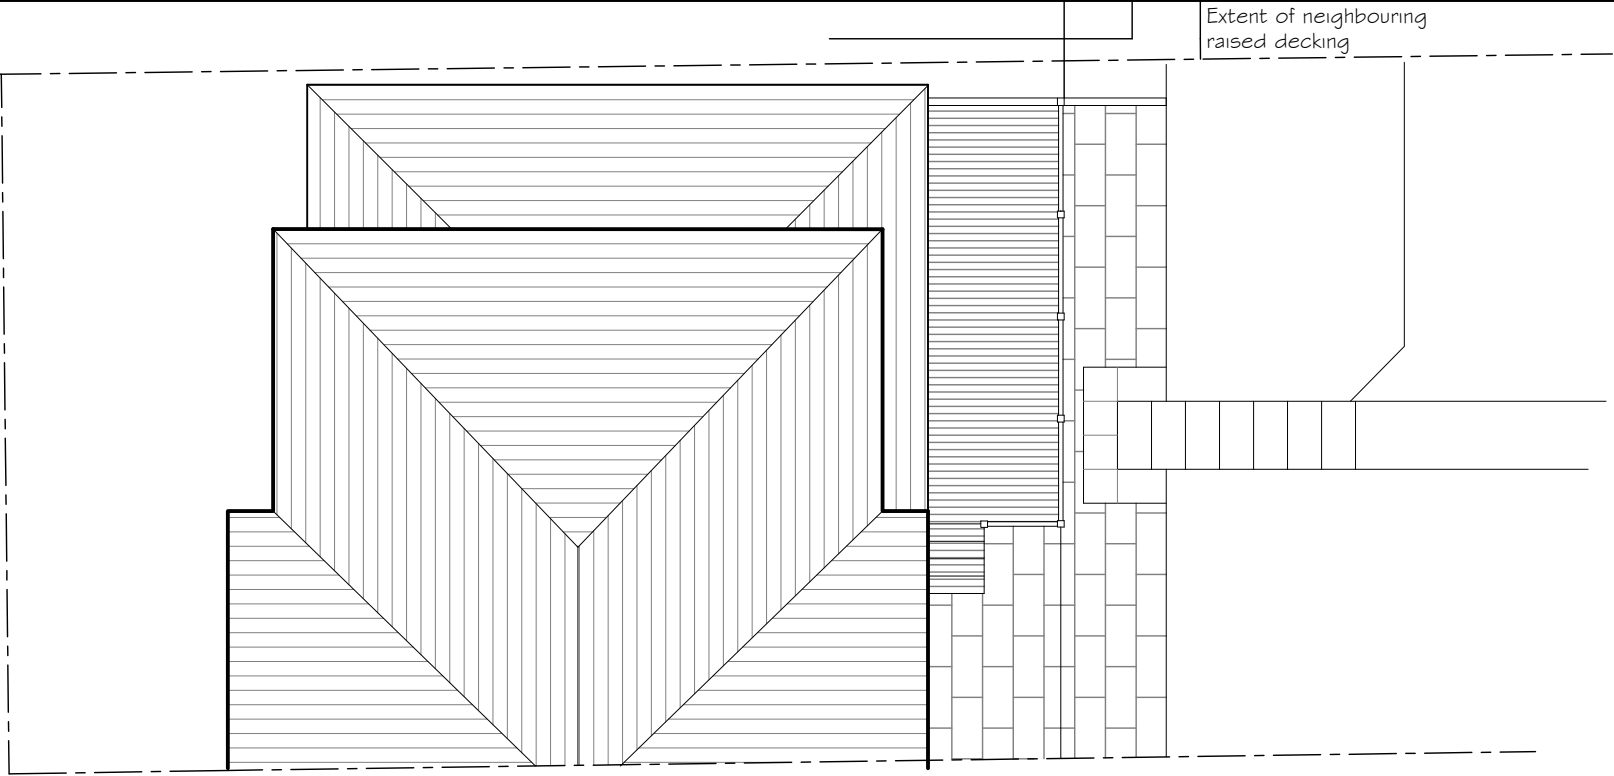


Existing Aerial View



Existing Rear Elevation

Property has an existing raised decking area, that the client wishes to extend. Neighbouring properties all have similar arrangements, most significantly larger.

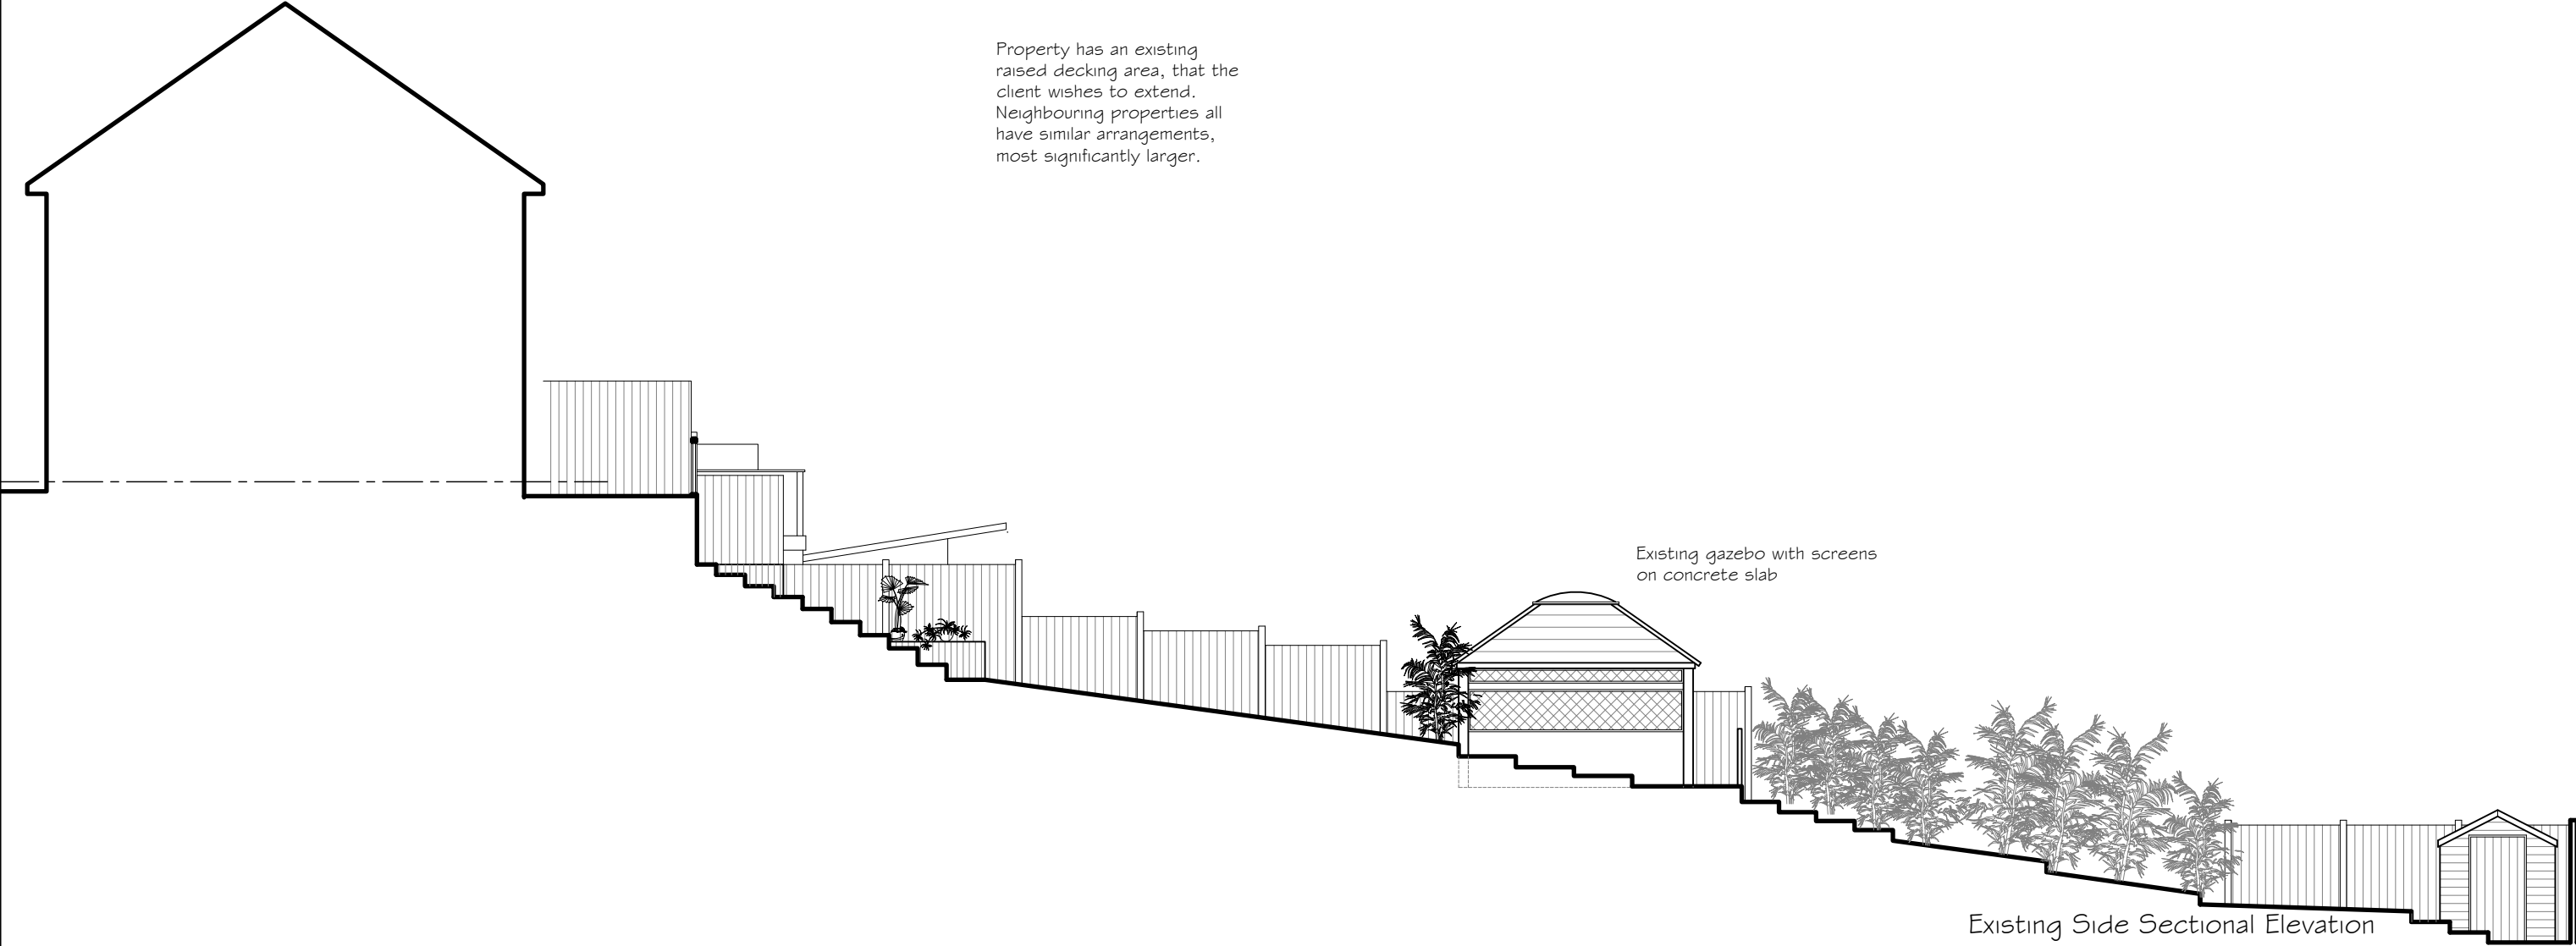

Existing Side Sectional Elevation

All dimensions to be measured on site by contractor. These drawings to be used for planning purposes only.

Client Mr & Mrs J
37 Clevedon Road, St.
Julians, Newport,
NP19 8NA

Project Description
Proposed extension to existing decking area @ 37
Clevedon Road, NP19 8NA, for Mr & Mrs J

Drawn TH

Date May 2025

Scales 1:100 @A3

Project Number

Checked

Date

Drawing Number Existing Survey Rev.