





Front Elevation (Proposed)

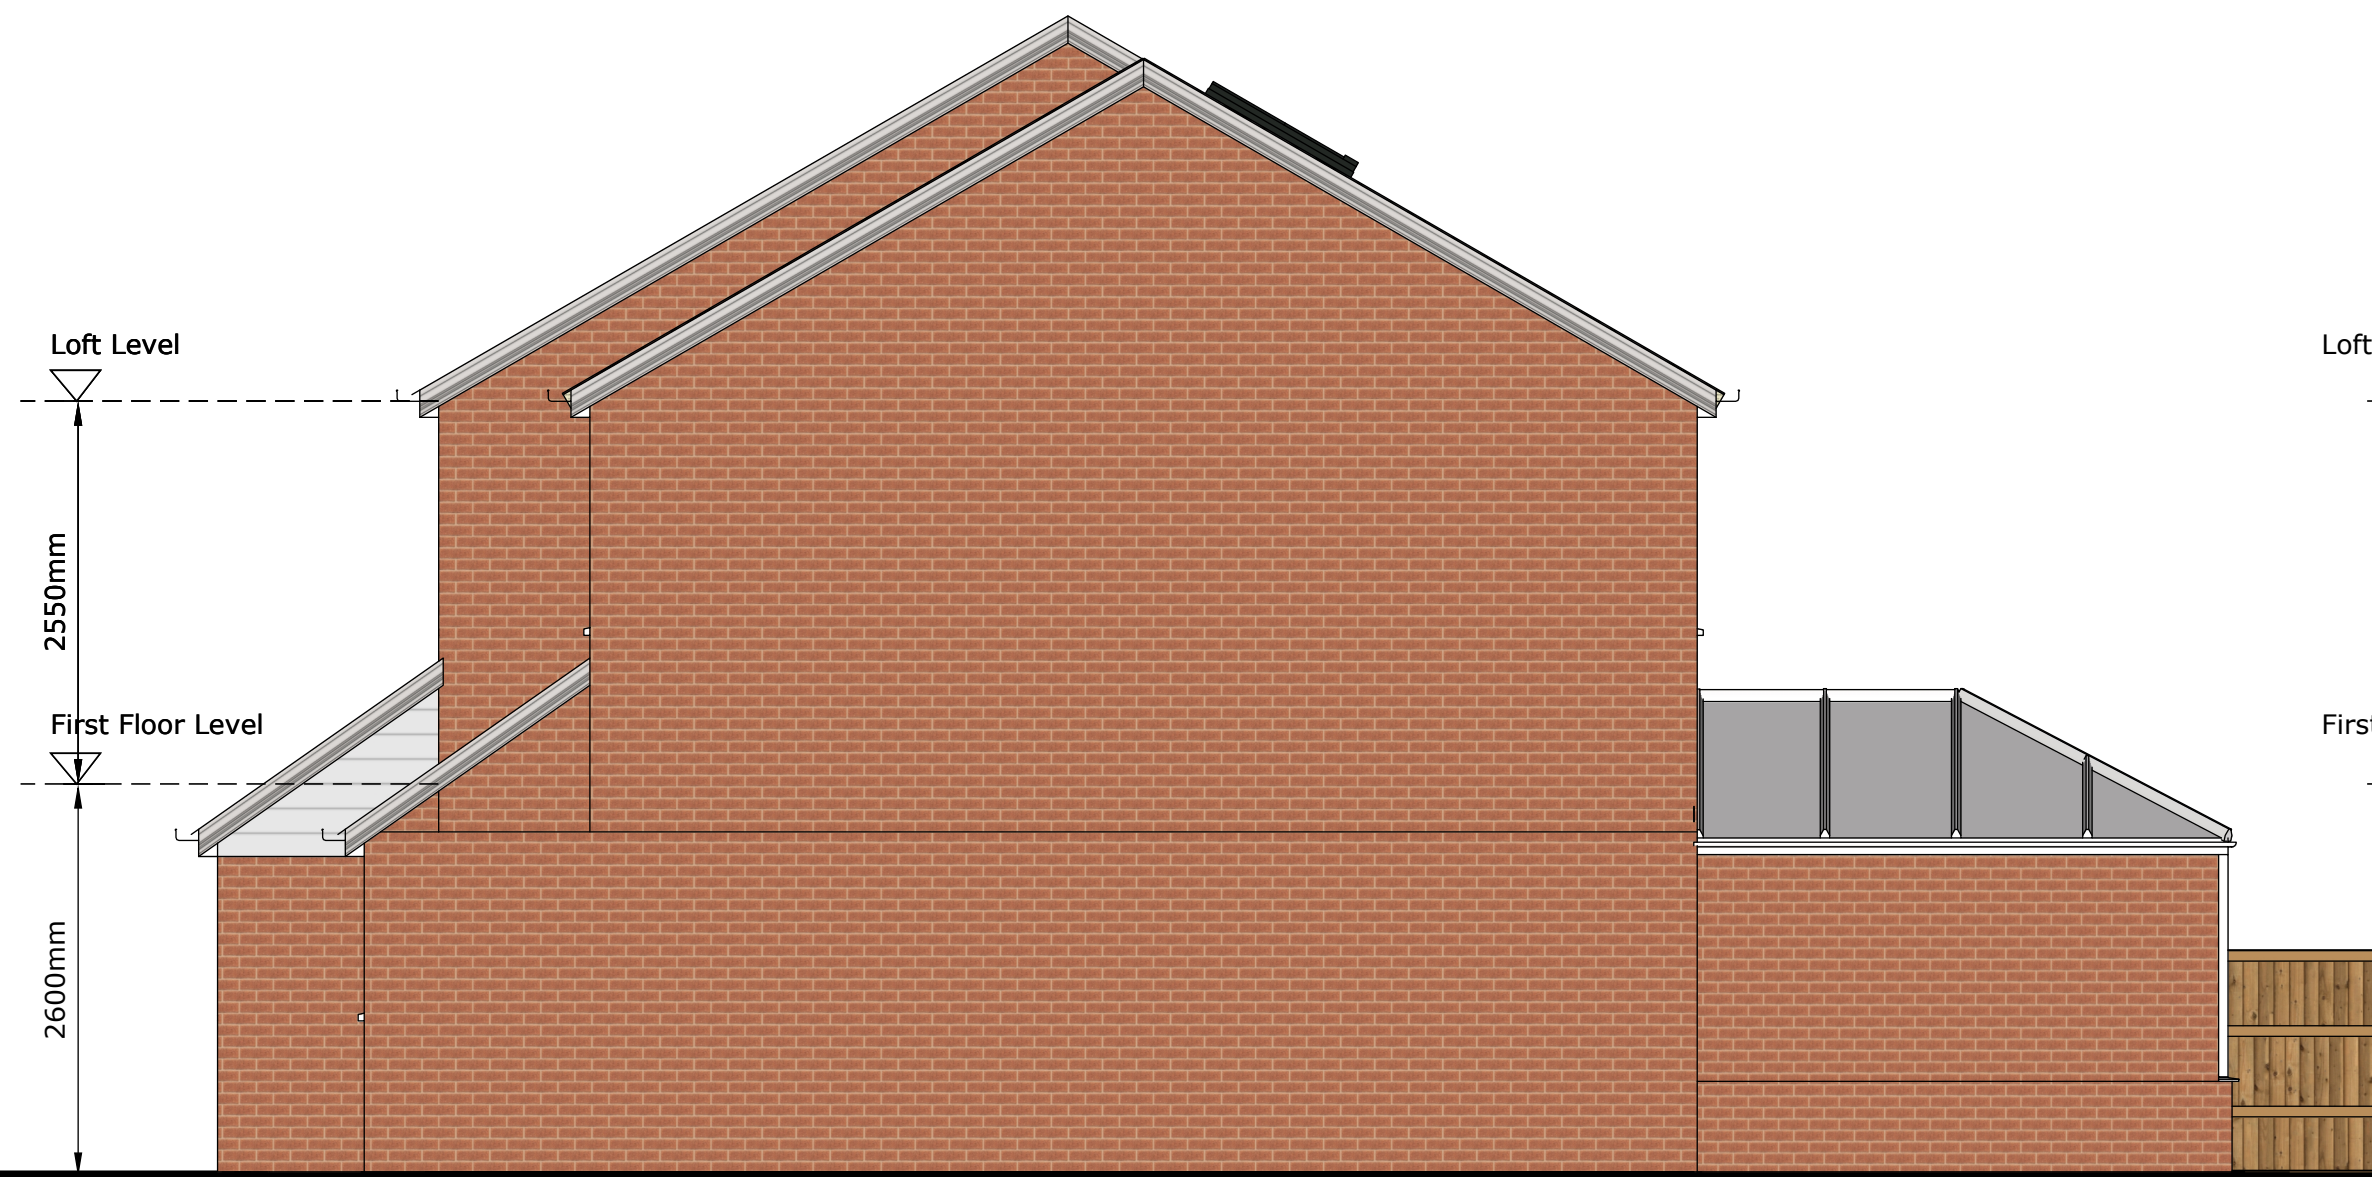


Side Elevation (Proposed)




Rear Elevation (Proposed)

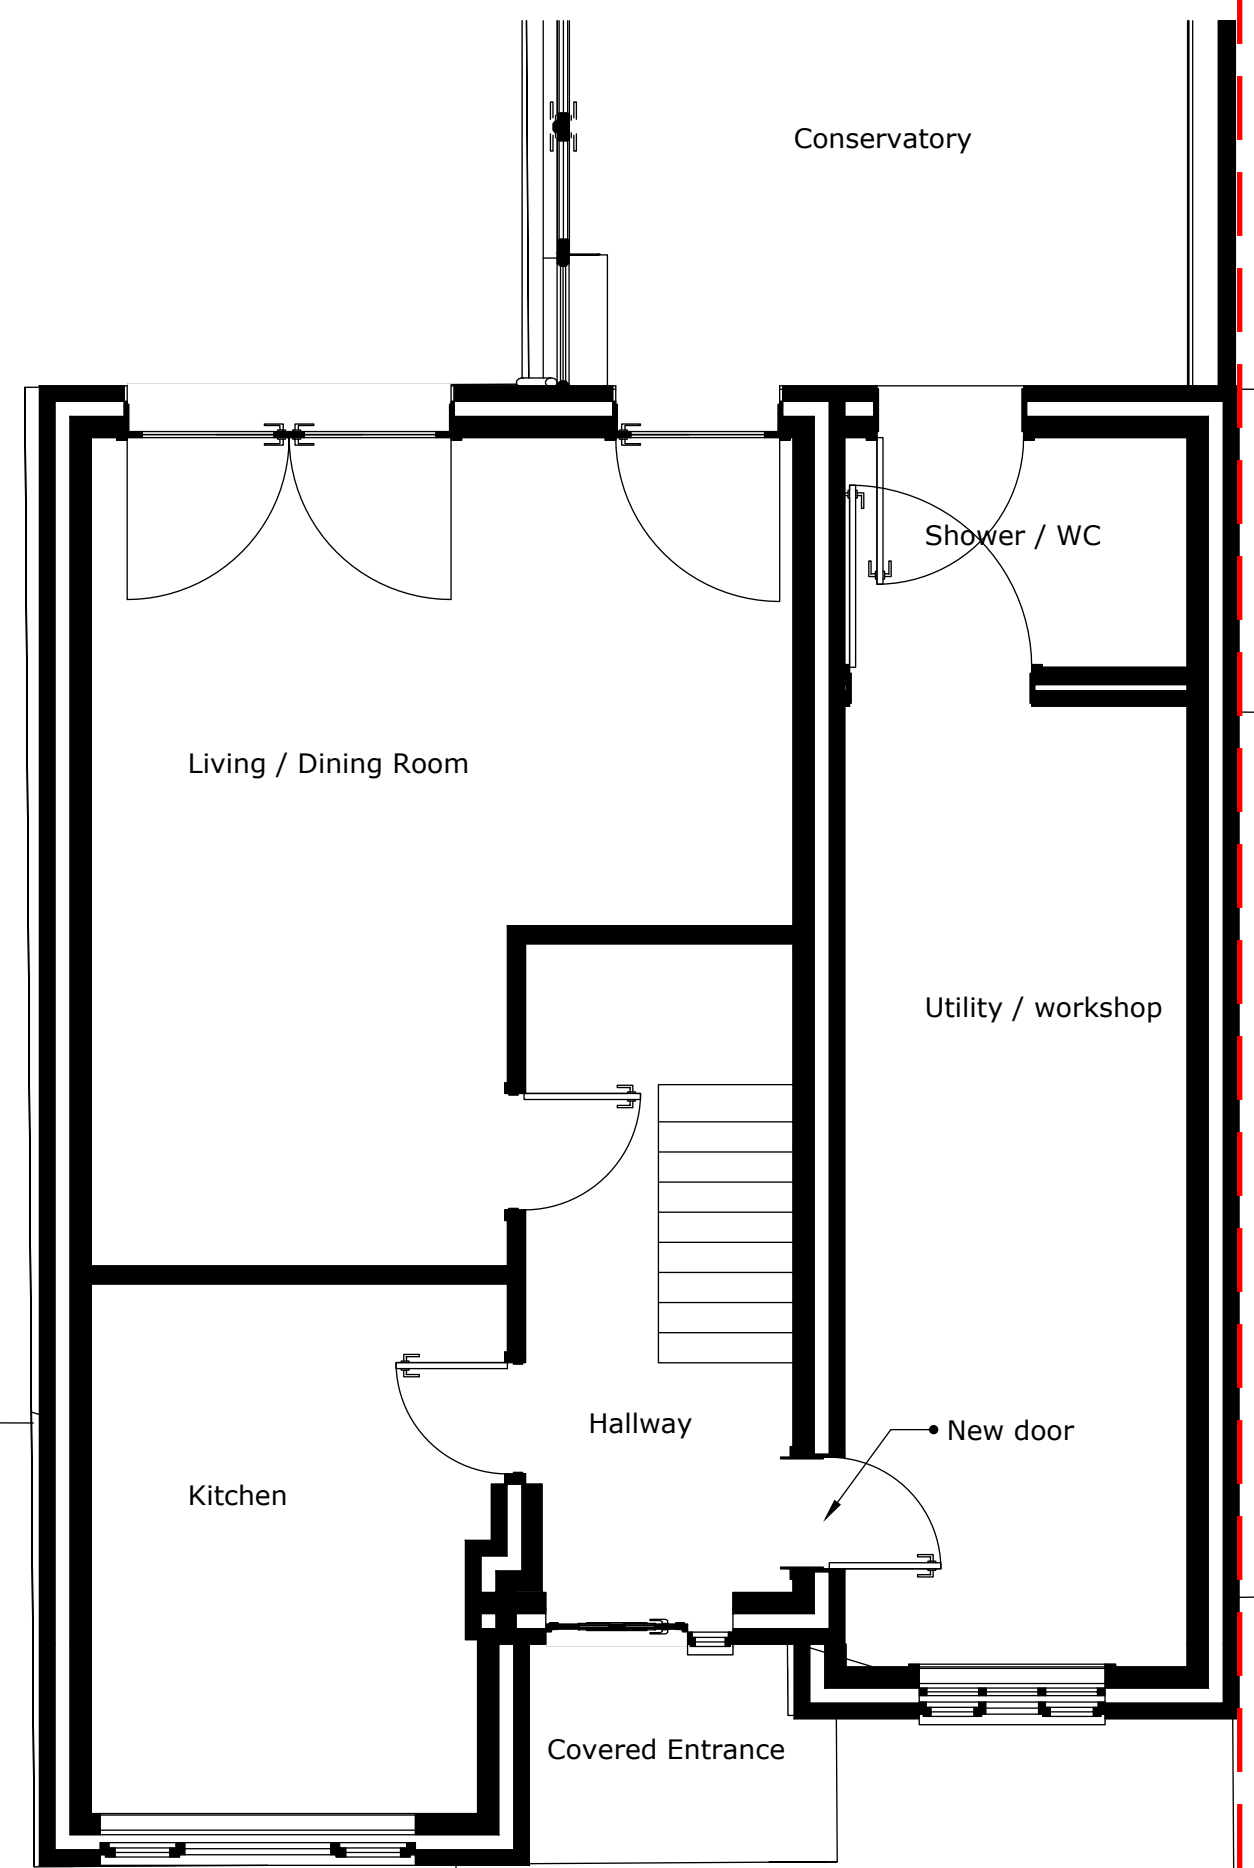


Ground Floor Plan(Proposed)

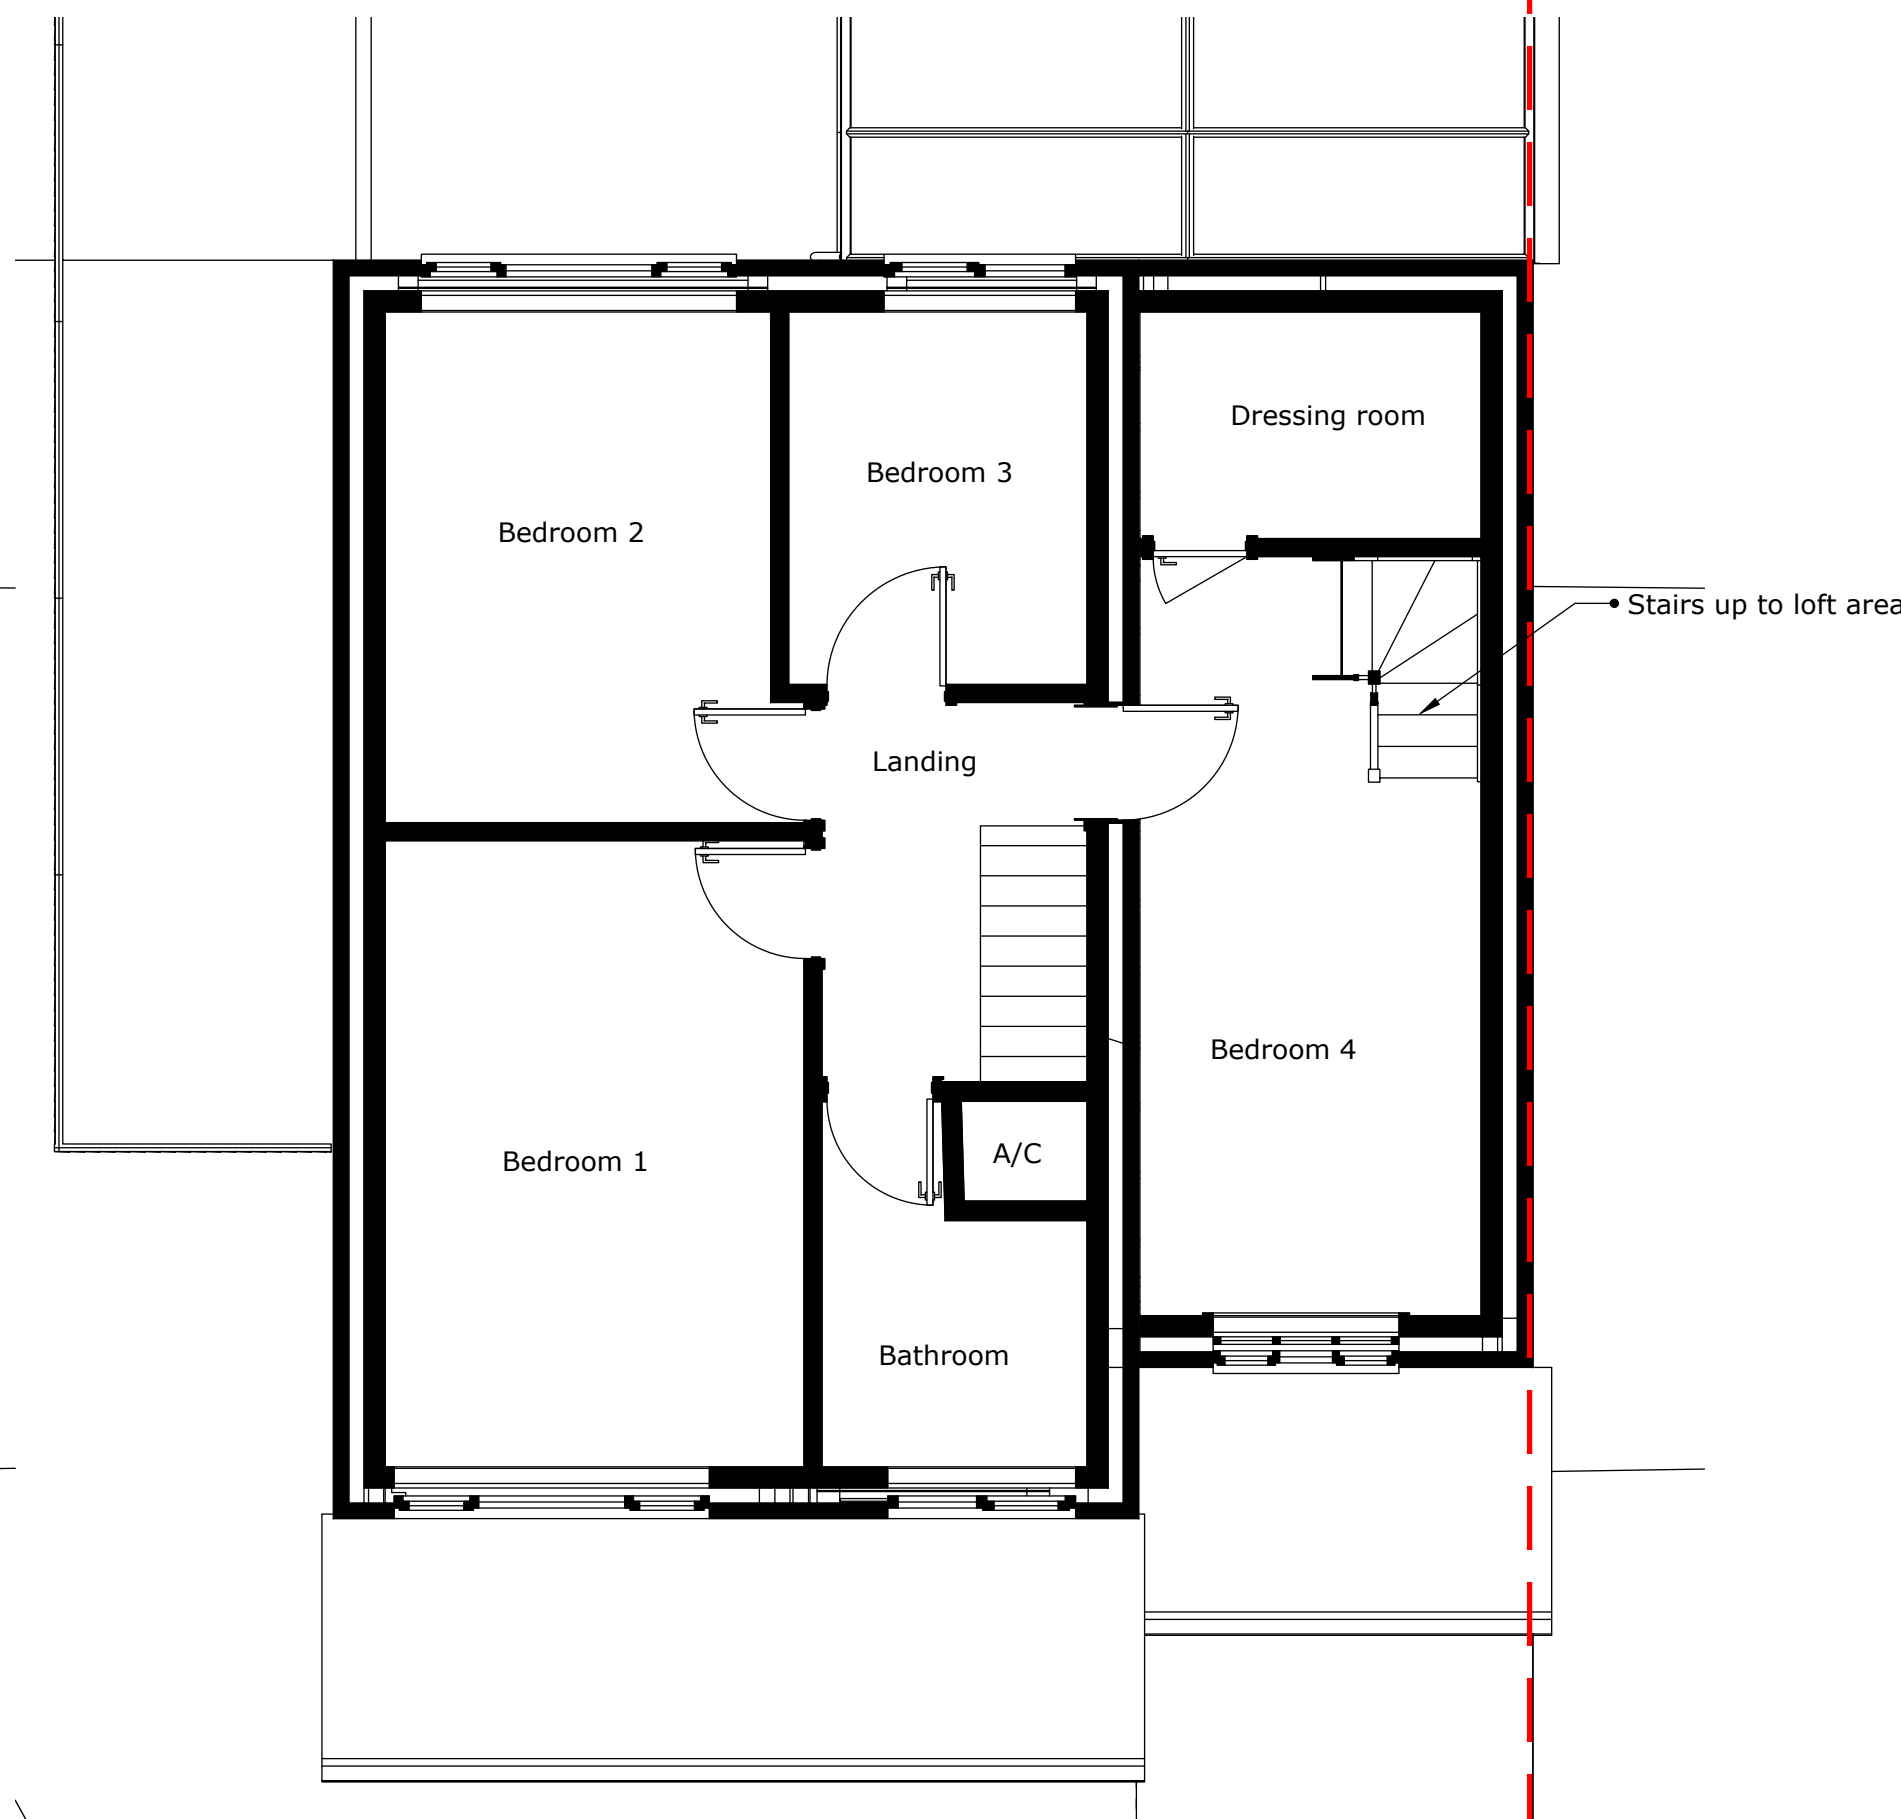

First Floor Plan(Proposed)

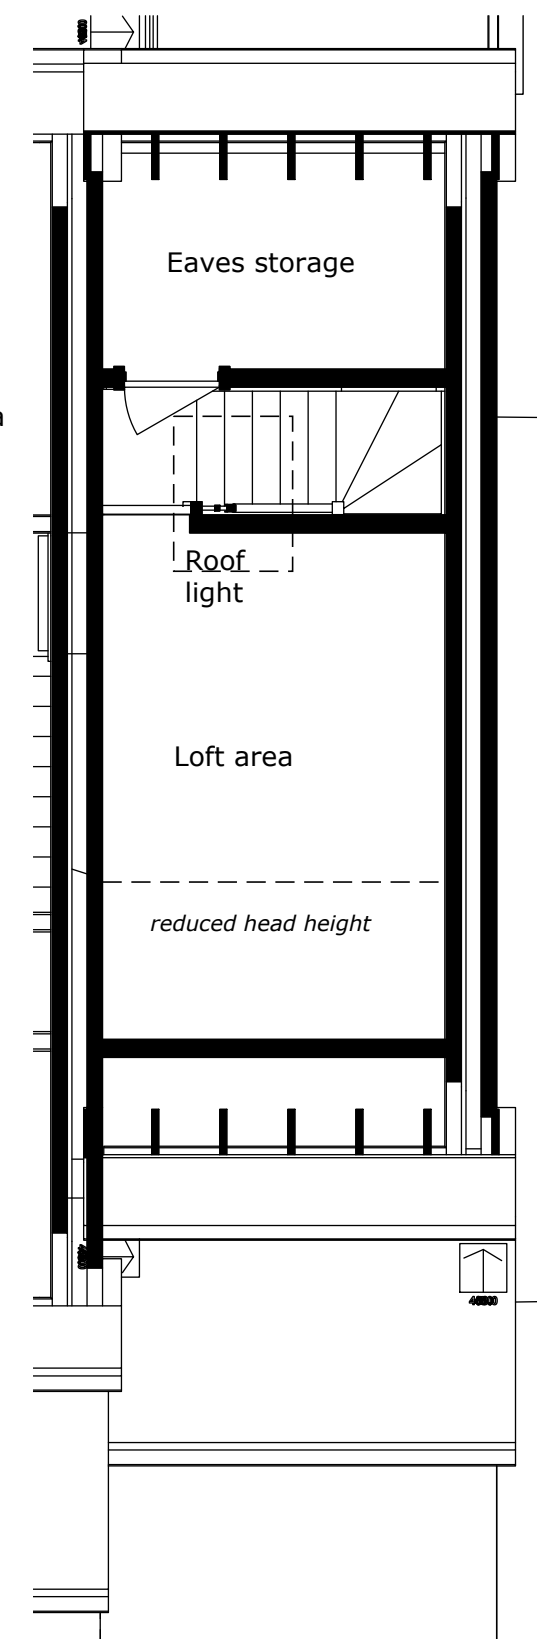

Loft Floor Plan(Proposed)

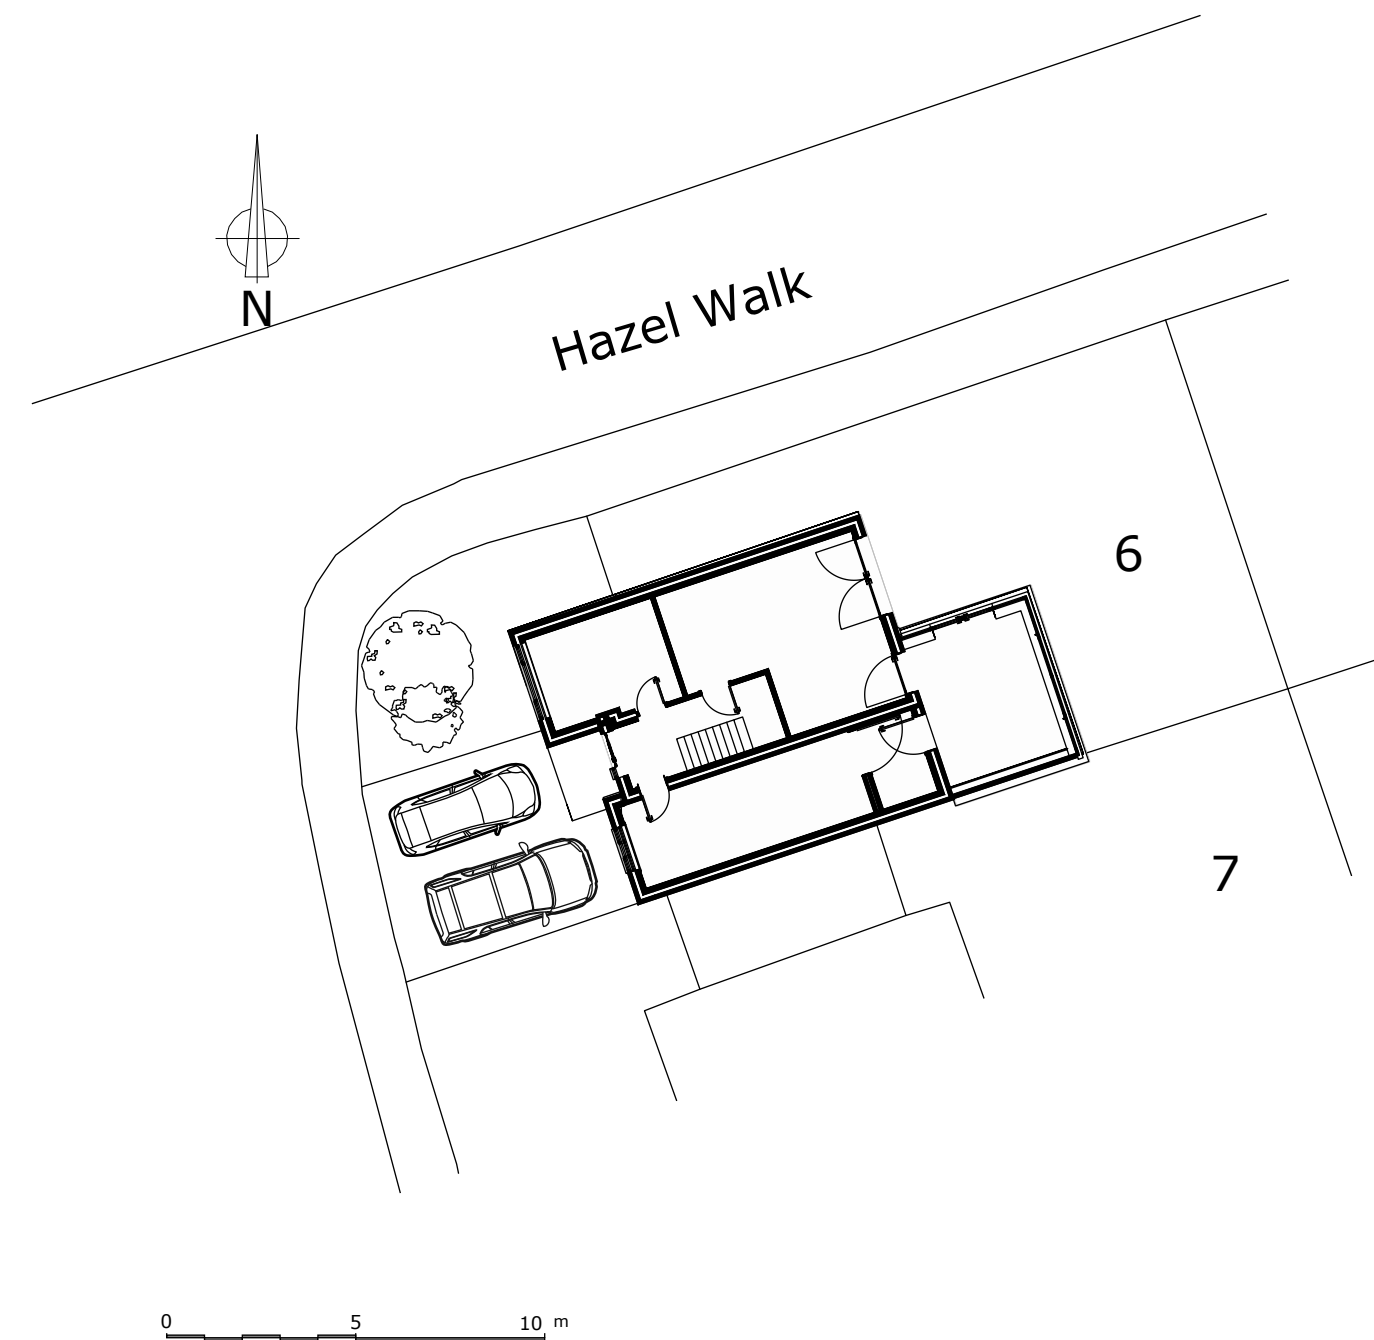

Site plan Scale 1:200

Notes:

Materials to match existing.

External finish to be facing brick to match existing.

New windows and doors to be white uPVC to match existing.

New roof covering to be concrete pantiles to match existing.

Ridge height as existing.

Front driveway parking spaces to remain.



Scale 1:50

Notes

Front line of extension set back 1m.
Stair to loft reconfigured.
Store to roof eaves added.

No.	Description	Date
A	Door moved	11.03.26
B	Updated to planning comments	17.05.26

Steve Denton Bsc(Hons) MCIAT
Chartered Architectural Technologist
30 Coldra Road, Newport NP20 4FF
mob: 07867 873307 email: stevedentonmciat@icloud.com

PROJECT		CLIENT	
6 Hazel Walk, Caerleon NP18 3SE		Sue Davies	
SHEET	Date	Project number	Scale (@ A1)
	01.03.2026	0126SD	1 : 50 / 1000
	Drawn by	DRAWING NUMBER	
SJD		(05) 101	
Checked by		REV	
		B	