



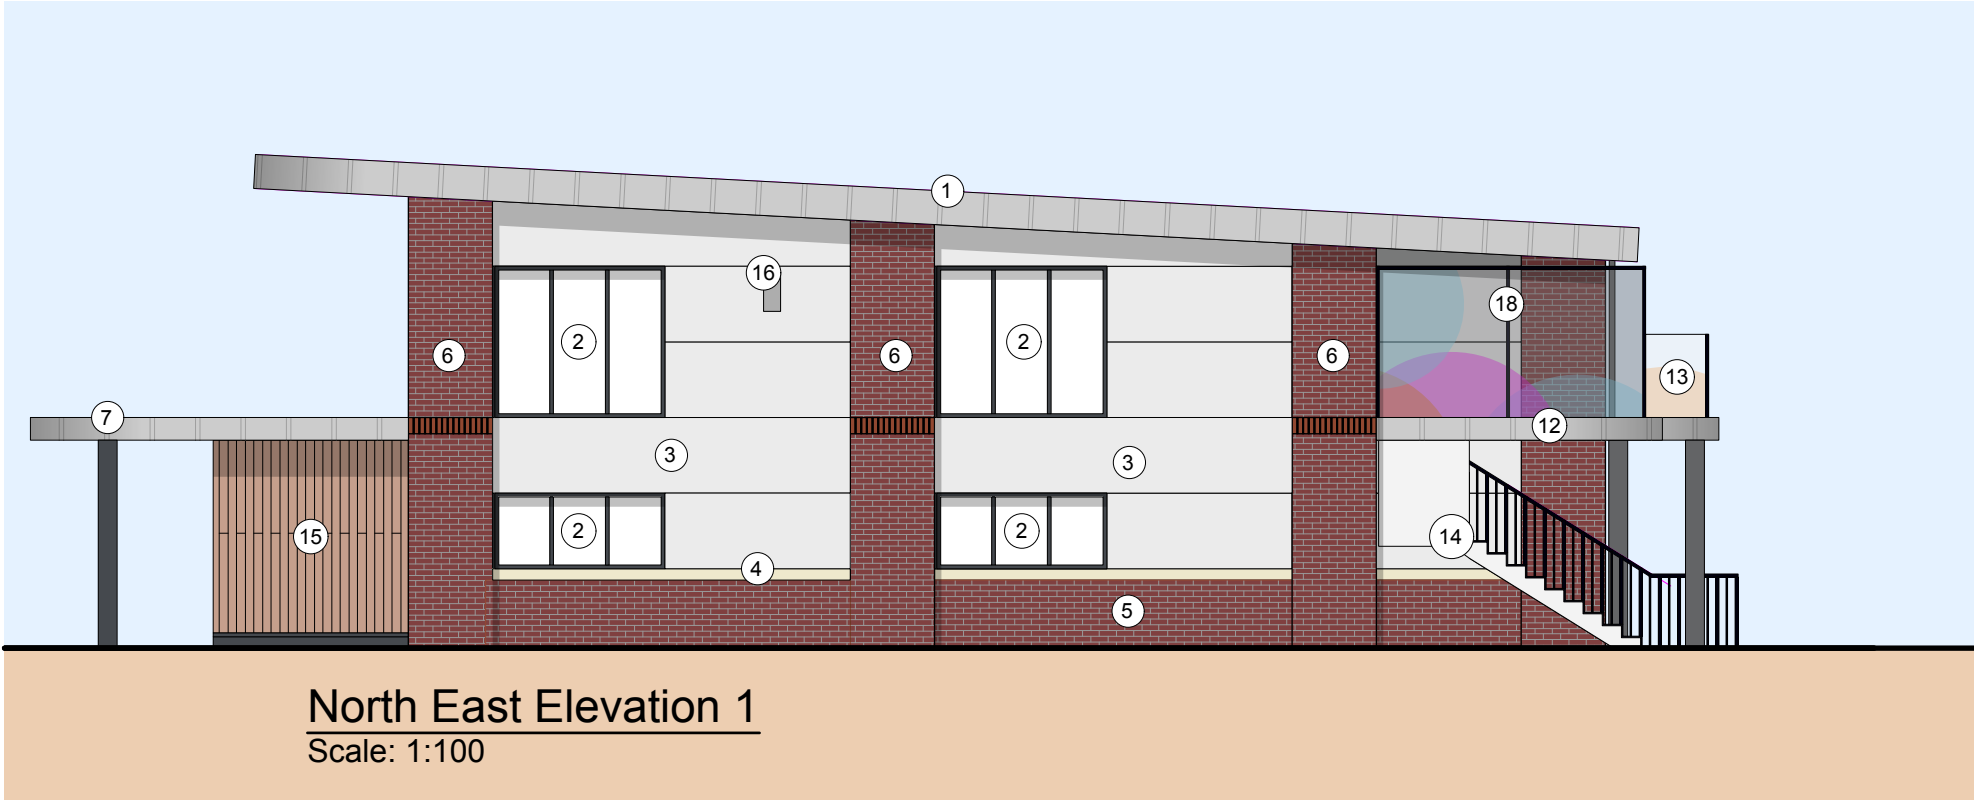

ELEVATION KEY

1. INSULTAED COMPOSITE METAL TRAPEZOIDAL ROOF
CLADDING - COLOUR: ALUMINIUM GREY (RAL 9006) OR
SIMILAR APPROVED
2. DOUBLE GLAZED UNITS WITH POWDER COATED ALUMINIUM
FRAME - COLOUR: GRAPHITE GREY (RAL 7024)
3. INSULATED METAL CLADDING PANEL - COLOUR:
ALUMINIUM GREY (RAL 9006) OR SIMILAR APPROVED
4. 150mm CLEAN CUT ASHLAR STONE TRIM - COLOUR:
BUFF
5. BRICKWORK STRETCHER BOND PATTERN - COLOUR:
ARDEN RED OR SIMILAR APPROVED
6. BRICK PIERS - STRETCHER BOND PATTERN WITH
SOLDIER COURSE AT FIRST FLOOR LEVEL - COLOUR:
ARDEN RED OR SIMILAR APPROVED
7. POWDER COATED METAL CANOPY COLUMN -
COLOUR: GRAPHITE GREY (RAL 7024) OR SIMILAR
APPROVED
8. MAIN ENTRANCE DOORS - DOUBLE GLAZED UNITS
WITH ALUMINIUM FRAME - COLOUR: GRAPHITE GREY
(RAL 7024)
9. SIGNAGE LOCATION
10. ALUMINIUM RAINWATER DOWN PIPES - COLOUR:
GRAPHITE GREY (RAL 7024)
11. DOUBLE GLAZED BIFOLD EXTERNAL DOORS WITH POWDER
COATED ALUMINIUM FRAME - COLOUR: GRAPHITE GREY (RAL
7024)
12. EXTERNAL CANOPY PERIMETER CAPPING TO MATCH COMPOSITE
METAL STANDING SEAM ROOF CLADDING - COLOUR: ALUMINIUM
GREY (RAL 9006) OR SIMILAR APPROVED
13. CANOPY RAILING - TOUGHENED LAMINATED SAFETY GLASS WITH
POWDER COATED METAL FRAME BALUSTRADE - COLOUR: BLACK
(RAL 9005) WITH OPAQUE MANIFESTATION DESIGN ALONG
LOWER SECTION - DESIGNED BY OTHERS
14. POWDER COATED FRAME EXTERNAL FIRE ESCAPE - COLOUR:
ALUMINIUM GREY (RAL 9006) OR SIMILAR APPROVED
[WOOD-EFFECT TREADS TO BE ANTI-SLIP COATED WITH
CONTRASTING COLOUR NOSINGS IN ACCORDANCE WITH
BUILDING REGULATIONS PART K]
15. VERTICAL TIMBER COMPOSITE
PANELING - COLOUR: NATURAL /
GOLDEN OAK
16. 1 BIRD / 1 BAT BOXES ALONG
SOUTH ELEVATION AS PER
SPECIALIST CONSULTANT
ADVISE AND SPECIFICATION
COLOUR TO MATCH CLADDING
PANELS - GREY (RAL 9006)
17. FIRE ESCAPE DOUBLE EXTERNAL
DOORS WITH POWDER COATED
ALUMINIUM FRAME - COLOUR:
GRAPHITE GREY (RAL 7024)
18. OPAQUE GLASS SCREEN 2m TO
PROTECT OVERLOOKING INTO
NEIGHBOURING PROPERTIES

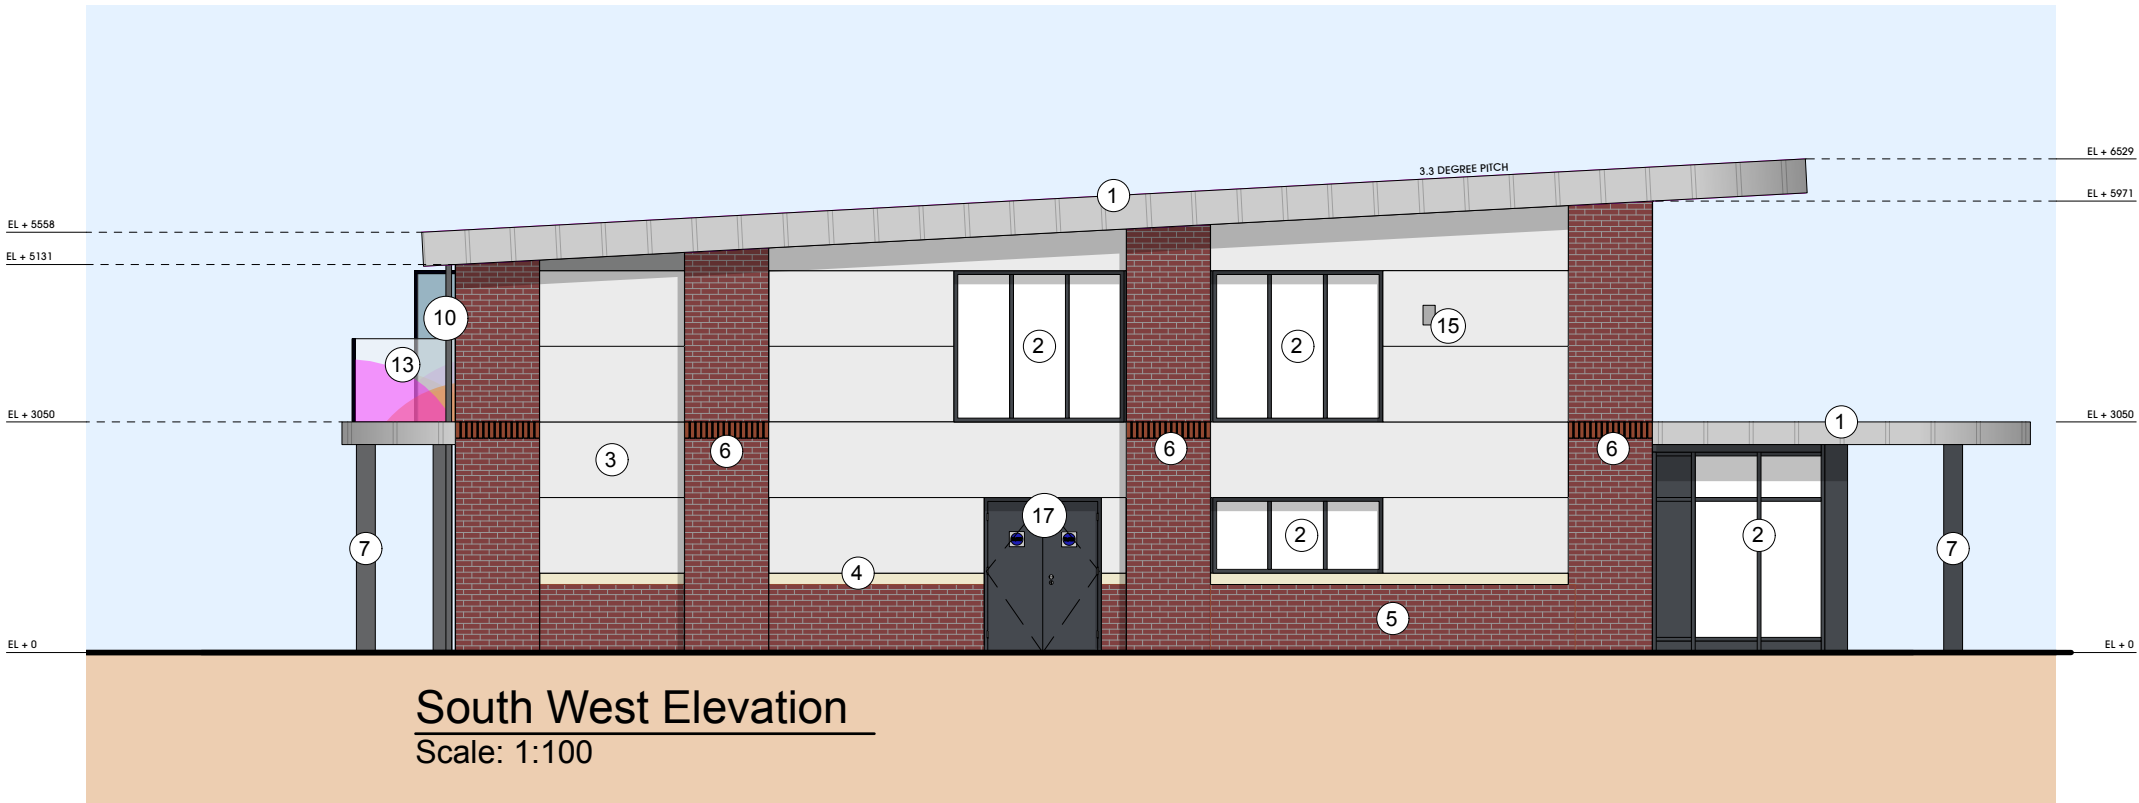

H	20/10/2025	Opaque glazing extended	BMS
G	02/10/2025	OPAQUE GLAZING ADDED TO NORTHERN BALCONY	BMS
F	14/07/2025	DETAIL ADDED TO MATERIALS AND ELEVATIONS UPDATED TO INCLUDE BALUSTRADE DESIGN	BMS
Rev	Date	Description	Drawn

htcarchitects

York Place Studio
8 Britannia Street
Leeds
LS1 2DZ

T: (0113) 244 3457

W: www.htcarchitects.co.uk
E: info@htcarchitects.co.uk

client
Lidl GB Ltd.



project
Glan Llyn
Newport

drawing title
Nursery Side Elevations

date	July 2024
status	Planning
scale	AS NOTED
drawn	KA checked BM
job no.	3211 dwg no. P231 rev. H