
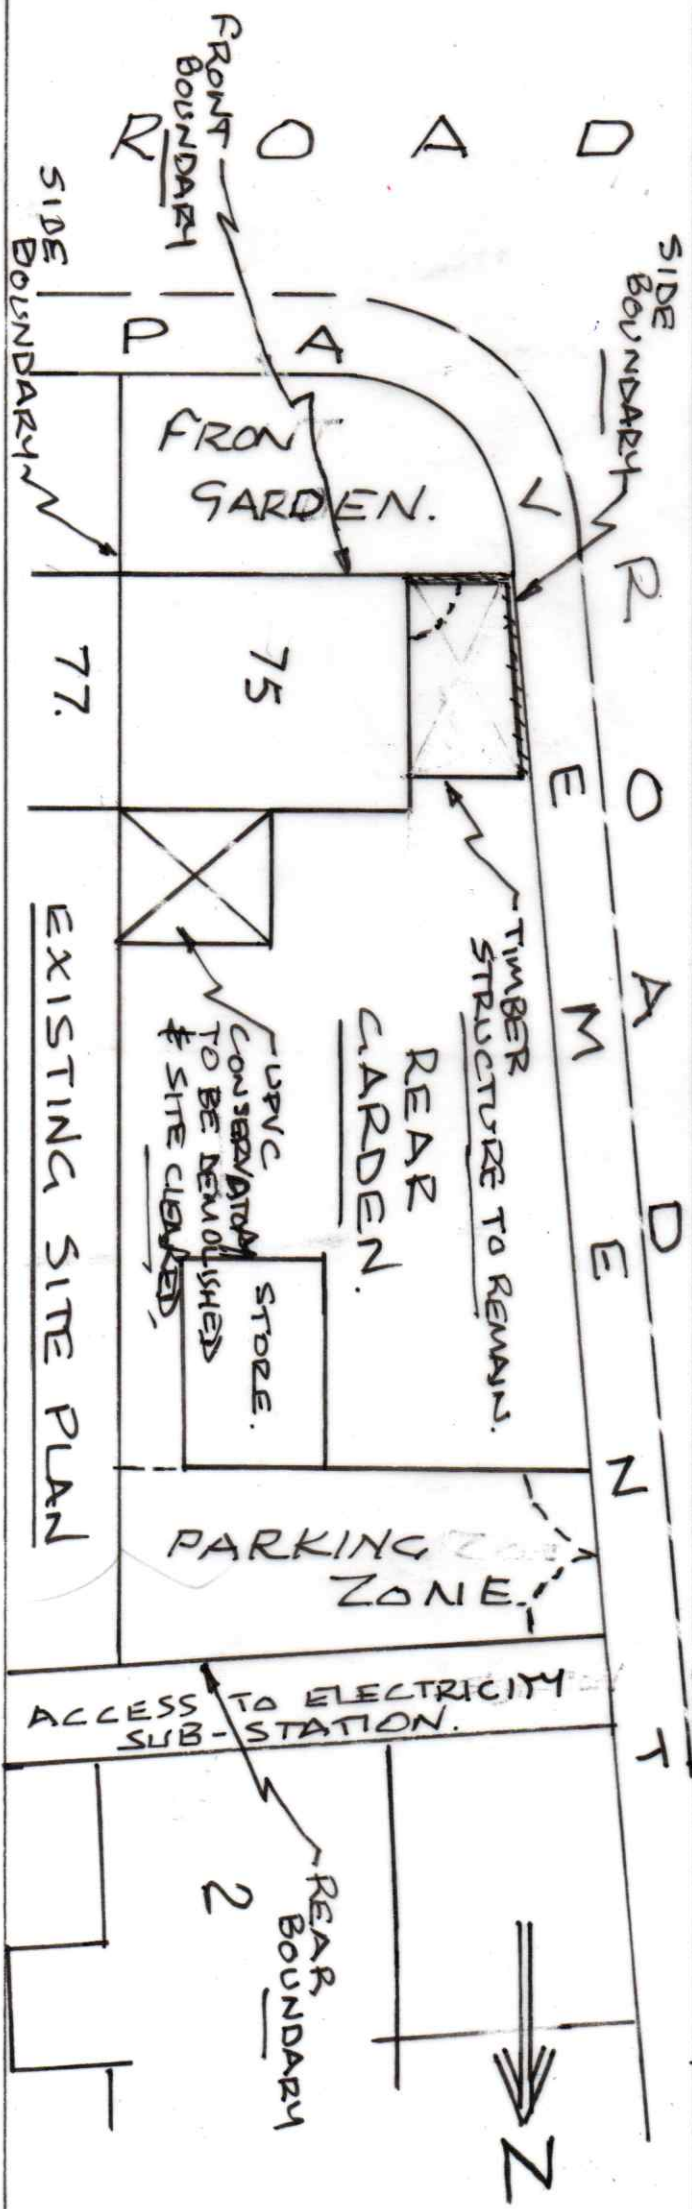


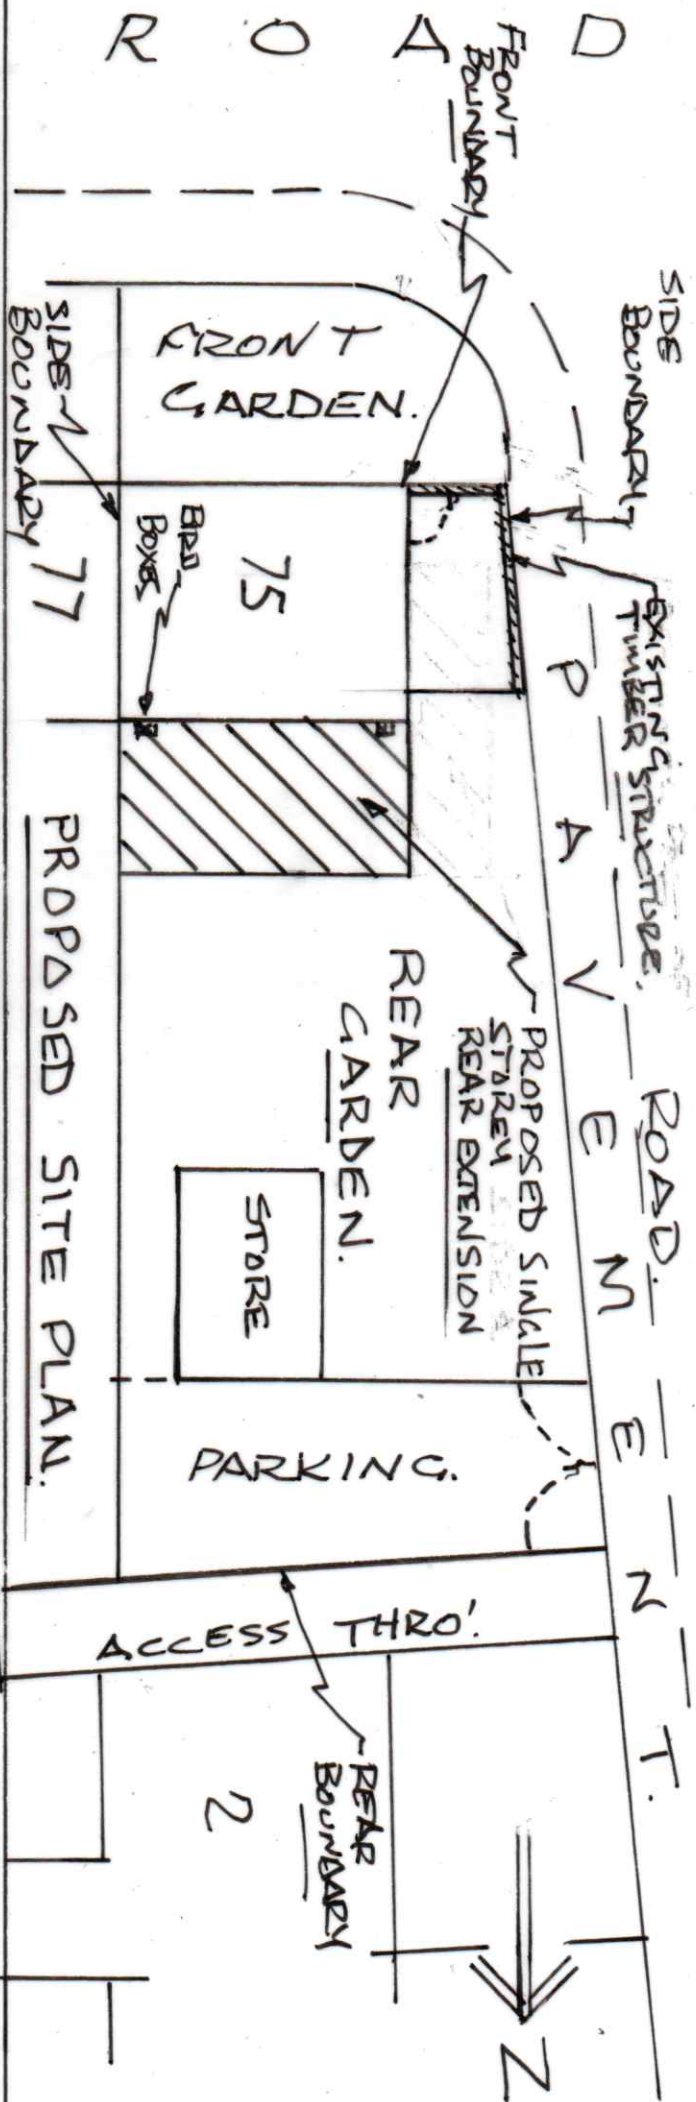

SITE PLANS FOR 75, PILLMAWR ROAD, MALPAS, NEWPORT,
 S. WALES, NP20 6WG. • 28/4/25 - PROPOSED SIDE EXTENSION REMOVED.
 SCALE 1:200
 DRG. REF. 5A