


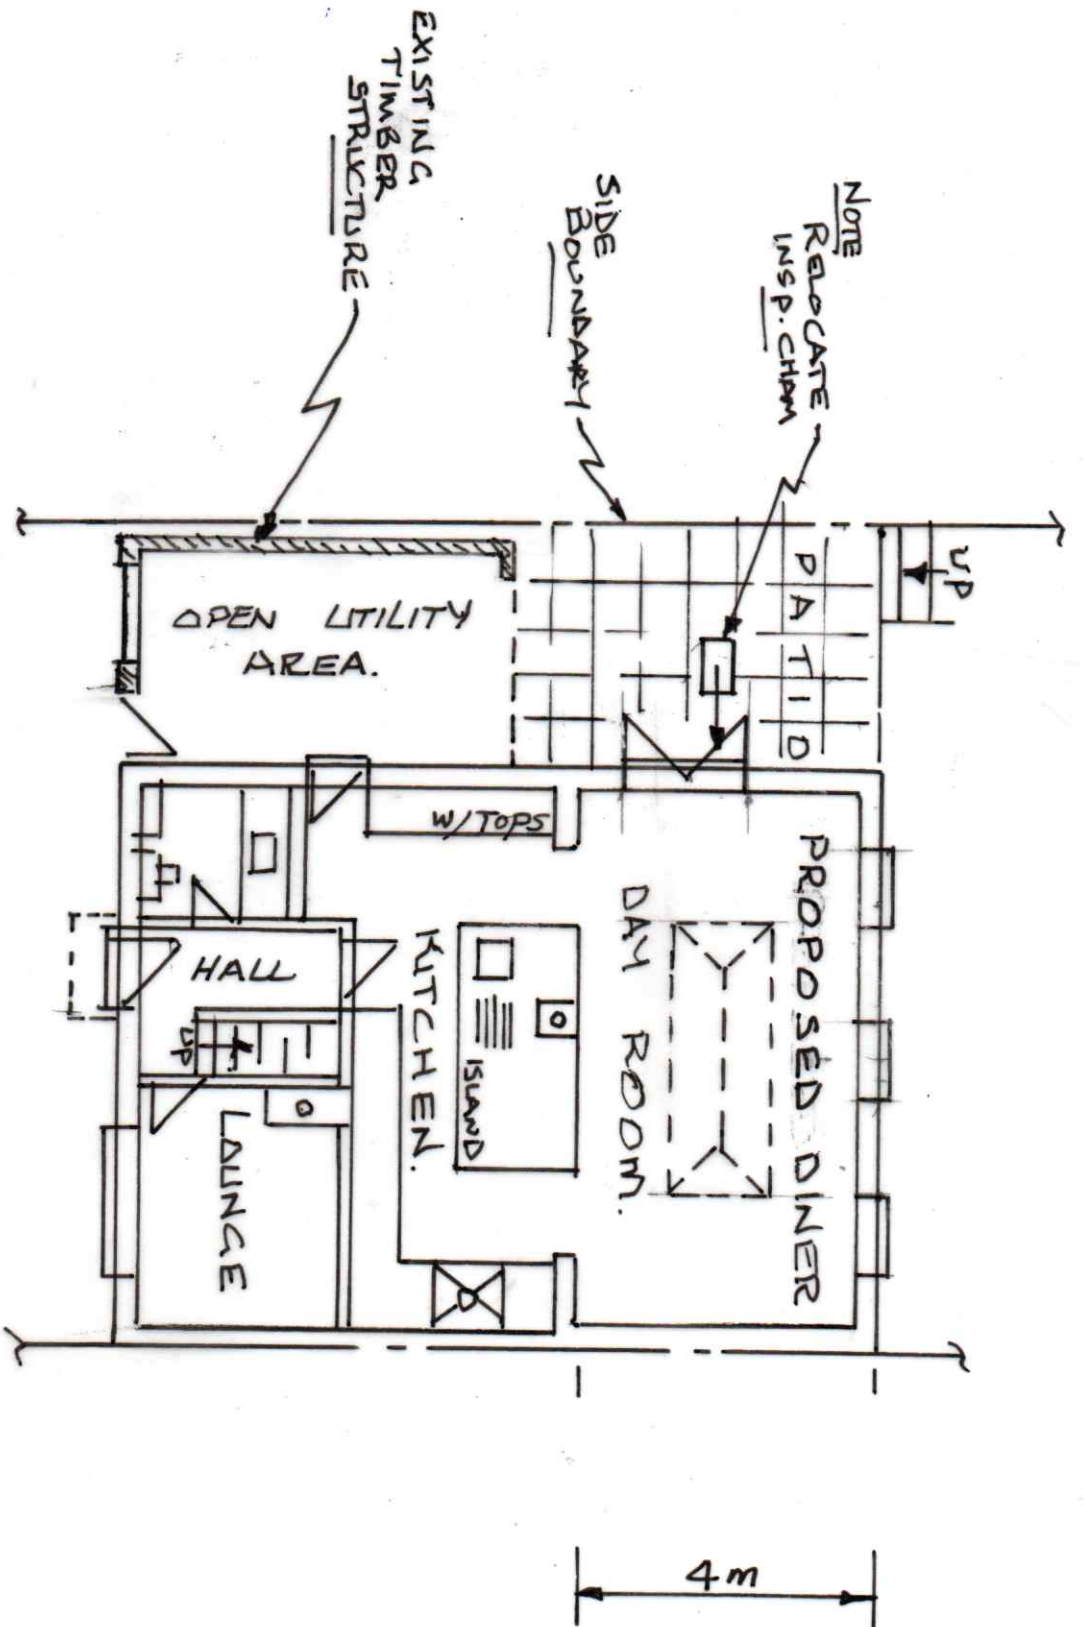

AMENDED GROUND FLOOR PLAN

AMENDED GROUND FLOOR FOR 75, PILLMAWR ROAD, MALPAS, NEWPORT.

SCALE 1:100

DRC. REF. 6