


Site Plan 1:200



Location Plan 1:1250

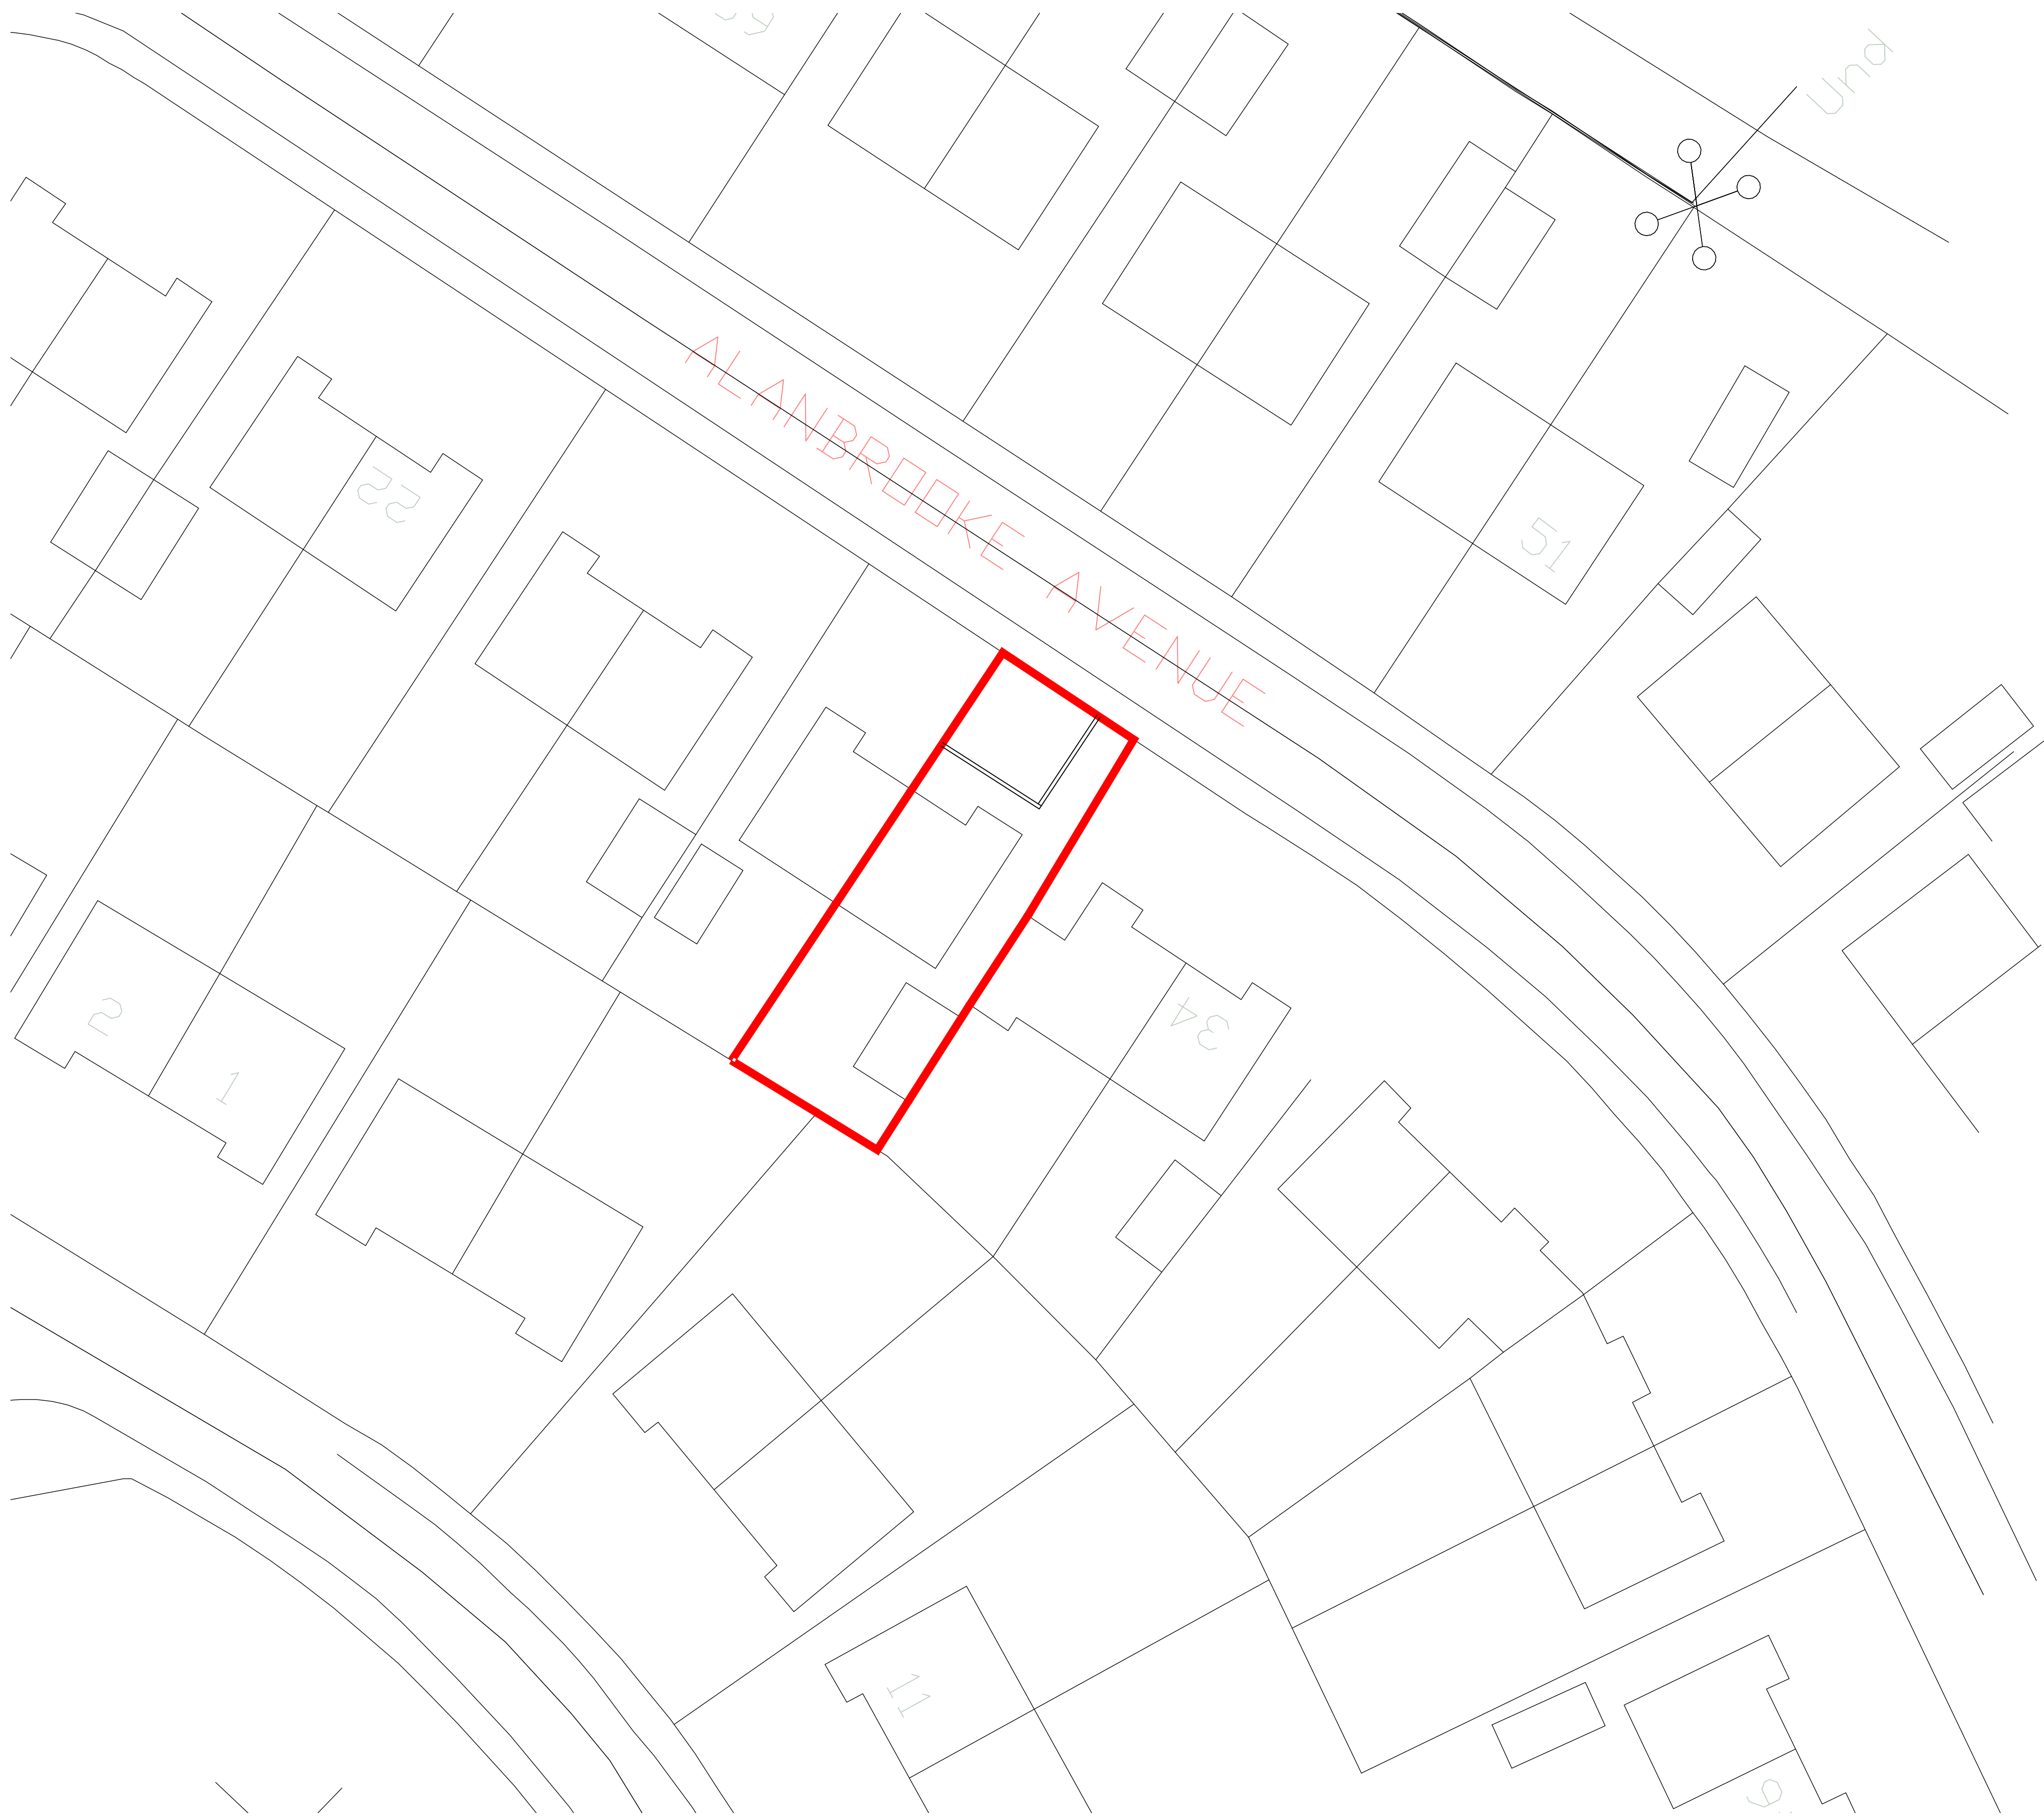

Do not scale from this drawing.
Refer to figured dimensions only.
The Contractors shall check all dimensions
and report all errors and omissions to the
Architect.

Client
MR GILES

Project
30 ALANBROOKE AVENUE
MALPAS, NEWPORT

Drawing Title
SITE & LOCATION PLAN

Project No. Drawing No. Revision
350 001

Drawn Director Date
SEPT 25

Project Status		Stage
Prelim.	P	Tender T
Planning	PL	Construction C

Scale: 1:200/1250 Sheet Size: A1