



Velux GPL MK08 2570H
conservation window
(Finished Black)

Pro UK Rendered
Build-in Swift box.

Vivaro Pro Build-in
Woodstone bat box.

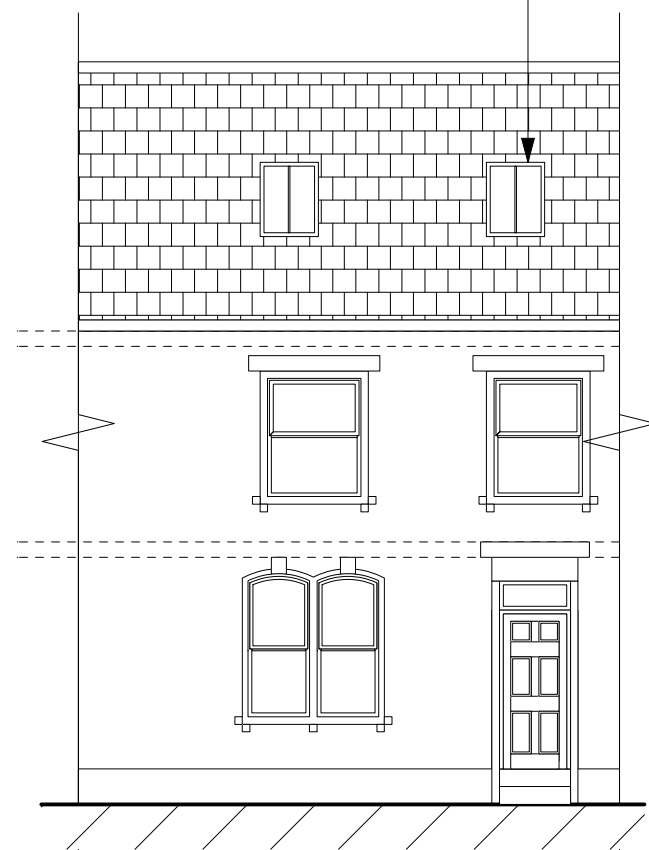

Front Elevation

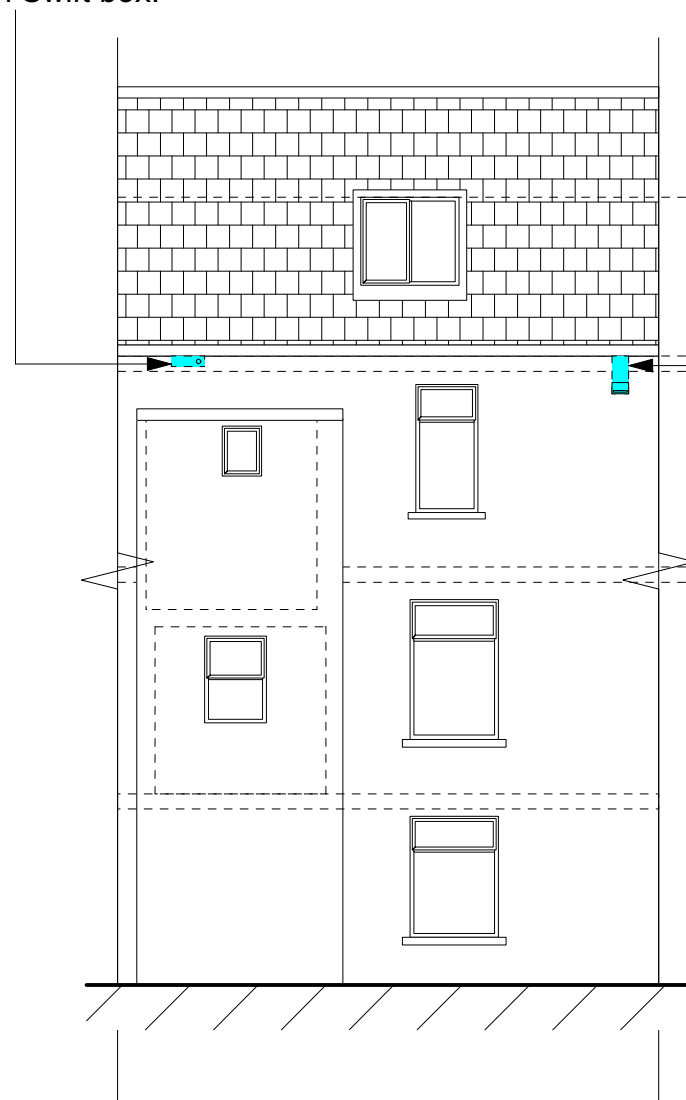

Rear Elevation


Third Floor (16.223m)

Second floor (13.433m)

First Floor FFL (10.433m)

Street (9.963m)

GF threshold/
FFL (7.905m)

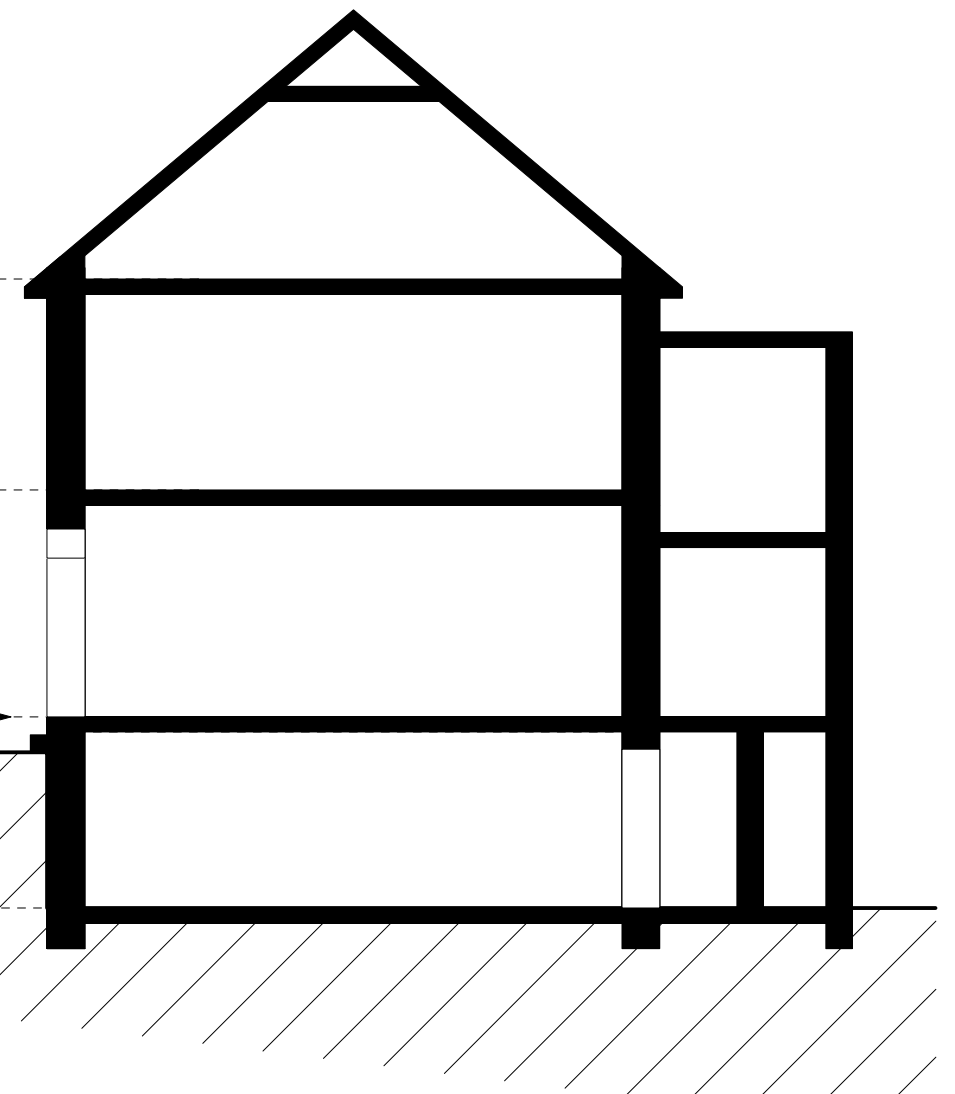

Cross Section

Skerryvore Designs Ltd
skerryvoredesigns.co.uk

Phone **01633 897922**
Mobile **07816 934352**
contact@skerryvoredesigns.co.uk

JOB
TITLE 3 Clytha Cres,
Newport
NP20 2EY

DRAWING
TITLE Proposed elevations

DRAWING No. SD1035-06H

SCALE 1:100 @ A3

DATE June 2026