


RESPONSIBILITY IS NOT ACCEPTED FOR OTHERS SCALING DIRECTLY FROM THIS DRAWING. DO NOT SCALE FROM THIS DRAWING. USE WRITTEN DIMENSIONS ONLY.

0mm10 20 30 60mm ORIGINAL SHEET SIZE A1
1:1

KEY PLAN

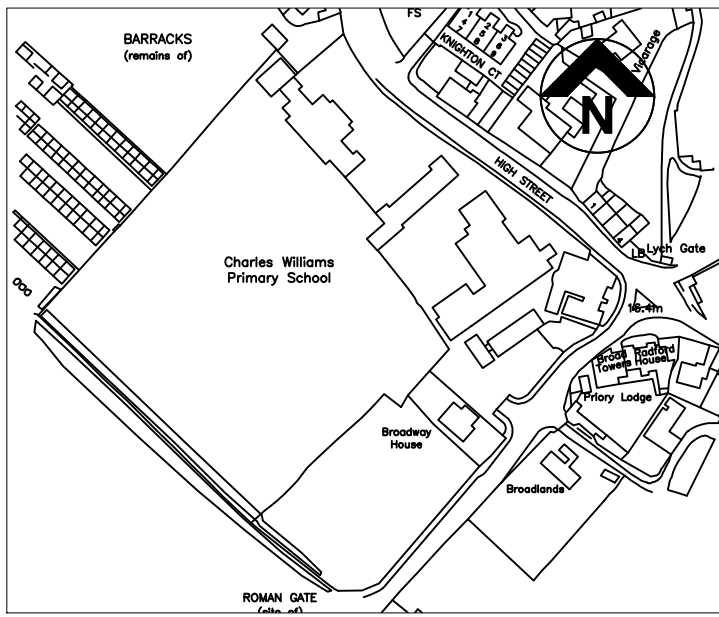


THIS DRAWING IS PRODUCED FOR USE IN THIS PROJECT ONLY AND MAY NOT BE USED FOR ANY OTHER PURPOSE. NPS PROPERTY CONSULTANTS LTD ACCEPT NO LIABILITY FOR THE USE OF THIS DRAWING OTHER THAN THE PURPOSE FOR WHICH IT WAS INTENDED IN CONNECTION WITH THIS PROJECT AS RECORDED IN THE 'PURPOSE FOR ISSUE' AND 'FILE STATUS CODE'.


THIS DRAWING MAY NOT BE REPRODUCED IN ANY FORM WITHOUT PRIOR WRITTEN AGREEMENT OF NPS PROPERTY CONSULTANTS LTD.

© CROWN COPYRIGHT AND DATABASE RIGHTS 2025 ORDNANCE SURVEY LICENCE NUMBER: -

Notes:

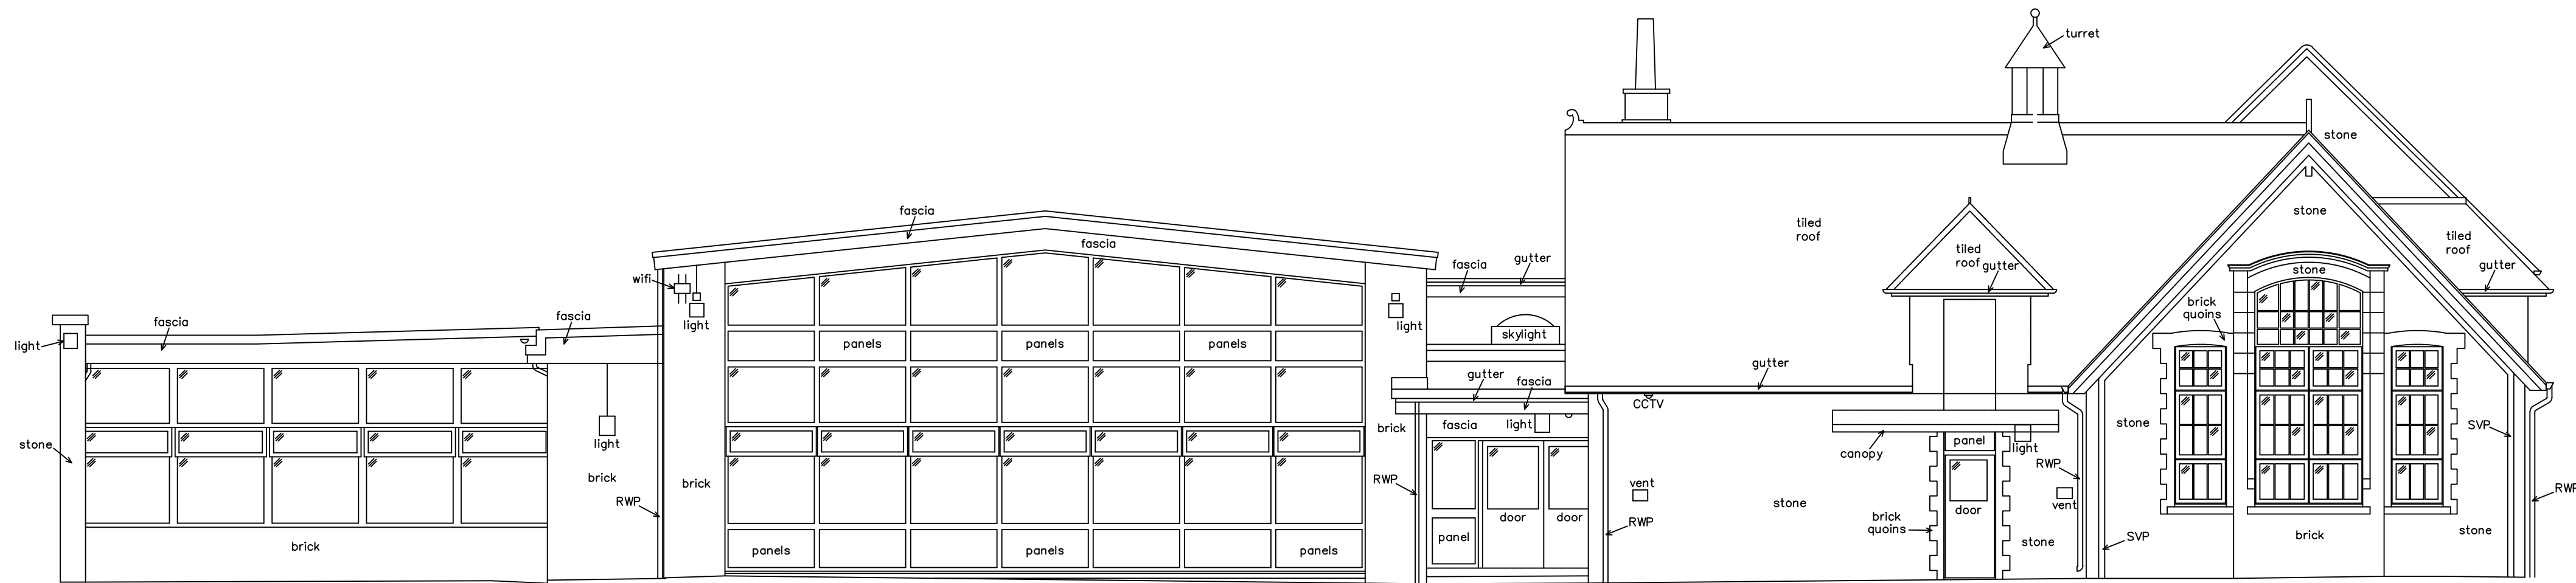

Junior School
South West Elevation

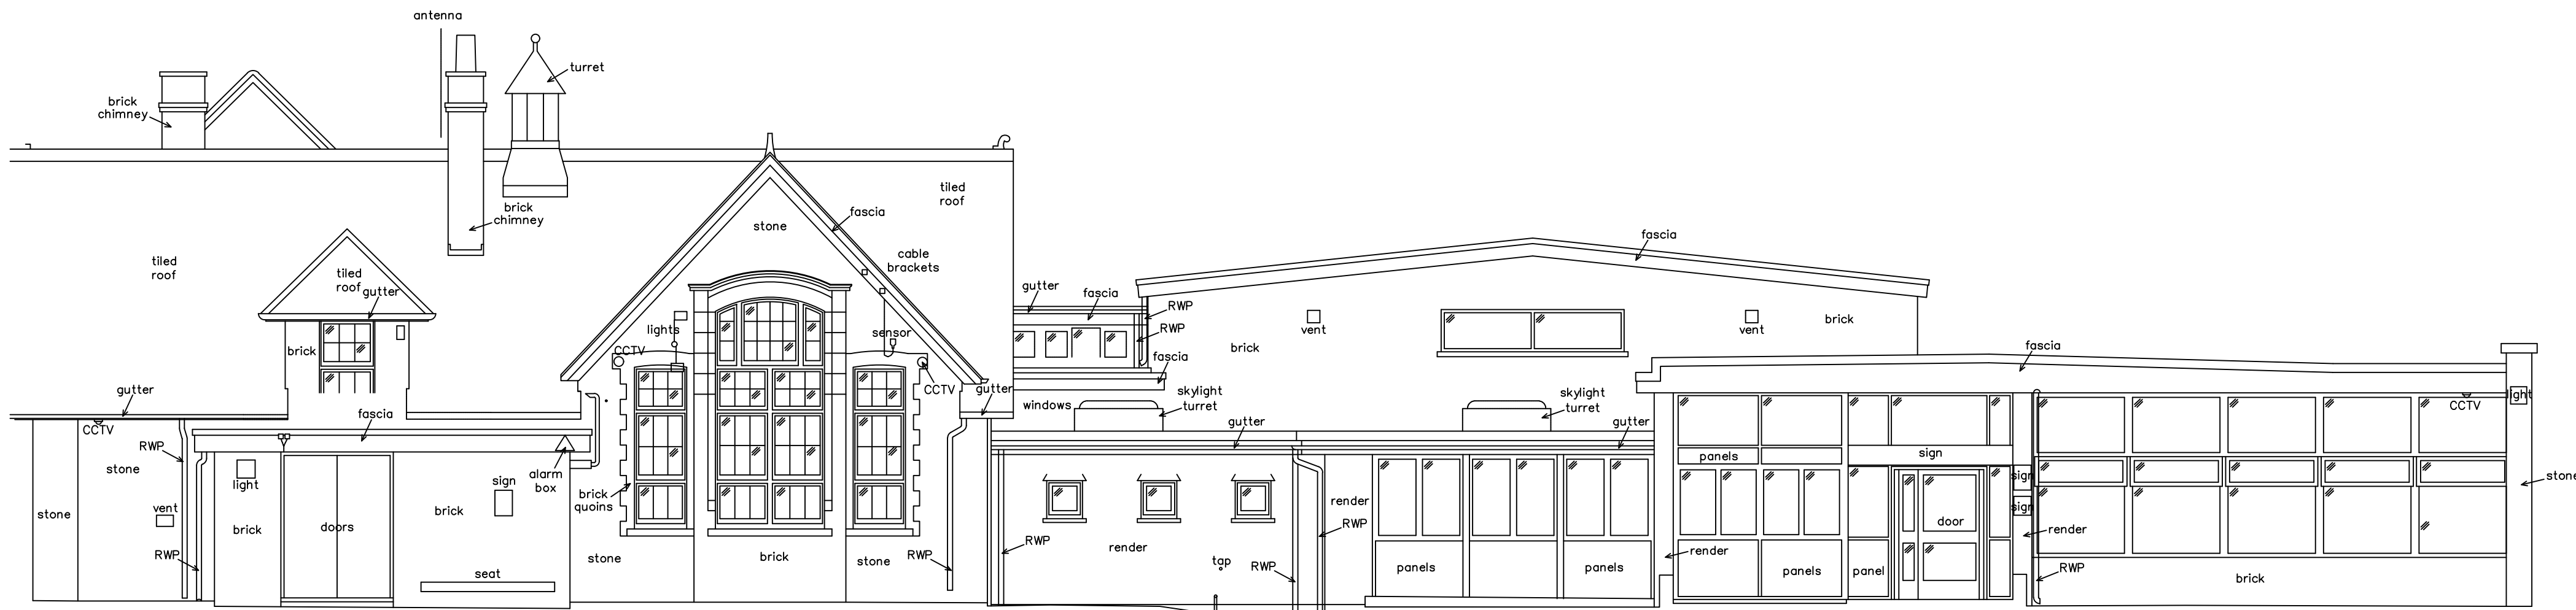

Junior School
North East Elevation

FIRST ISSUE

P1	BC	18.09.2025				
REV	DRAWN	DATE	CHECKED	DATE	APPROVED	DATE



Newport Norse

1st Floor, Caradog House, Cleppa Park, Newport, Wales, NP10 8UG, Tel: 01633 240405; web: www.norsegroup.co.uk

CLIENT

Charles Williams Charity

PROJECT

Junior Building Window Replacements

TITLE

Existing Junior Building Elevations
(Sheet 1 of 2)

SCALES	DISCIPLINE	PROJECT NUMBER
NTS	GENERAL	10-0-3746

DRAWING NUMBER		REV CODE
NPS-DR-Z-(**)-001		P1
STATUS CODE	PURPOSE OF ISSUE	DRAWN BY
S2	PLANNING APPROVAL	BC