


KEY PLAN

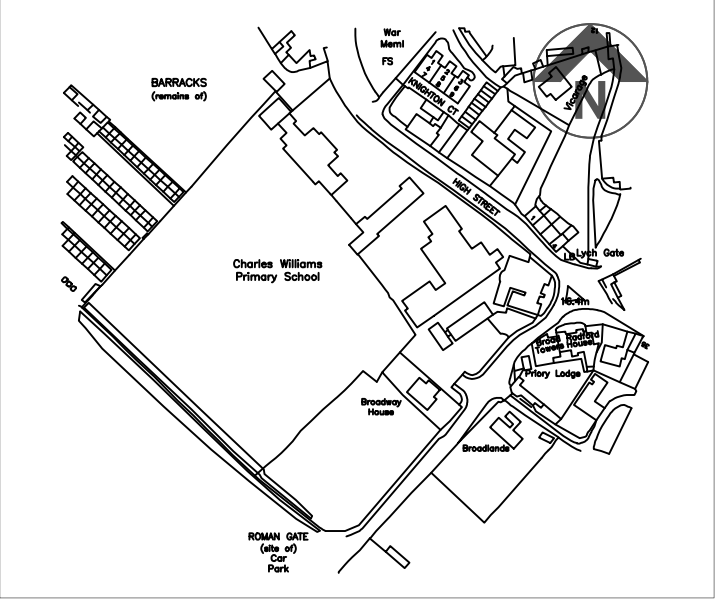


THIS DRAWING IS PRODUCED FOR USE IN THIS PROJECT ONLY AND MAY NOT BE USED FOR ANY OTHER PURPOSE. NPS PROPERTY CONSULTANTS LTD ACCEPT NO LIABILITY FOR THE USE OF THIS DRAWING OTHER THAN THE PURPOSE FOR WHICH IT WAS INTENDED IN CONNECTION WITH THIS PROJECT AS RECORDED IN THE 'PURPOSE FOR ISSUE' AND 'FILE STATUS CODE'.


THIS DRAWING MAY NOT BE REPRODUCED IN ANY FORM WITHOUT PRIOR WRITTEN AGREEMENT OF NPS PROPERTY CONSULTANTS LTD.

© CROWN COPYRIGHT AND DATABASE RIGHTS 2025 ORDNANCE SURVEY LICENCE NUMBER: -

Notes:

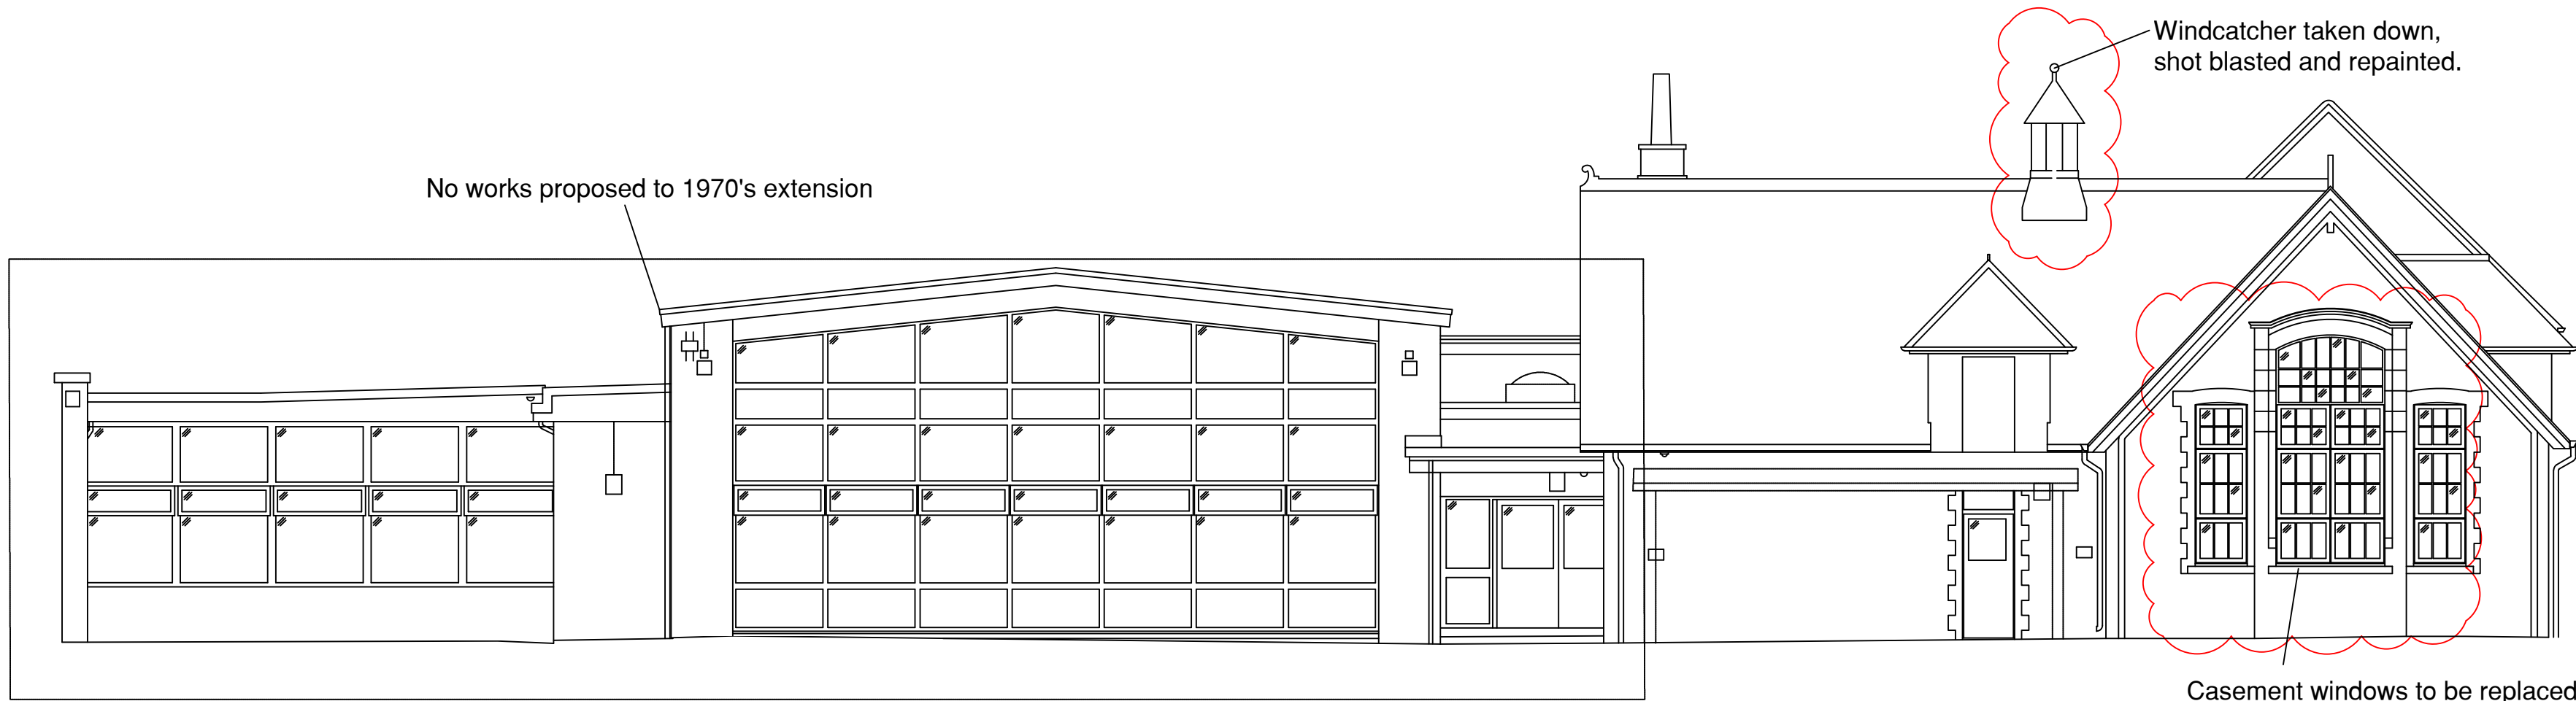

Junior School
South West Elevation

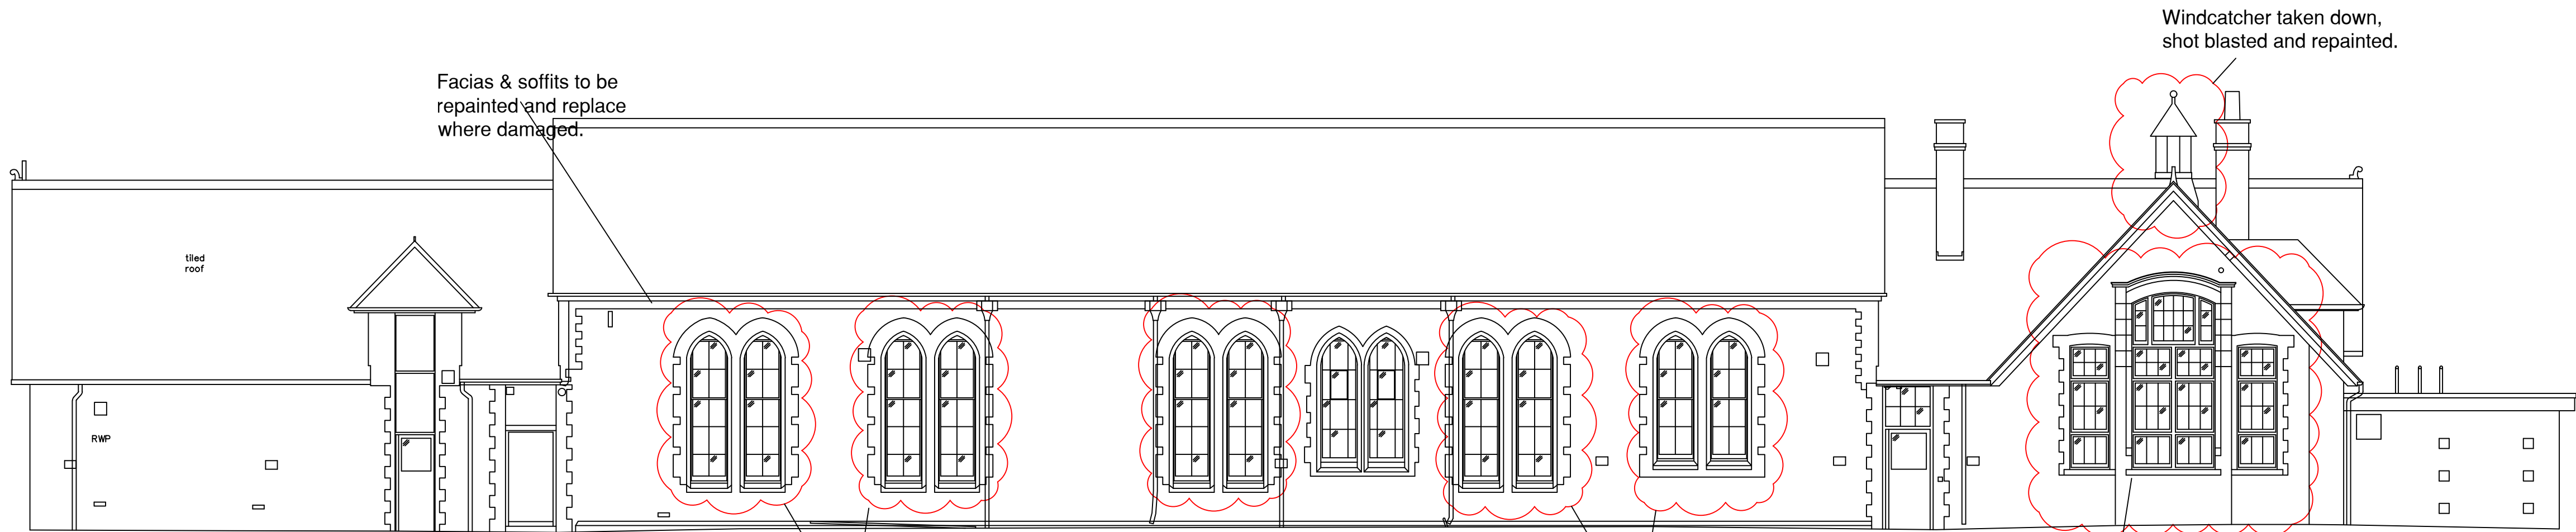

Sash windows to be replaced like for like. Brick surround to be replaced in bathstone. Please refer to drawing no.NPS-DR-Z-(**)-005

Sash windows to be replaced like for like. Brick surround to be replaced in bathstone. Please refer to drawing no.NPS-DR-Z-(**)-005

Junior School
South East Elevation

FIRST ISSUE

P0	BC	18.09.2025				
REV	DRAWN	DATE	CHECKED	DATE	APPROVED	DATE



Newport Norse

1st Floor, Caradog House, Cleppa Park, Newport, Wales, NP10 8UG, Tel: 01633 240405; web: www.norsegroup.co.uk

CLIENT

Charles Williams Charity

PROJECT

Junior Building Window Replacement

TITLE

Scope of Works
(Sheet 1 of 2)

SCALES	DISCIPLINE	PROJECT NUMBER
NTS	GENERAL	10-0-3740

DRAWING NUMBER	REV CODE
NPS-DR-Z-(**)-004	P1

STATUS CODE	PURPOSE OF ISSUE	DRAWN BY
S2	PLANNING APPROVAL	