



EXISTING FLOOR PLANS

Scale 1:100

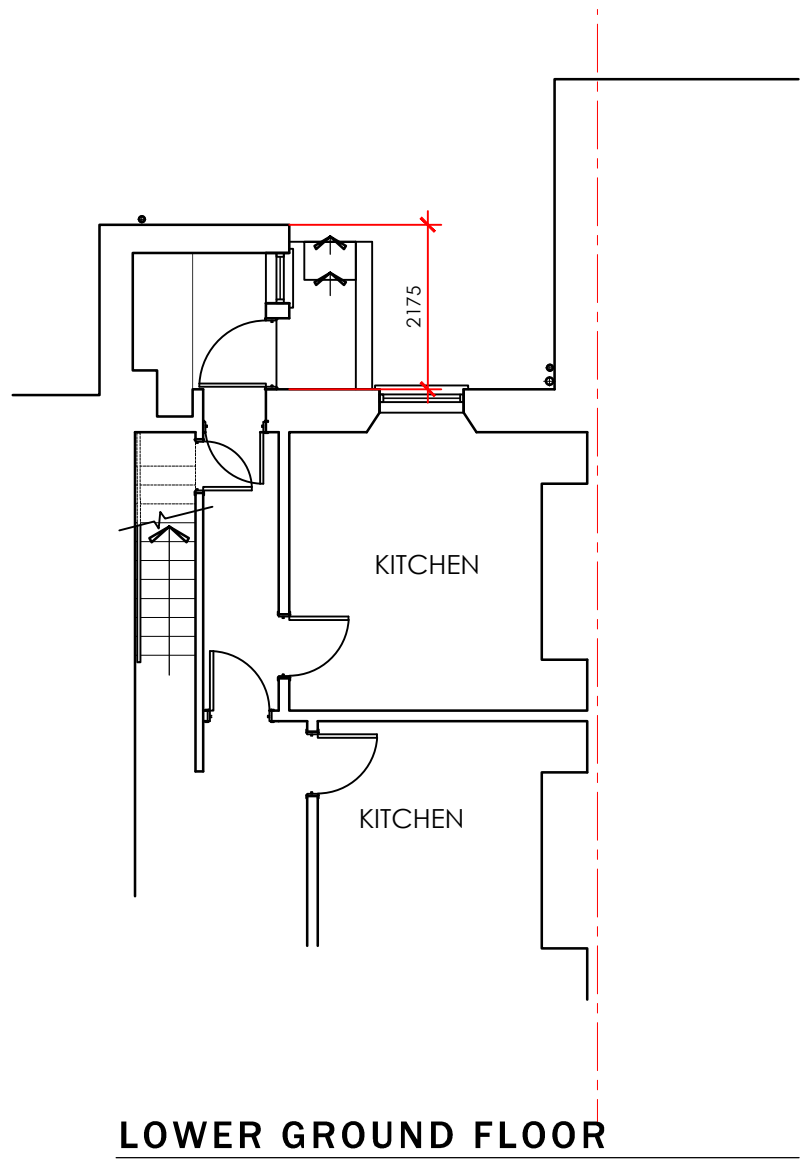


LOWER GROUND FLOOR

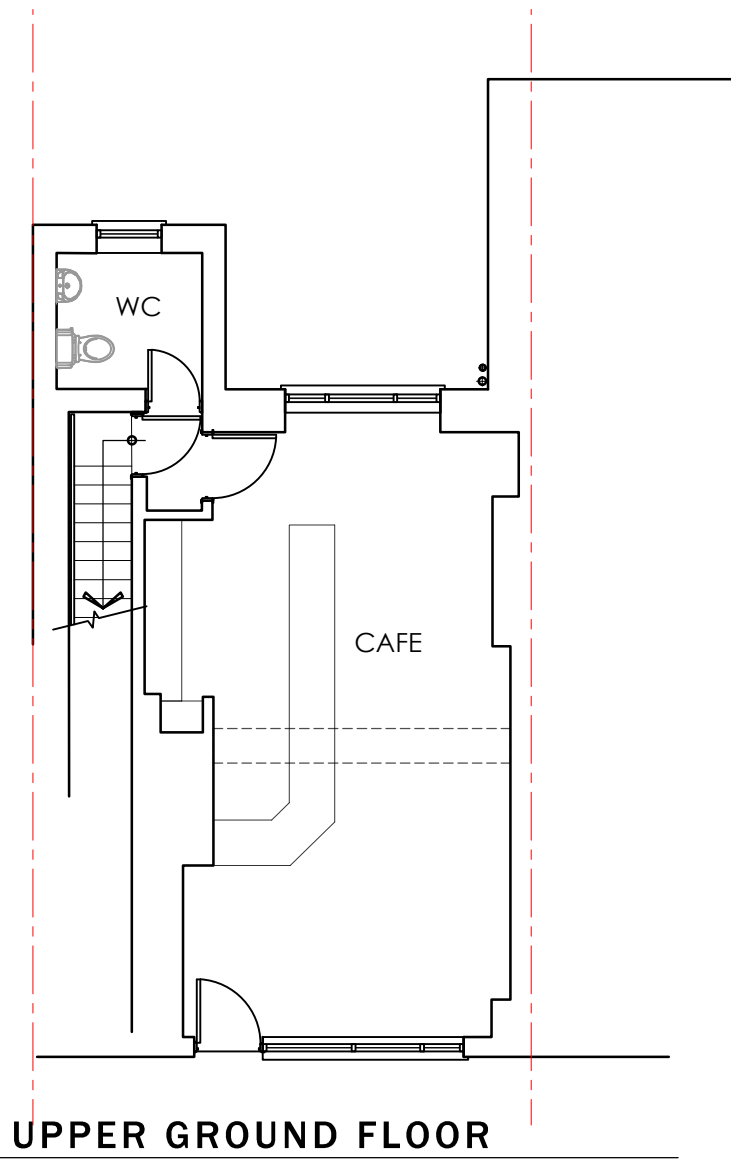


UPPER GROUND FLOOR

PROPOSED FLOOR PLANS


Scale 1:100

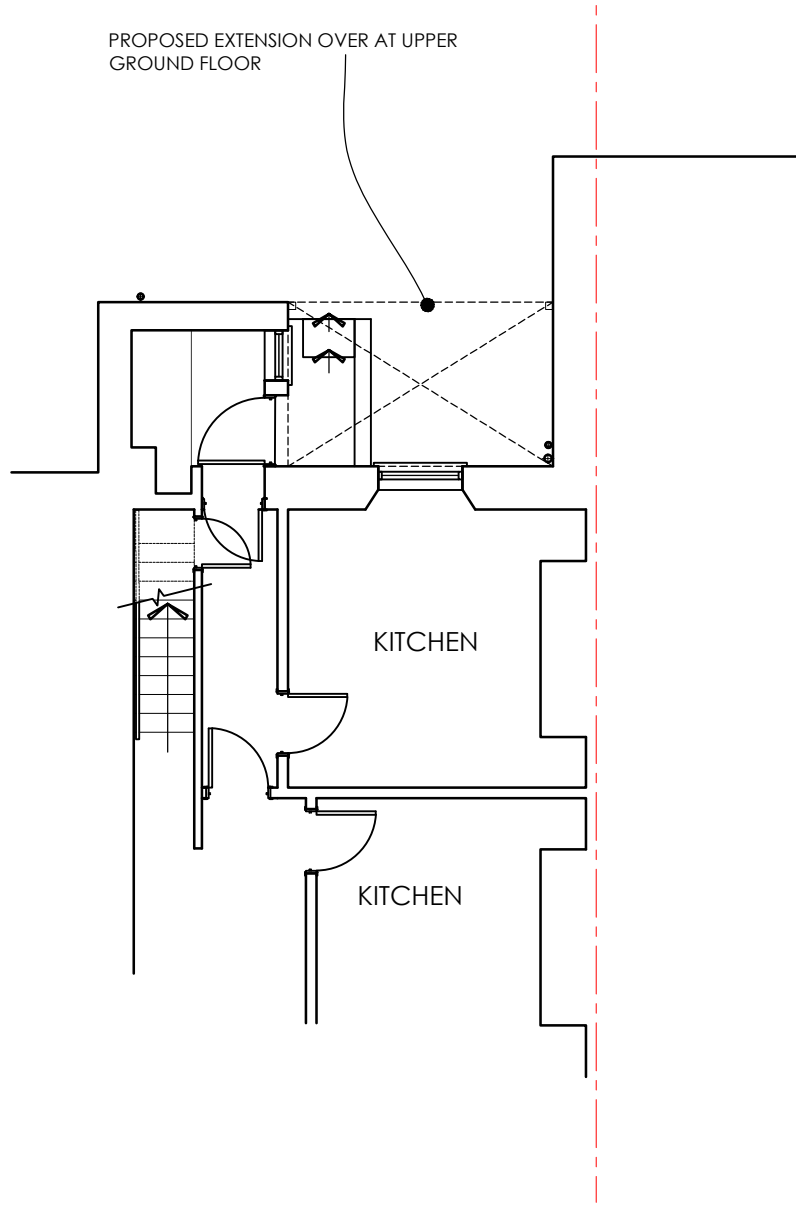

LOWER GROUND FLOOR

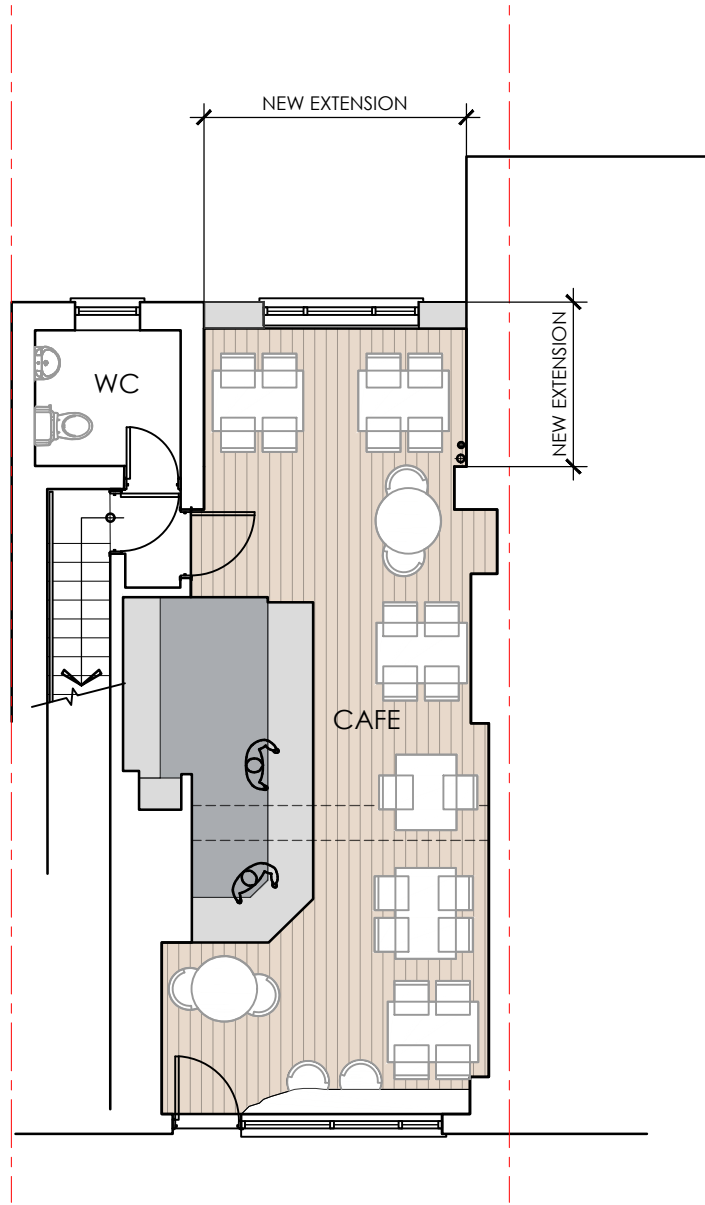


UPPER GROUND FLOOR

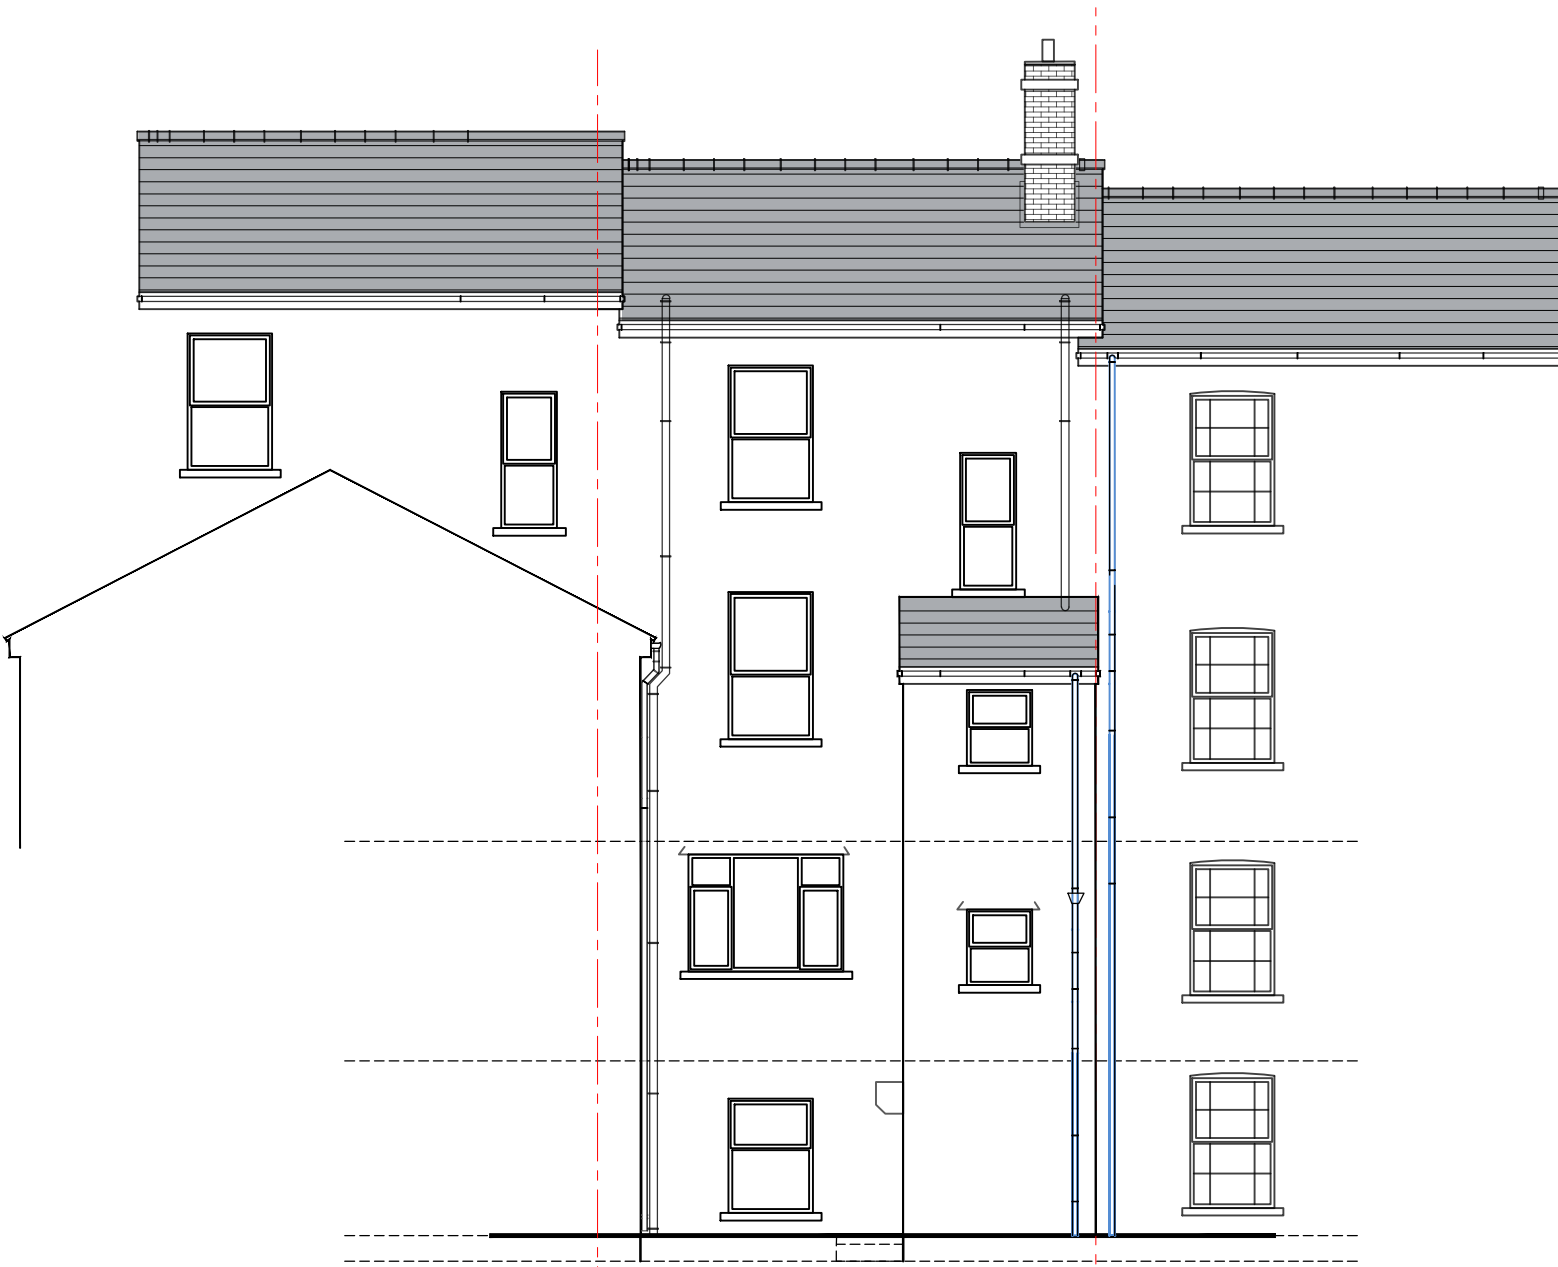


REAR ELEVATION



REAR ELEVATION

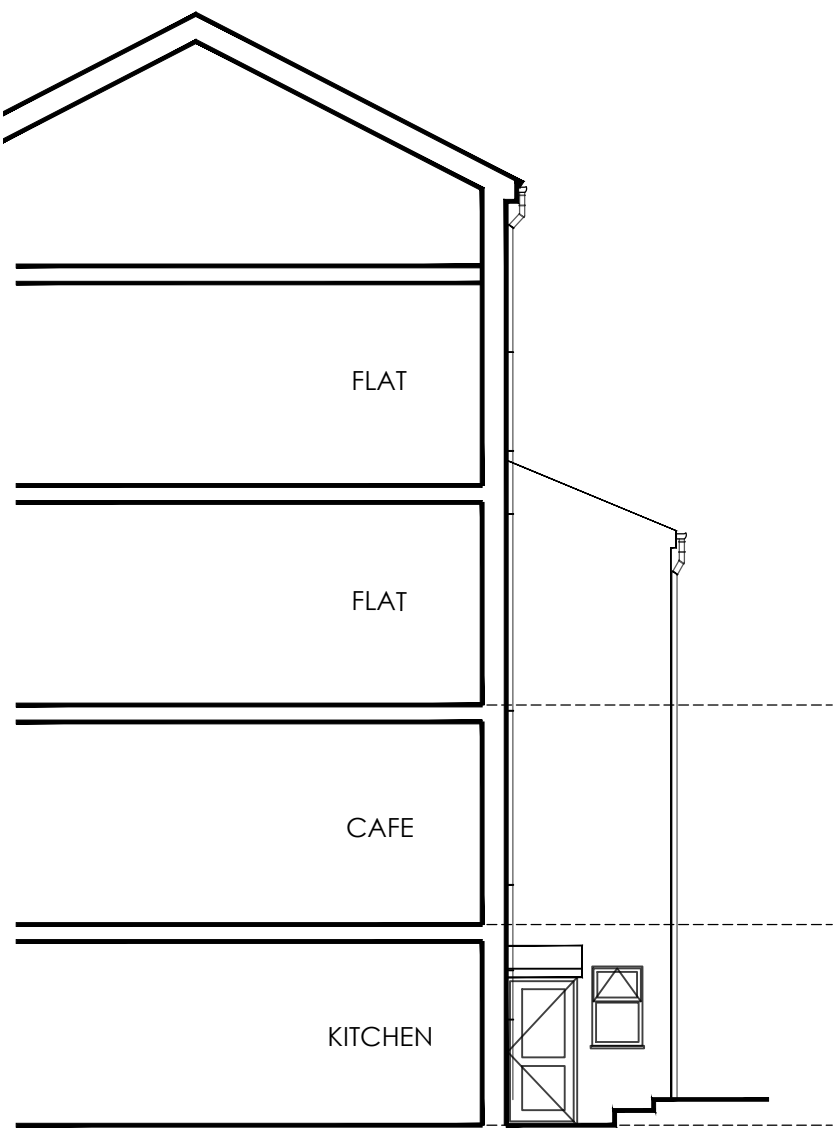


SIDE ELEVATION

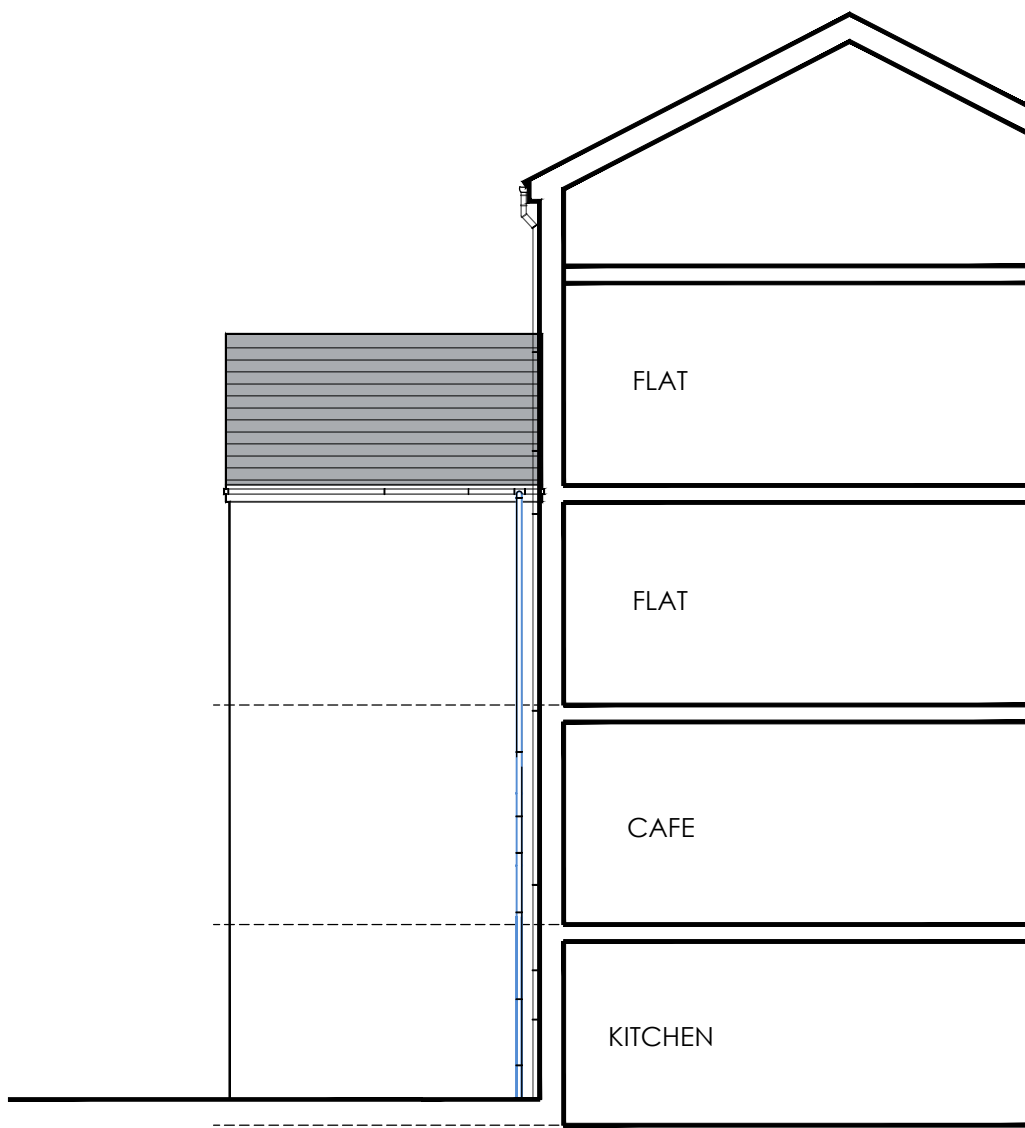


SIDE ELEVATION

PROPOSED ELEVATIONS

Scale 1:100

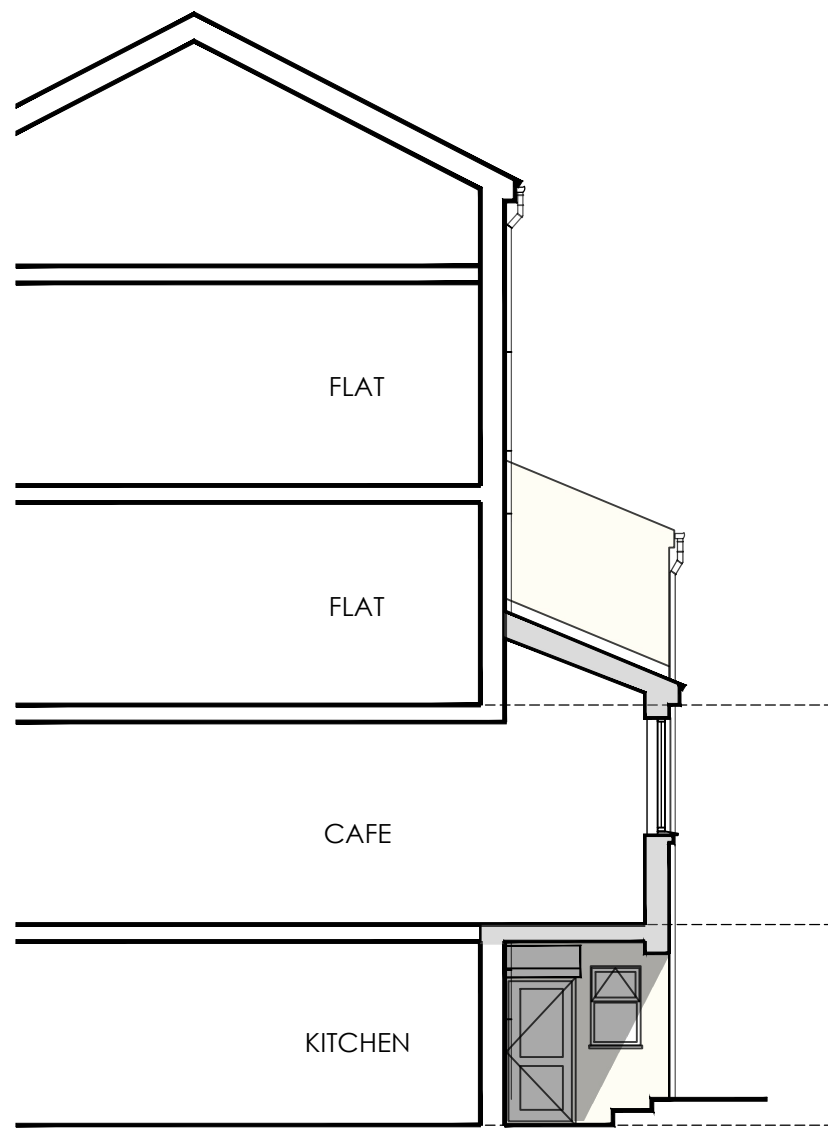


SIDE ELEVATION

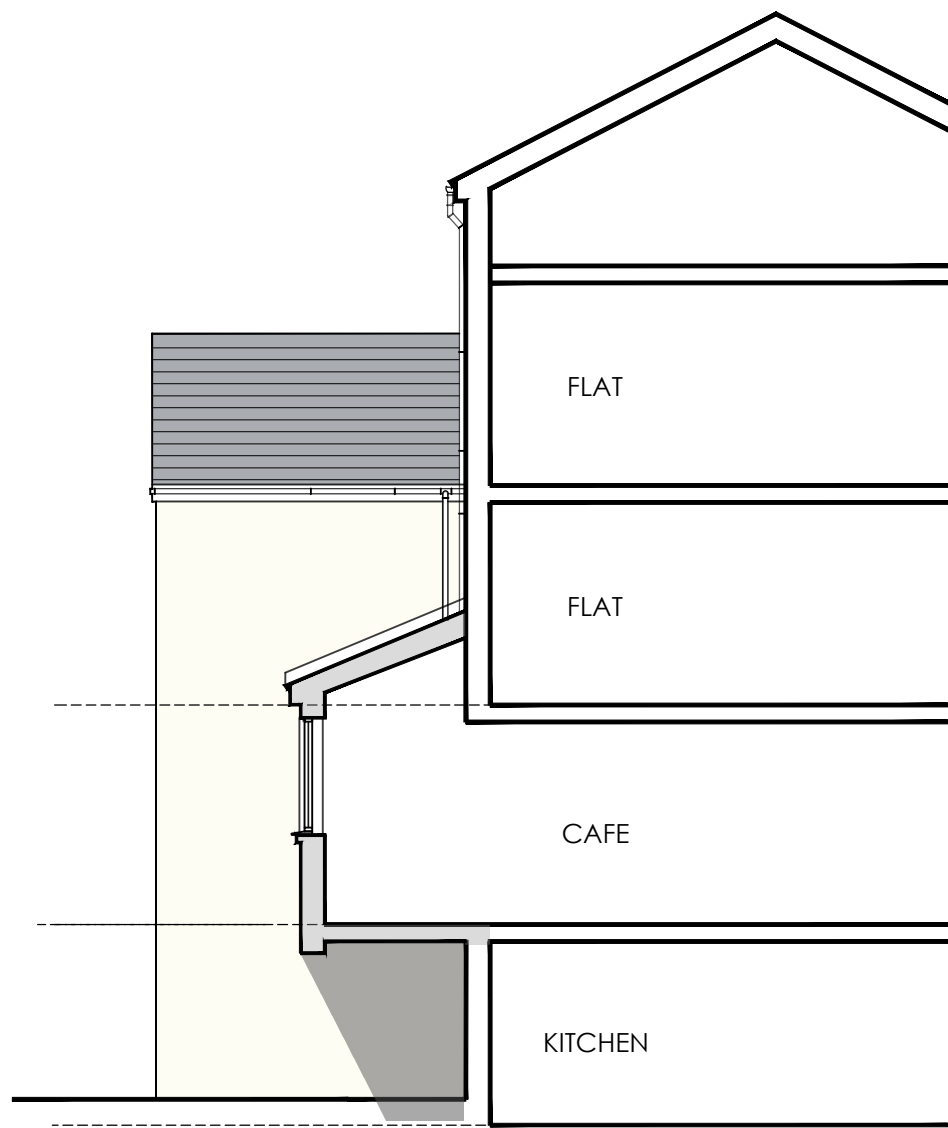

SIDE ELEVATION

EXISTING ELEVATIONS

Scale 1:100

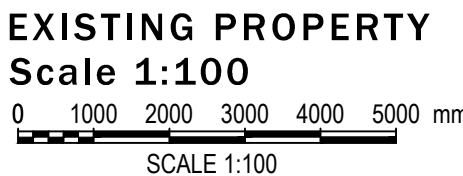

PROPOSED PROPERTY

Scale 1:100

Drawing Purpose

PLANNING

Revisions

Client	Drawing No	Scale	Revision
Mr D Underwood	DJ.04.01	1:100 @ A1	
Job Title	Drawing Title	Date	Checked
Coffee @ 26, Newport	Plans and Elevations	July 25	KVL