


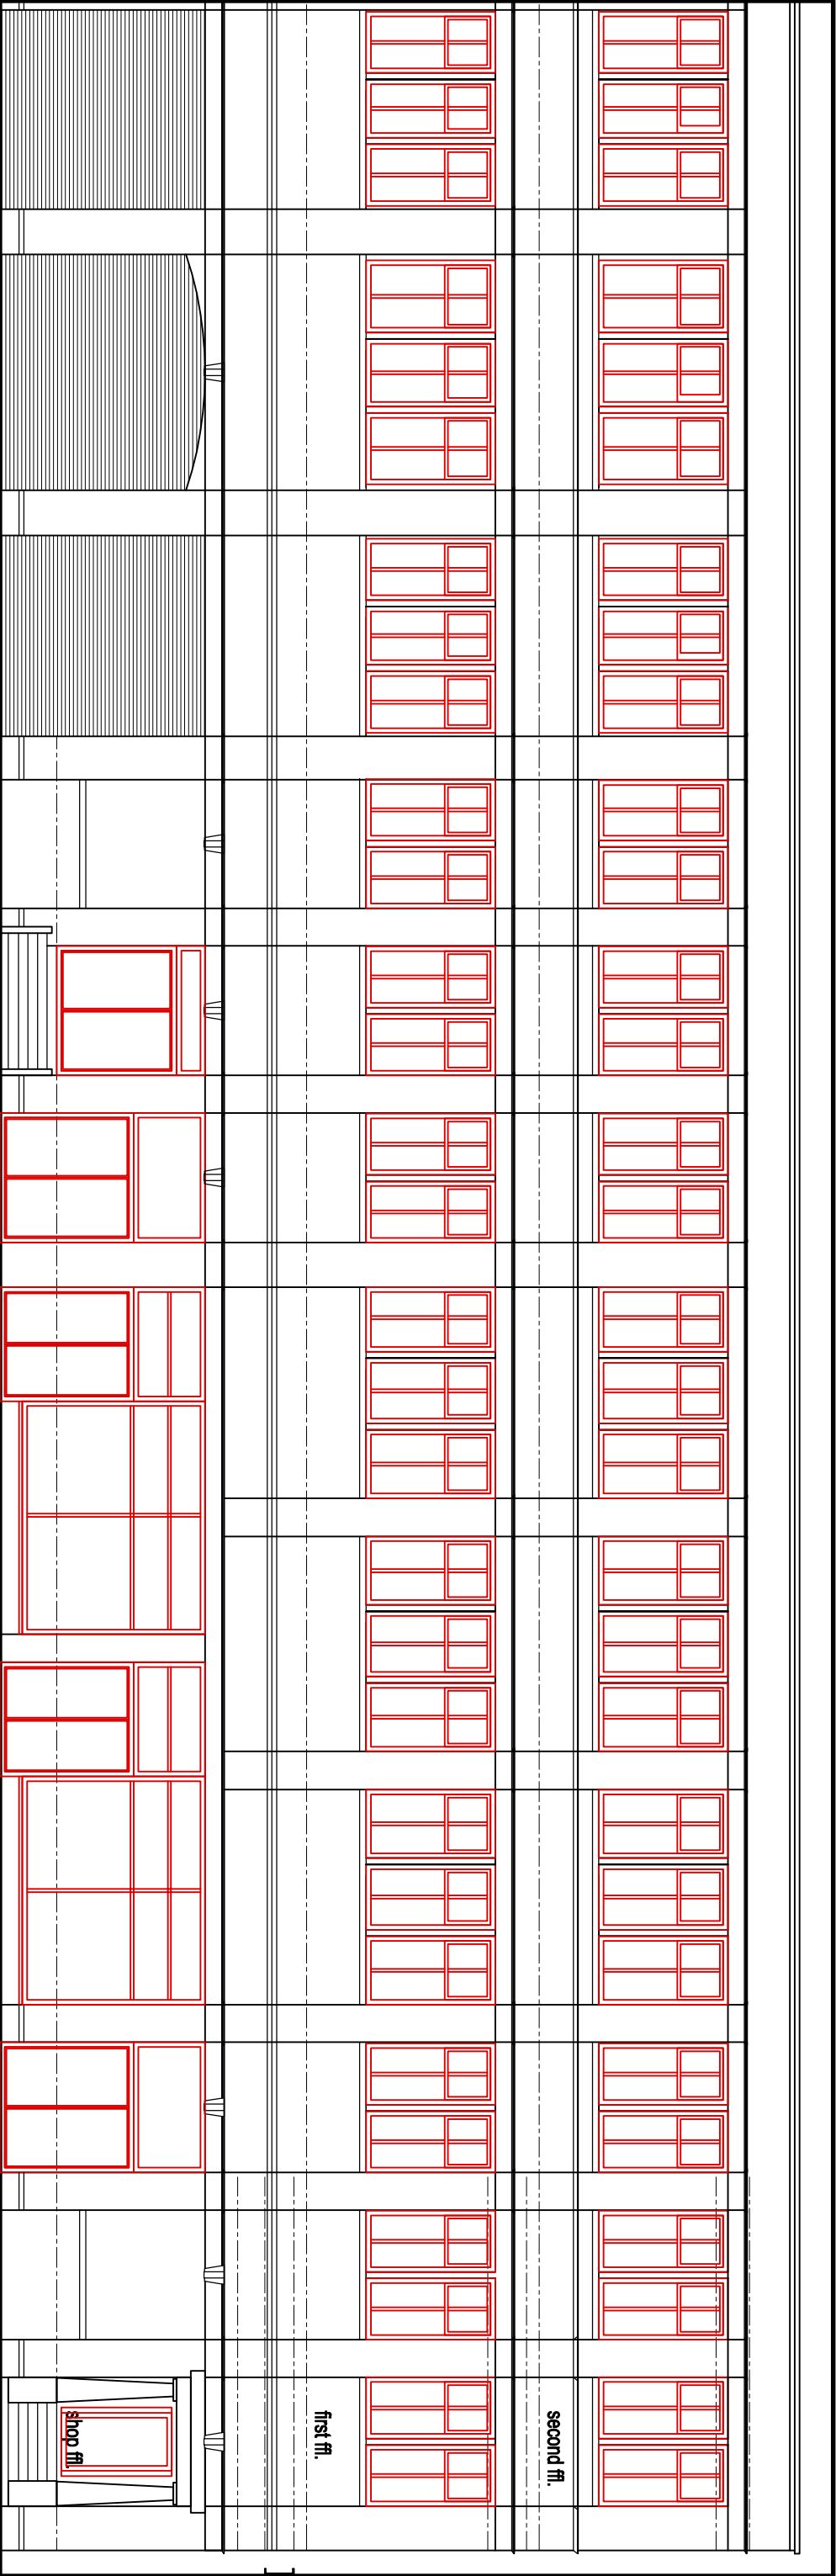

Ground floor garages owned by others.

EXISTING FRONT ELEVATION.
(1:100)

CLIENT		
MRS NASIM AHMED		
job title		
PROPOSED CHANGE OF USE OF PART OF GROUND FLOOR A1 USE CLASS TO A3 USE CLASS @ 130, CORPORATION ROAD, NEWPORT, NP19 0BH.		
drawing title		
EXISTING FRONT ELEVATION.		
job No:	drawing No:	scales:
25.79	03	1:100 @A3