


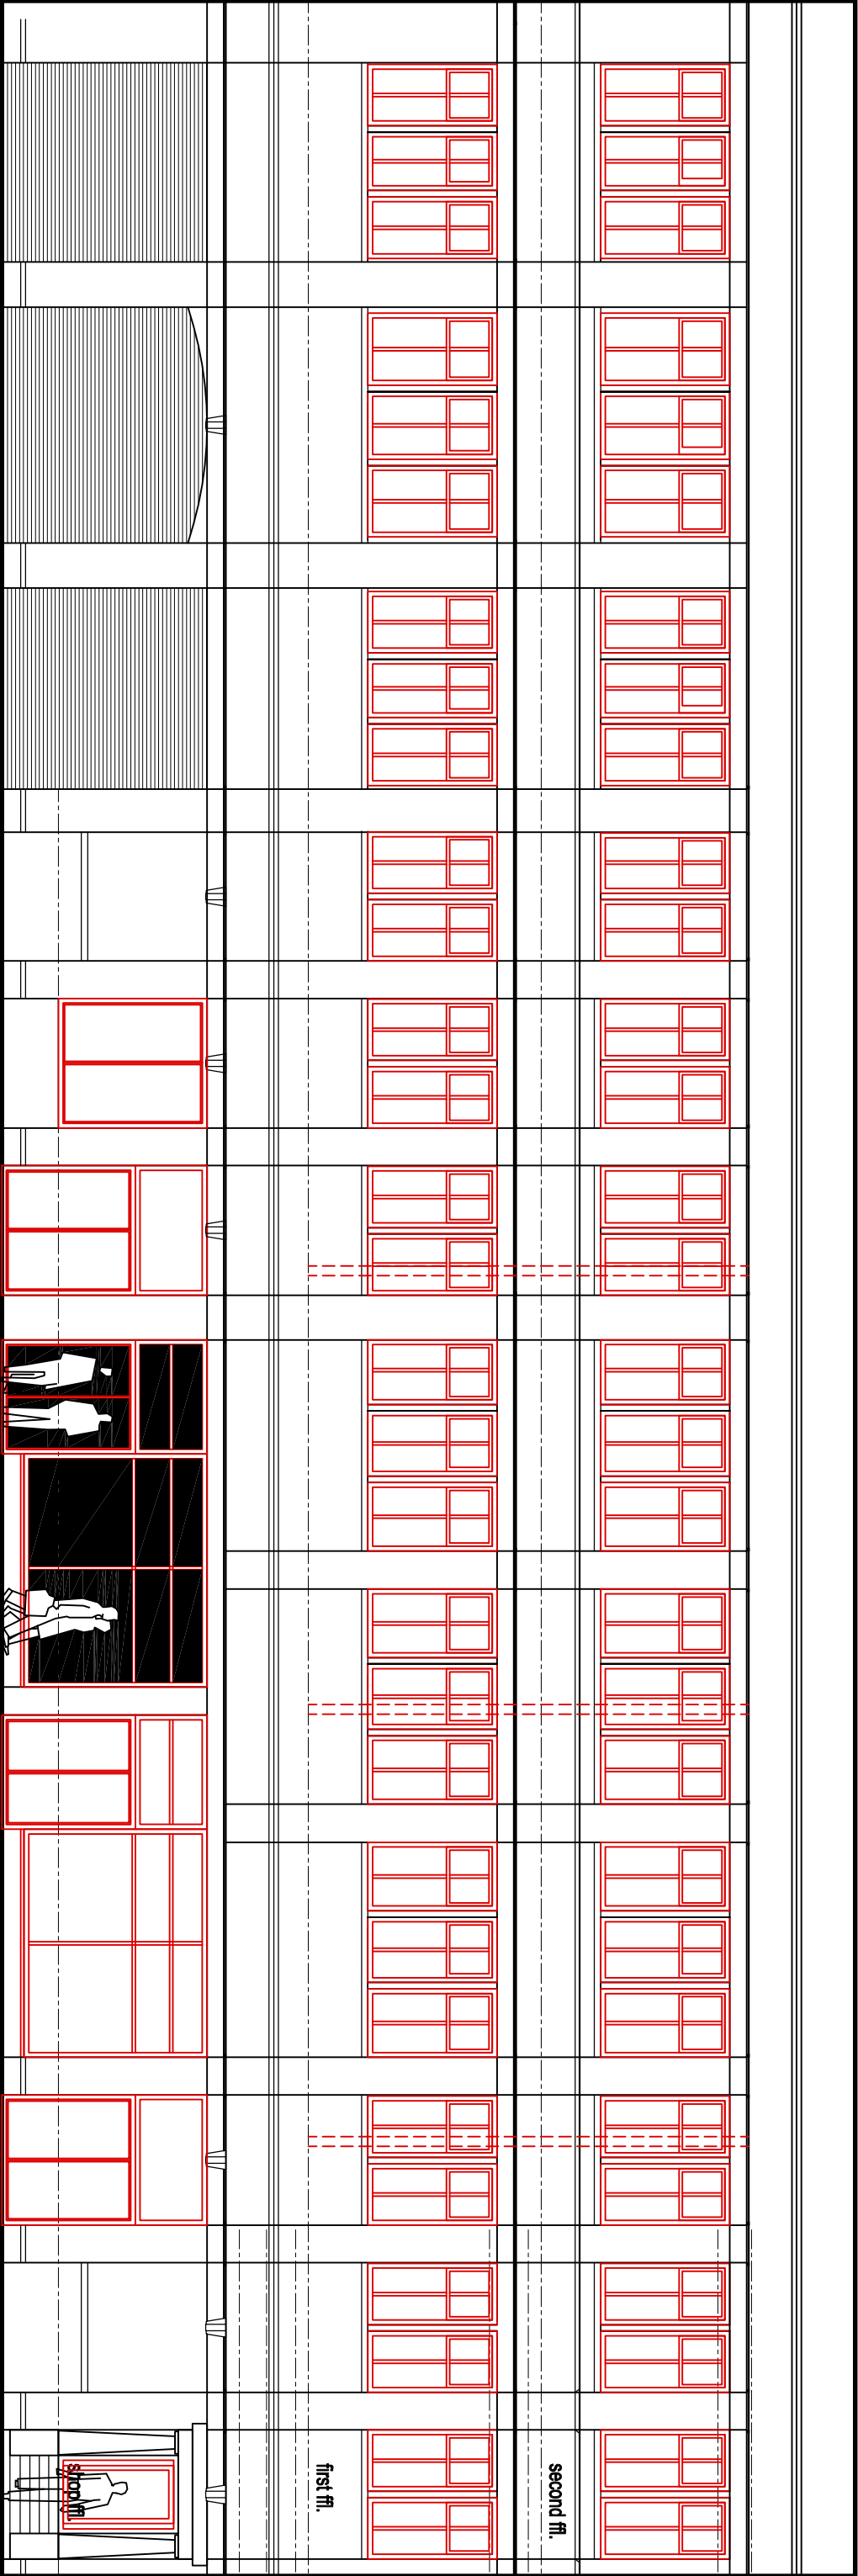

Ground floor garages owned by others.

Remove existing double doors
supply and fit new glazed doors
with screen above.

CLIENT		
MRS NASIM AHMED		
job title	PROPOSED CHANGE OF USE OF PART OF GROUND FLOOR A1 USE CLASS TO A3 USE CLASS @ 130, CORPORATION ROAD, NEWPORT, NP19 0BH.	
drawing title	PROPOSED FRONT ELEVATION.	
job No:	drawing No:	scales:
25.79	04	1:100 @A3