


EXISTING WALL ELEVATION

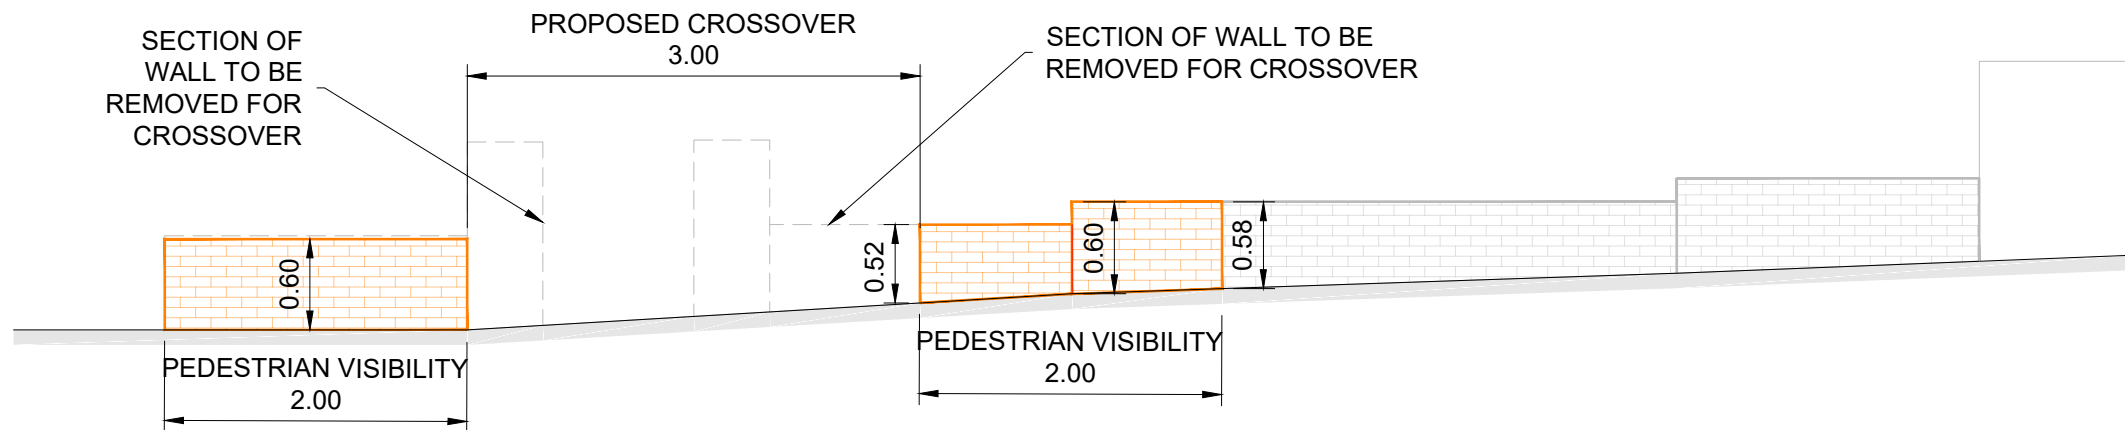

PROPOSED WALL ELEVATION

-	02.10.25	ORIGINAL ISSUE	KJ	AP	AP
Rev	Date	Description	Drn	Chk	App



Client

-

Project

499 MALPAS ROAD,
NEWPORT

Drawing Title

PROPOSED WALL LOWERING
- FRONT ELEVATION

Drawing Status

FOR INFORMATION

Drawn KJ	Designed	Date OCT 2025	Scale 1:100	Size A3
Drawing No. 25-730-SK04				Rev -