


I A HATHAWAY STREET, NEWPORT



SITE LOCATION PLAN
SCALE 1:1250

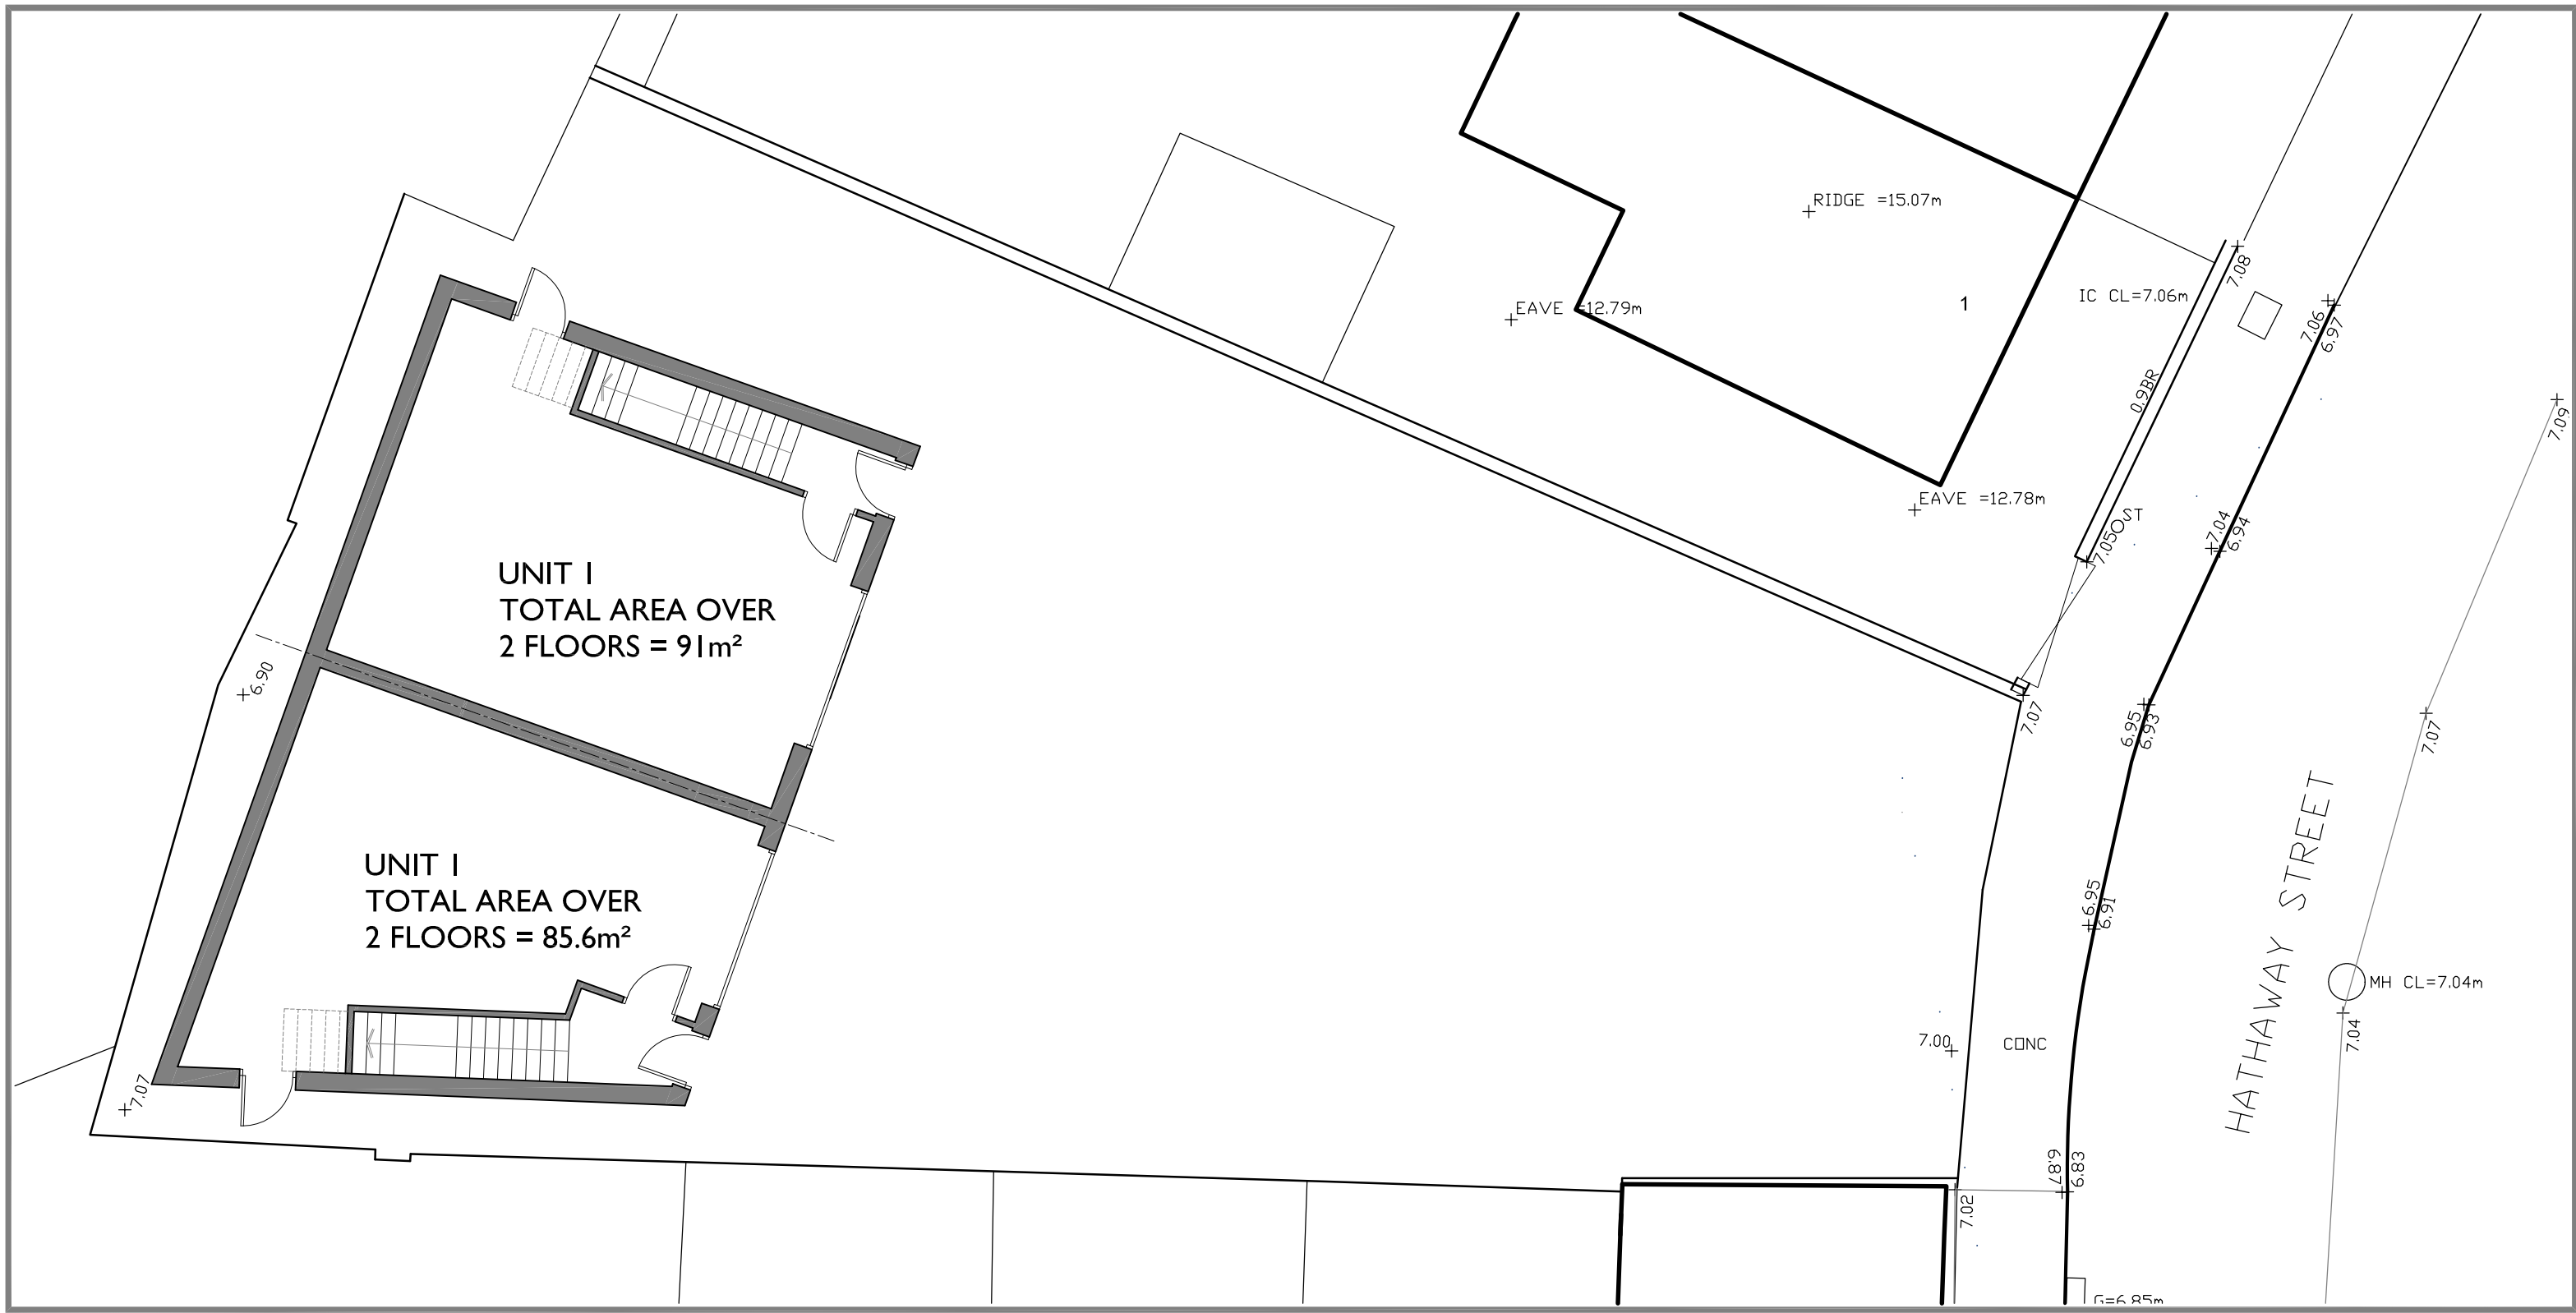

SITE LAYOUT - AS PROPOSED



SITE LAYOUT - AS EXISTING

SCALE THIS DRAWING ONLY FOR
PLANNING PURPOSES CHECK ALL
DIMENSIONS ON SITE

This drawing is to establish design intent. The contractor is responsible for quantities, dimensions, verification of site conditions, compliance with contract documents for information that pertains to the fabrication processes or technique of construction and for the co-ordination of work with all trades. All errors or omissions are to be reported to the designers.

Original drawing size A

[illegible]

Client	AJY CONSTRUCTION				
Project	NEW UNITS AT IA HATHAWAY STREET, NEWPORT.				
Title	SITE PLANS AS EXISTING AND PROPOSED			Scale:	1:100, 1:150 or A1 1:200, 1:250 or A3
Status	PLANNING	Drawn jmt	Date	Jan 2026	Approved www
Job No.	2025 562	Draw No.	PL 01		-

