



1 A HATHAWAY STREET, NEWPORT
AS PROPOSED

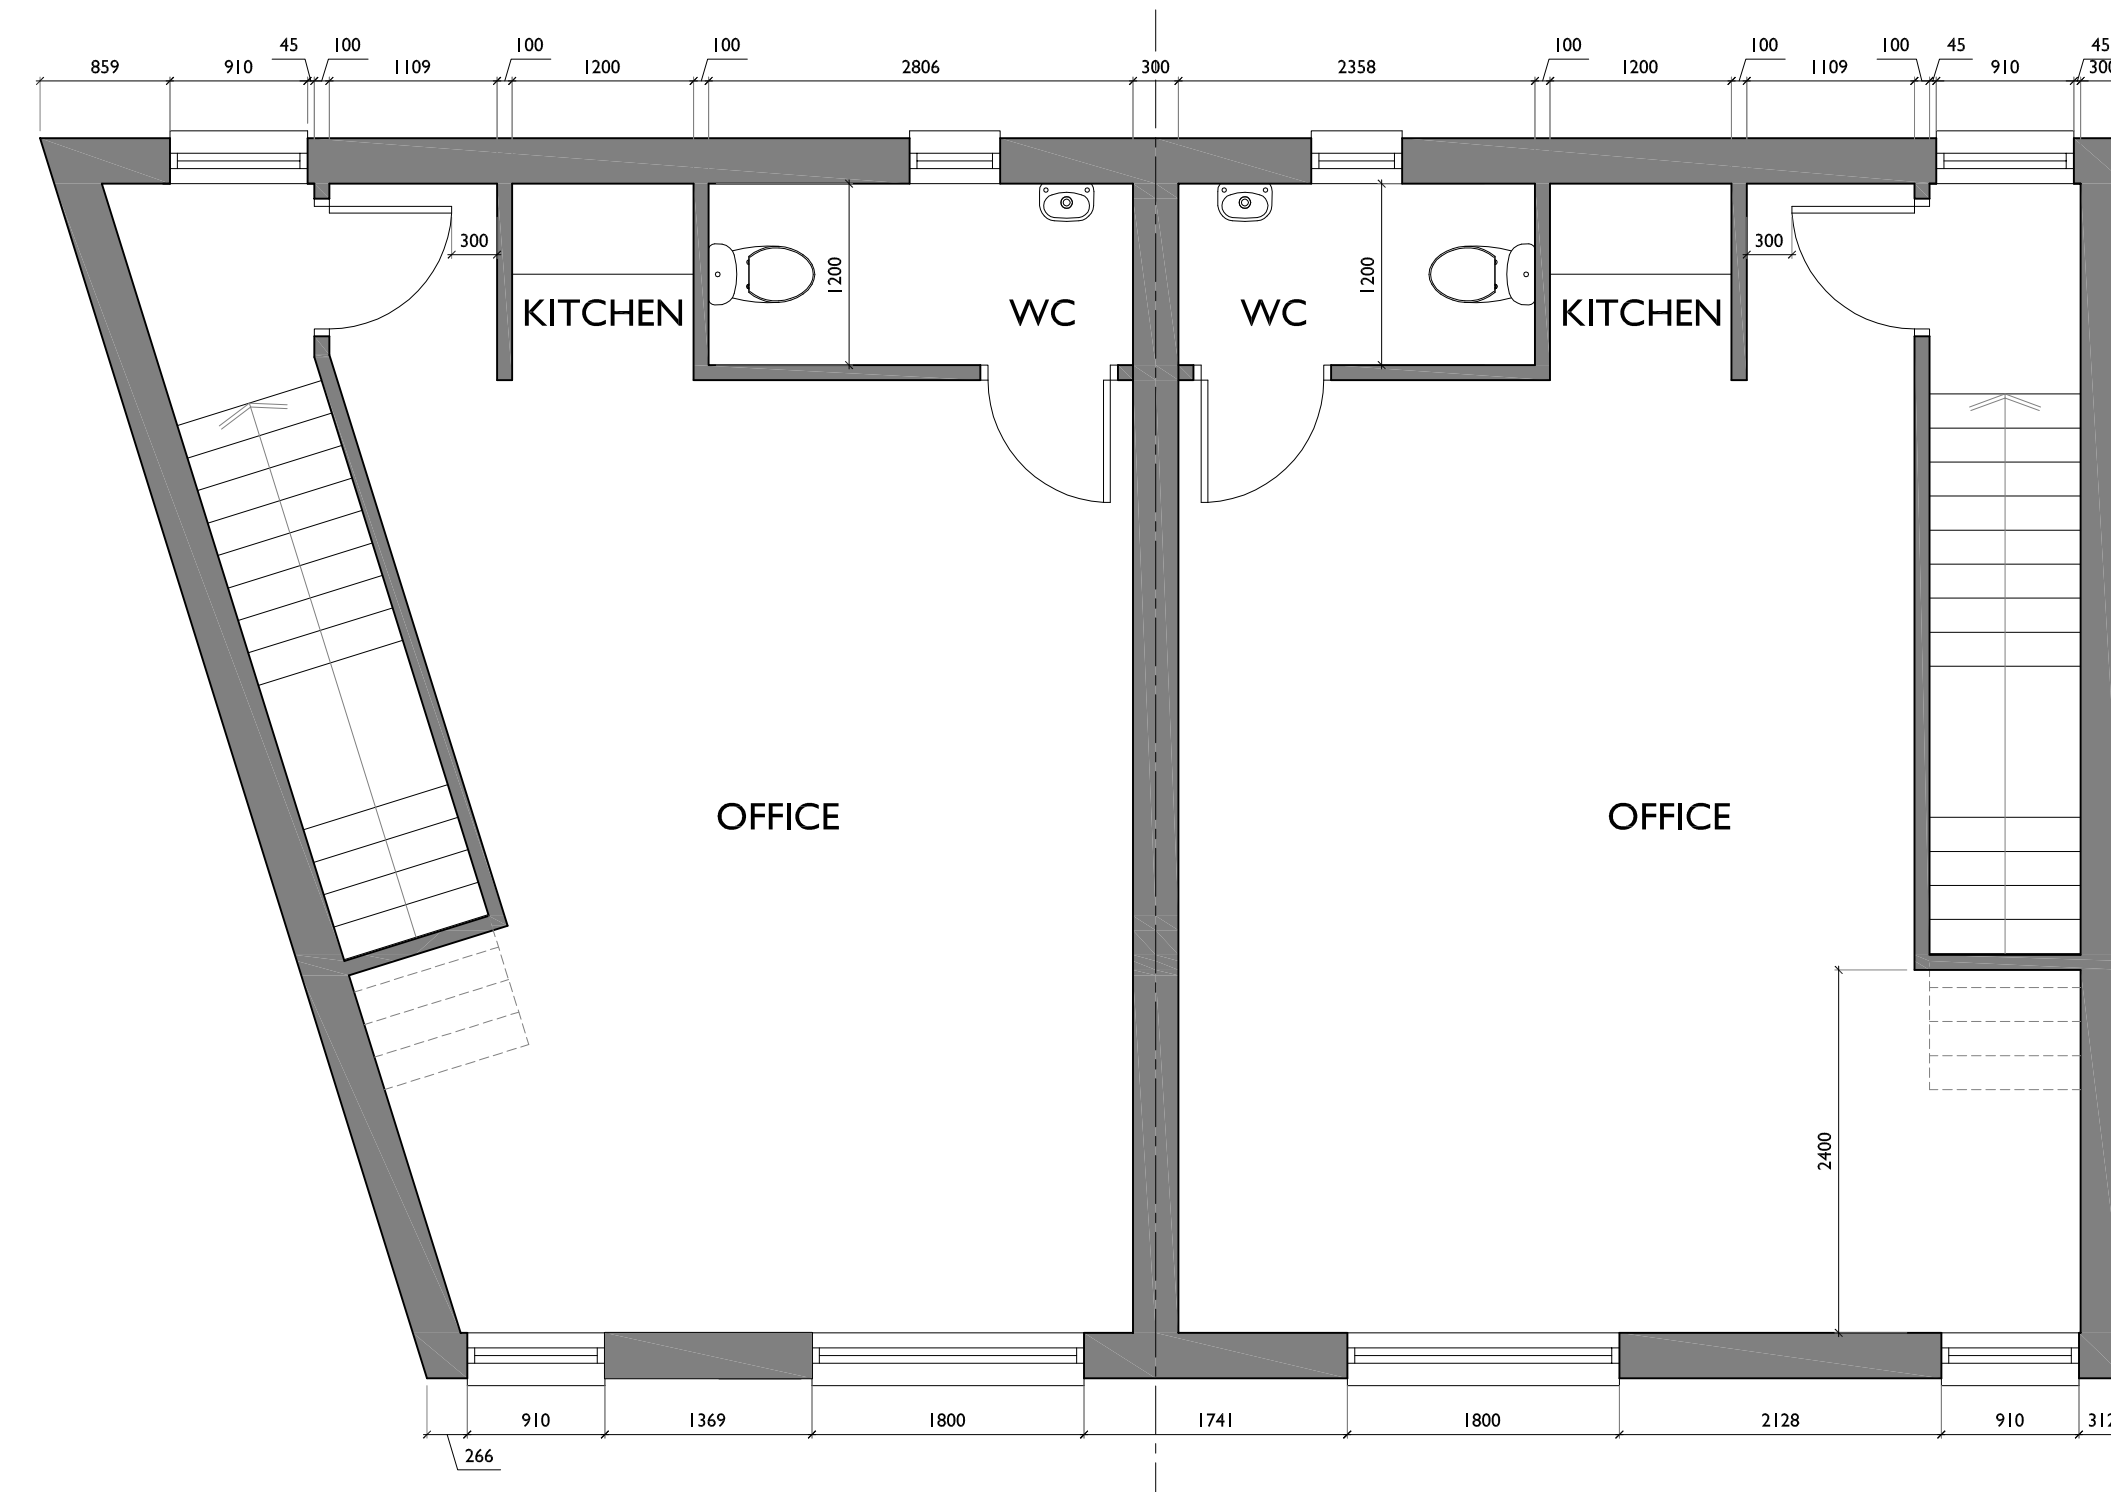


FIRST FLOOR PLAN

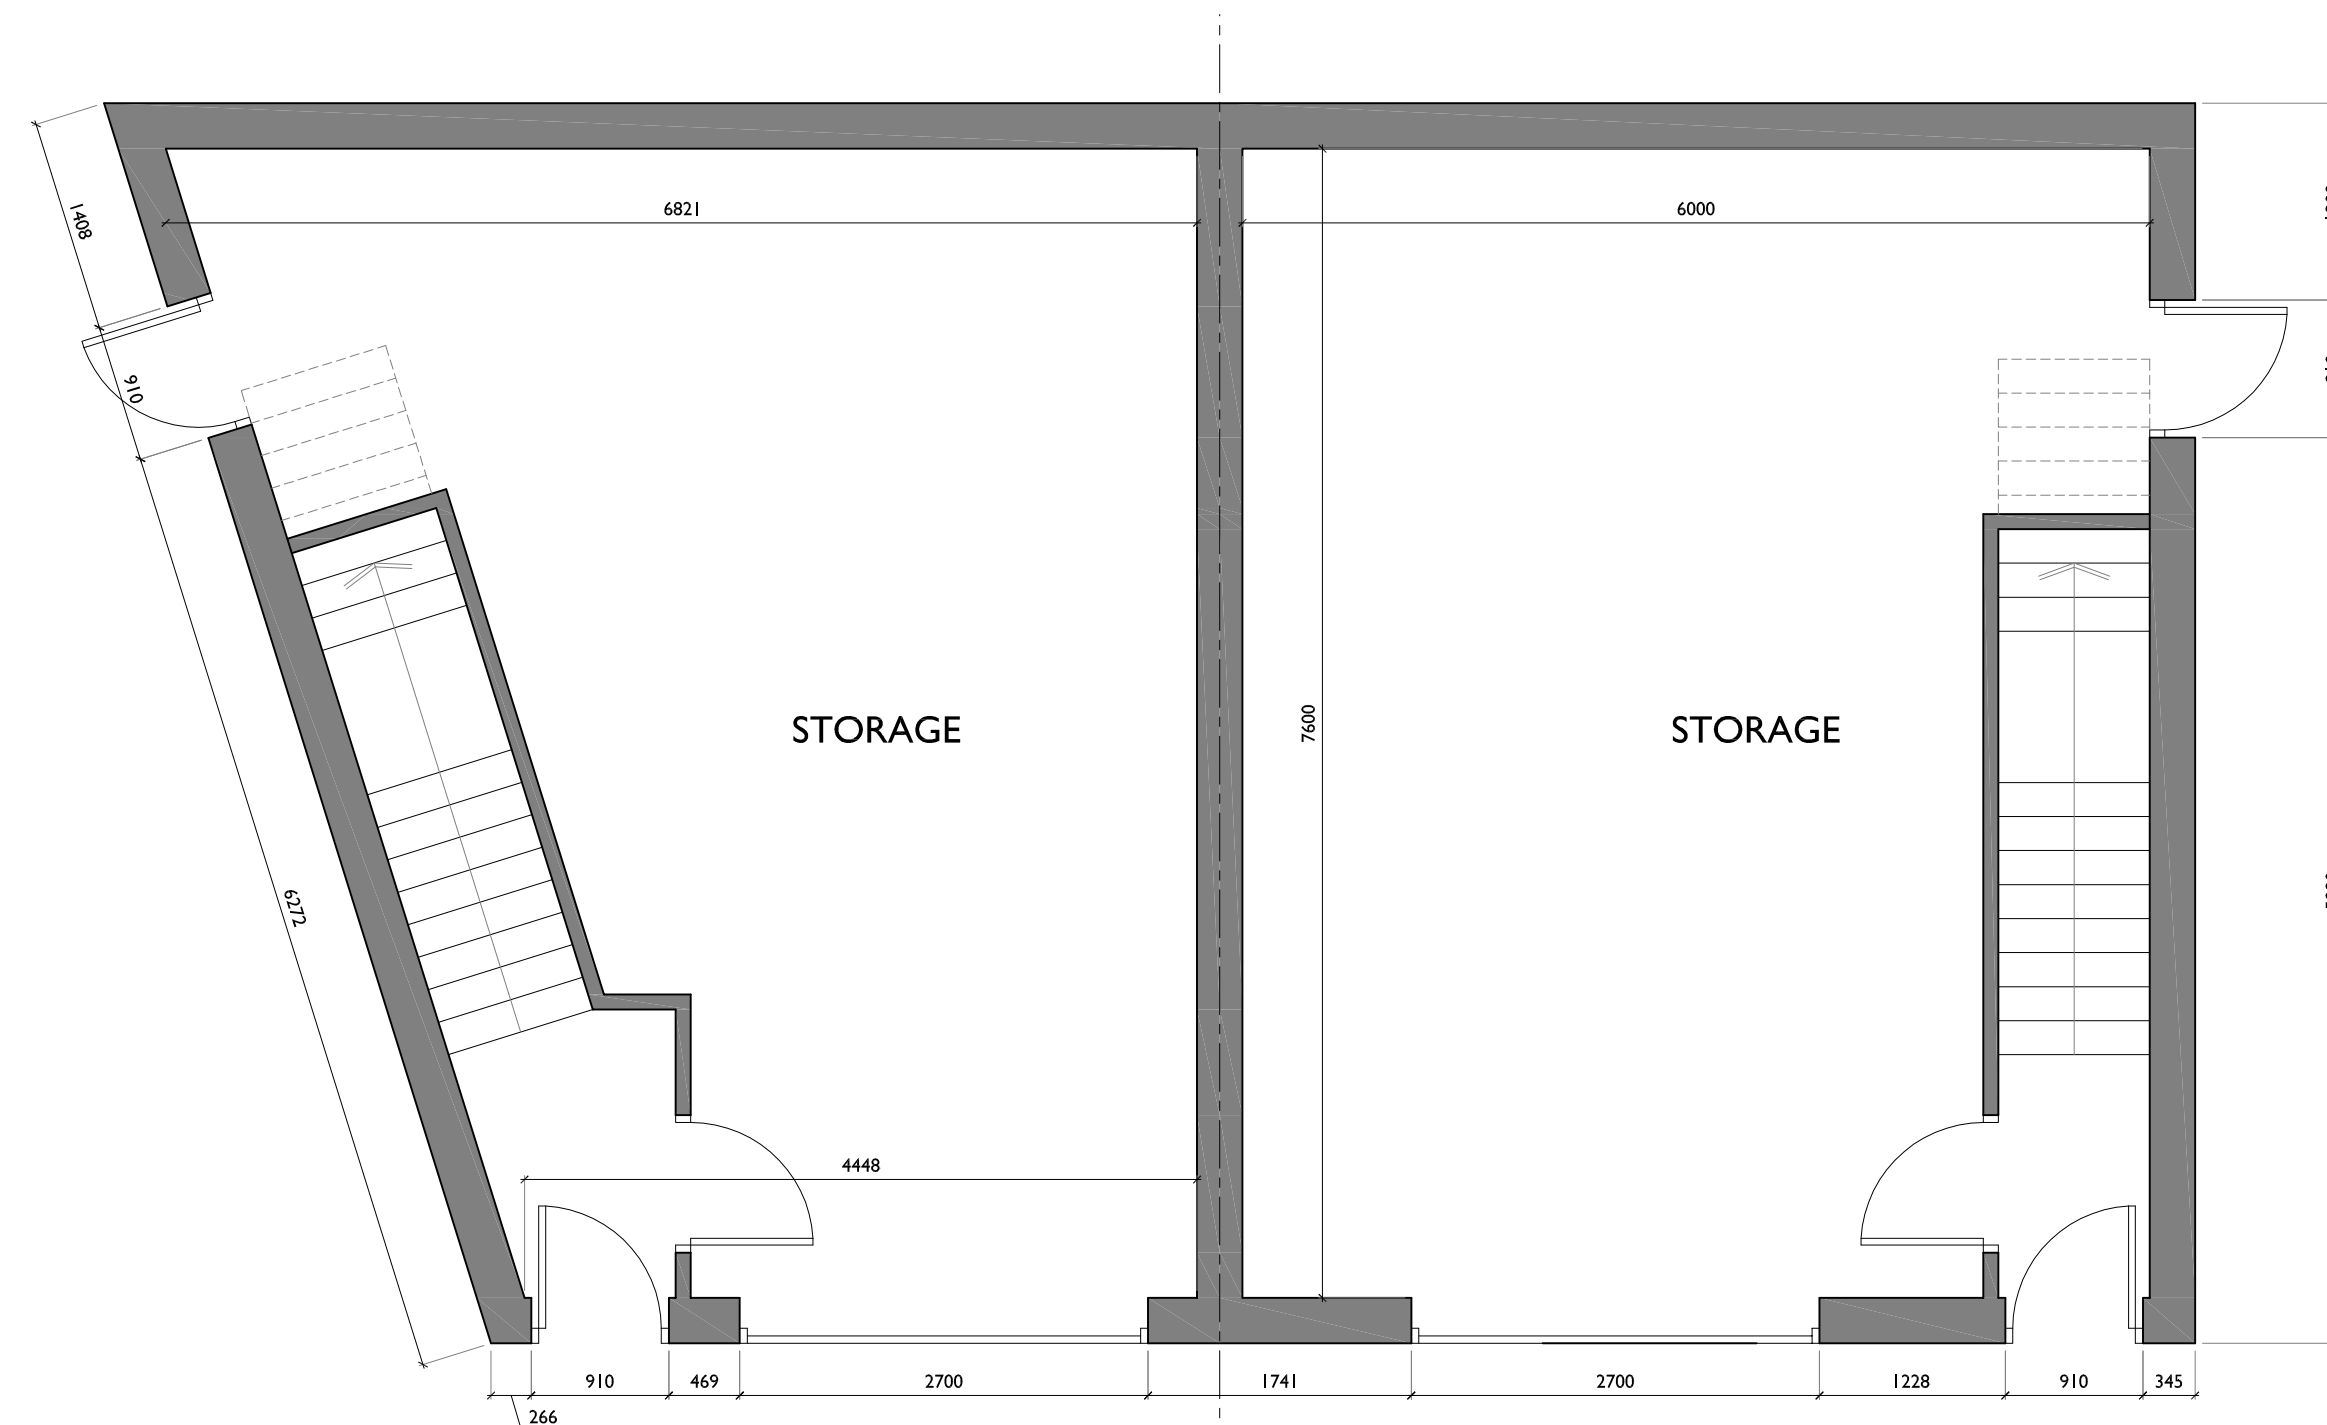


GROUND FLOOR PLAN




FRONT ELEVATION

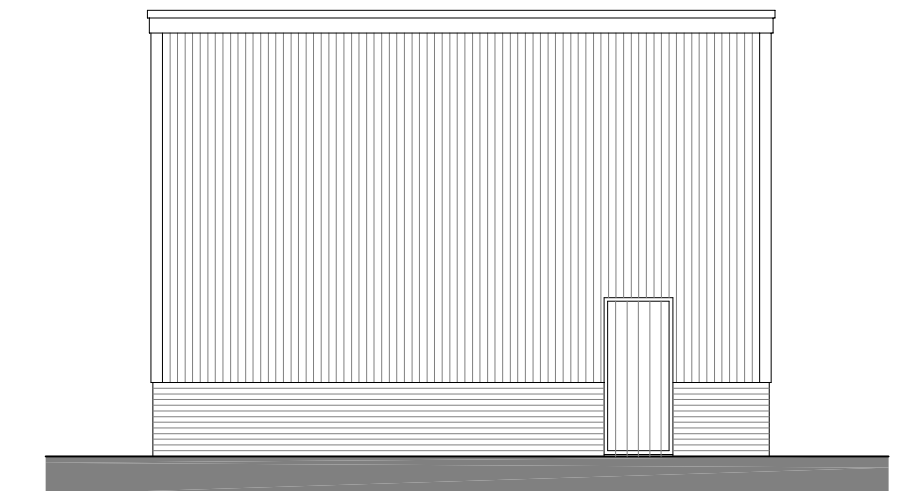

SIDE ELEVATION

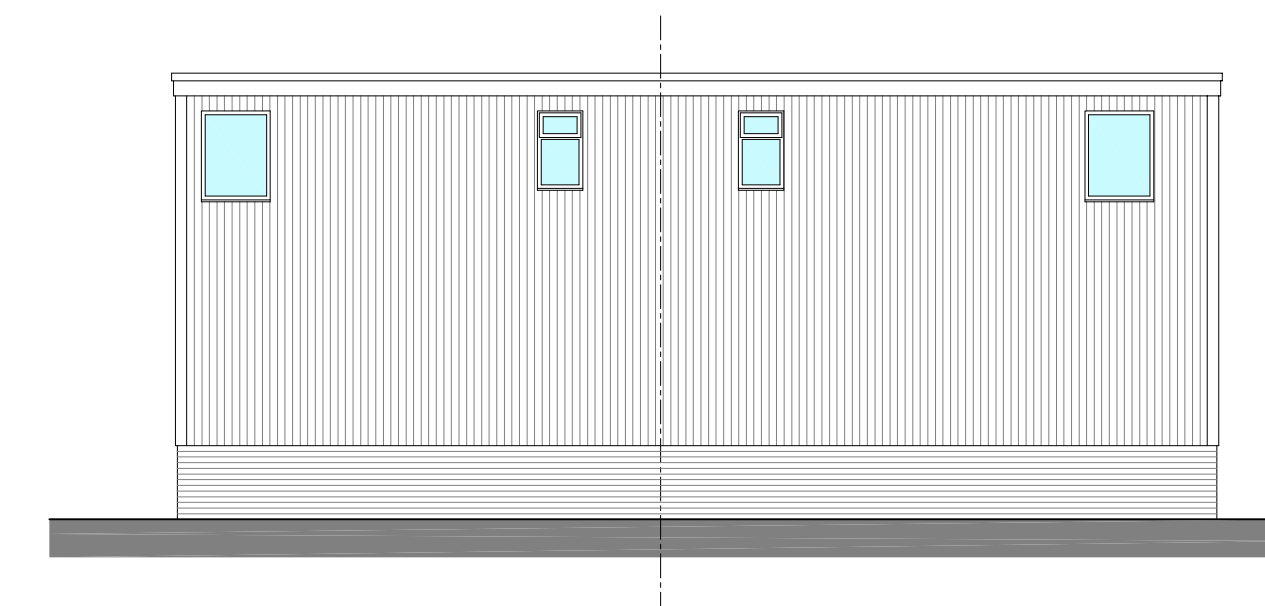

REAR ELEVATION

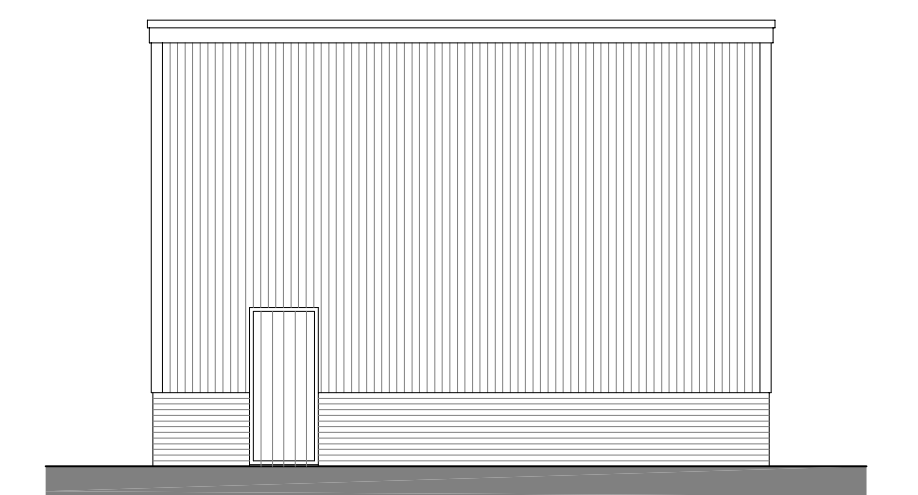

SIDE ELEVATION

MATERIALS

WALLS - RED BRICKWORK TO MATCH HOUSES
VERTICAL GREY CLADDING
ROOF - GREY FLAT ROOF MEMBRANE
WINDOWS - WHITE uPVC
DOORS - DARK GREY METAL

[illegible]

Title	AJY CONSTRUCTION				
Project	NEW UNITS AT 1A HATHAWAY STREET, NEWPORT.				
Title	PLANS AND ELEVATIONS AS PROPOSED			Scale	1:50/1:100 @ A1 1:100/1:200 @ A3
Status	PLANNING	Drawn jmt	Date	Jan 2026	Approved mm Checked mm
	2025 562	PI 02		-	