


Scaling

THIS SHOULD MEASURE 70mm WHEN PRINTED CORRECTLY

This drawing is the copyright of Roberts Limbrick Ltd and should not be reproduced in whole or in part, or used in any manner whatsoever without their written permission.
Responsibility is not accepted for errors made by others in scaling from this drawing. Use only figured dimensions and report any discrepancies or omissions to Roberts Limbrick immediately.

Drawing Revisions

REV. DATE BY CHK DESCRIPTION

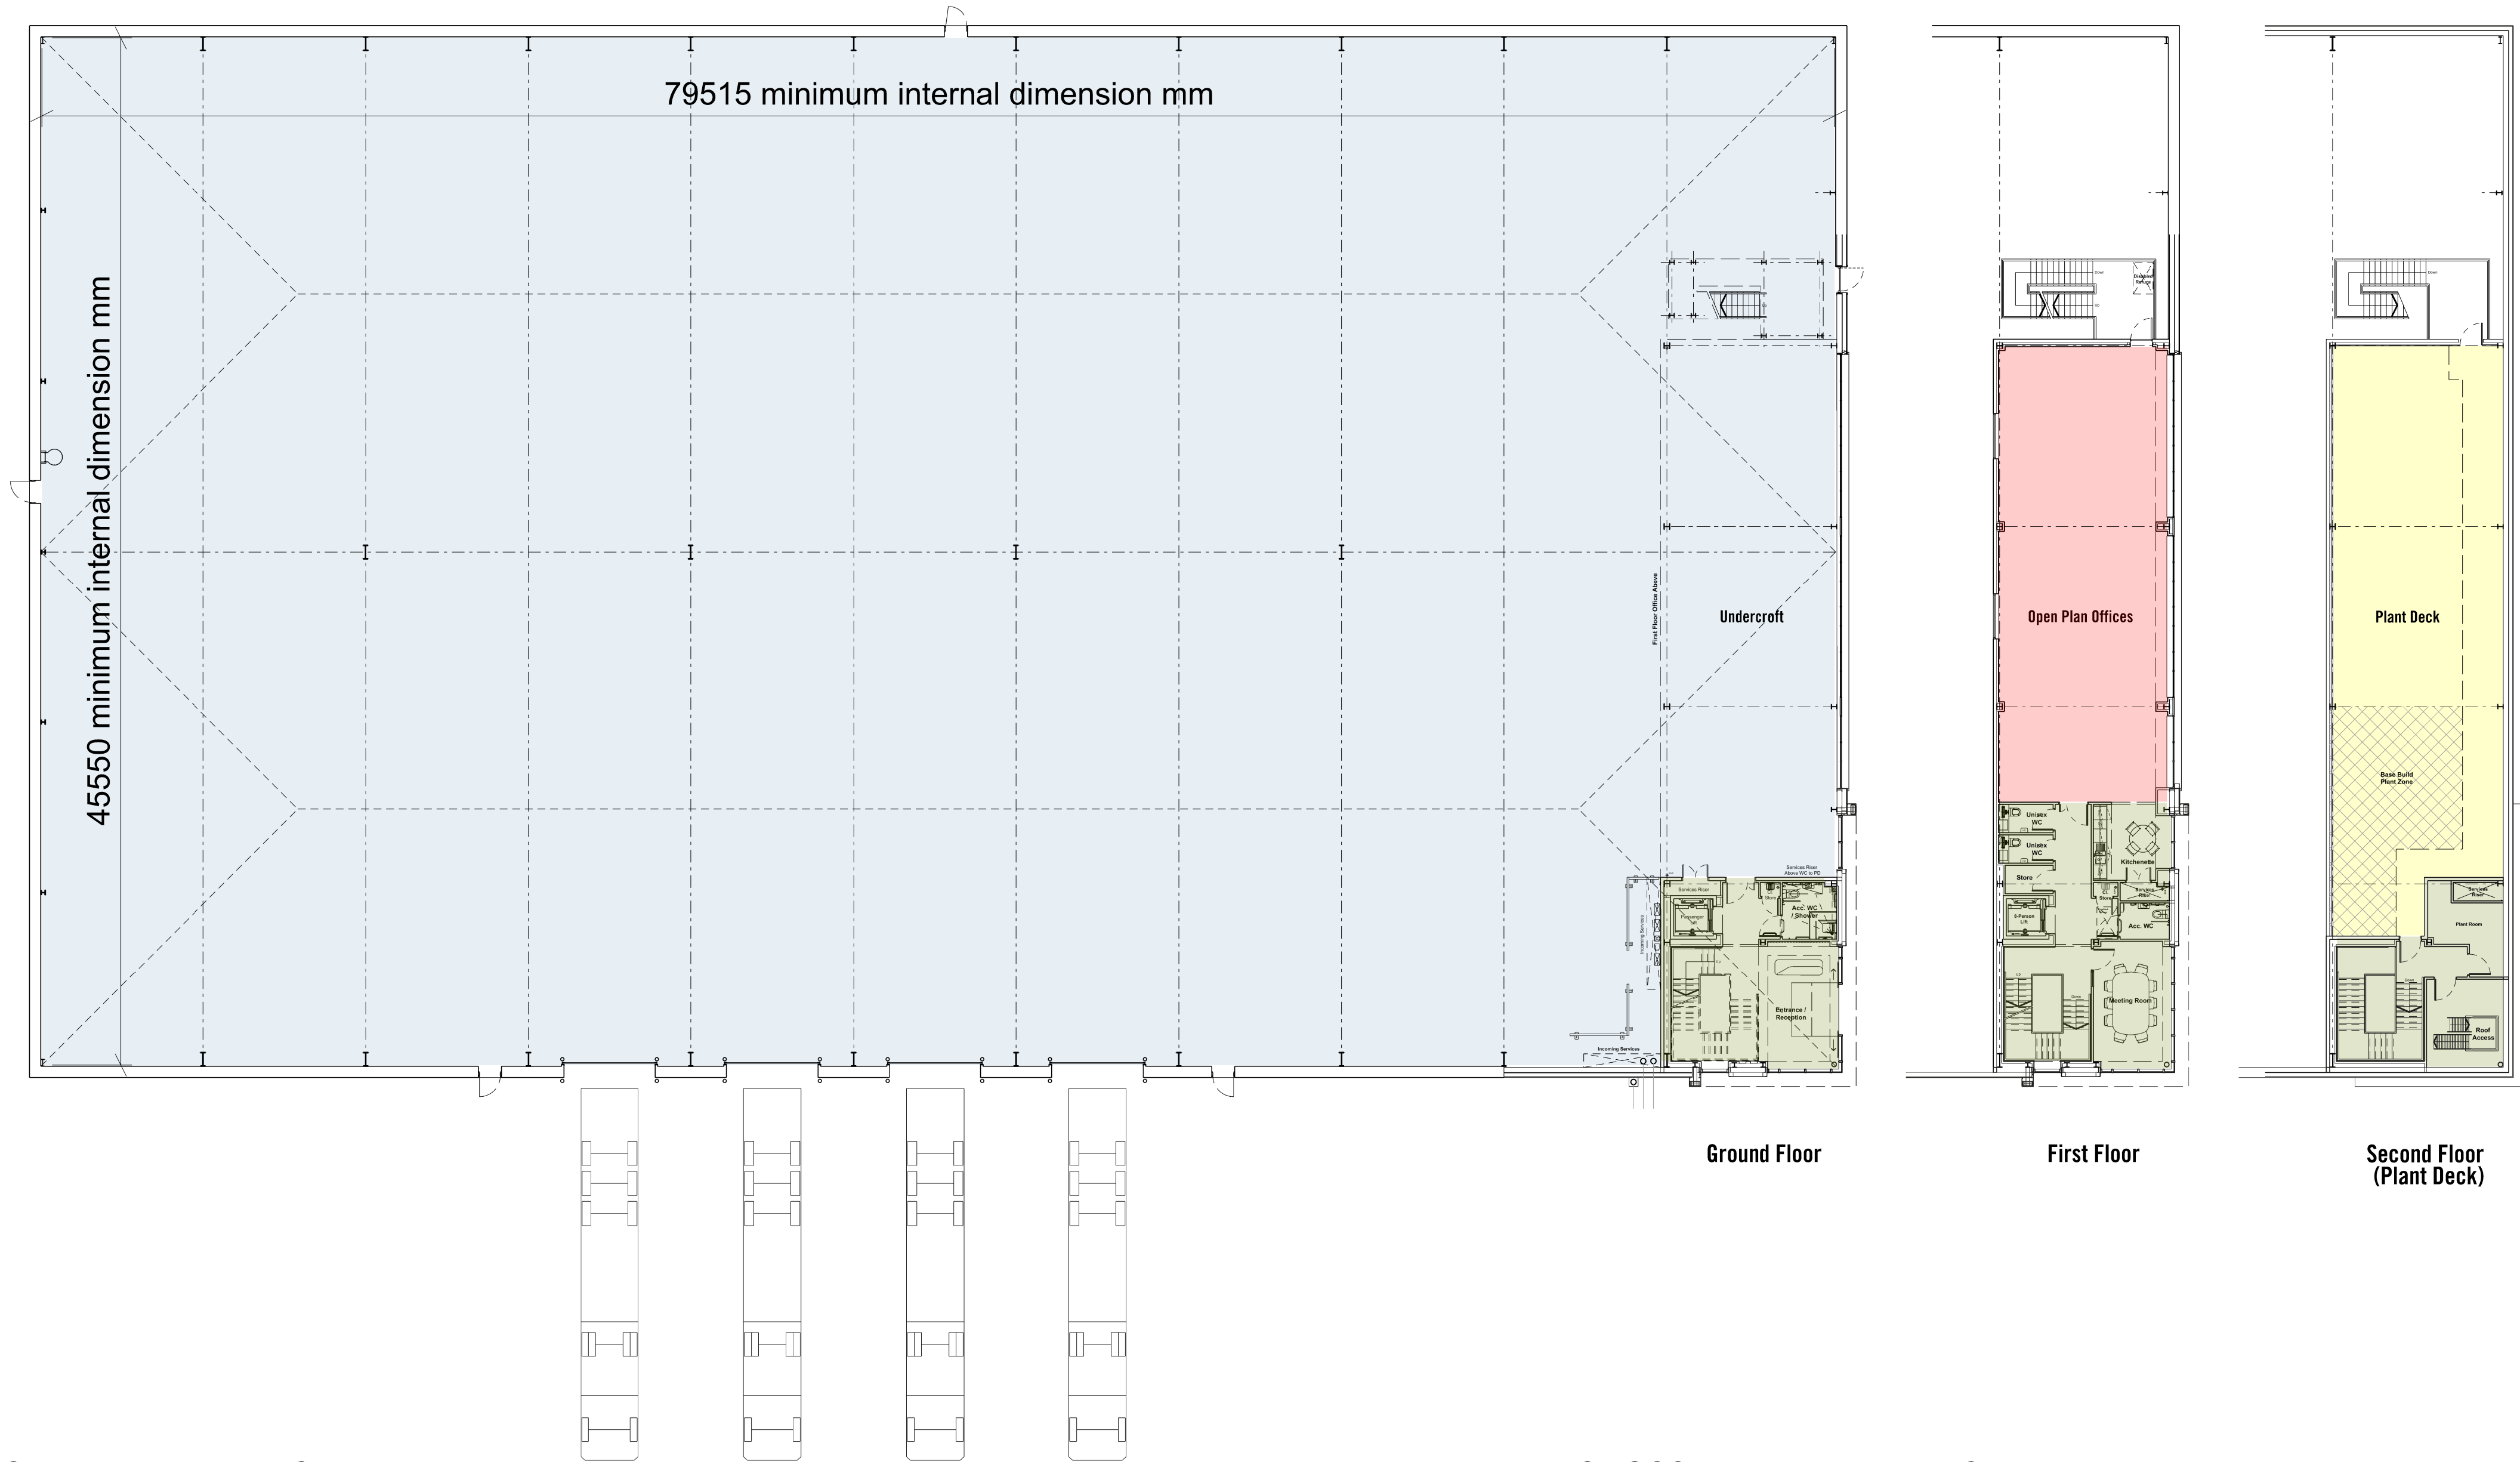


GROSS INTERNAL AREAS

Ground floor warehouse (incl. undercroft)	38283 ft²
Ground floor core (incl. party wall)	694 ft²
First floor office	1619 ft²
First floor core (incl. party wall to office)	927 ft²
	41,523 ft²
	3,857.61 SQ. M.
Second floor Plant Area	2008 ft²
Second floor secondary stair (incl. party wall)	540 ft²
Total	44,071 ft²
	4,094.33 SQ. M.

GROSS EXTERNAL AREAS

Ground floor	40480 ft²
First Floor	2918 ft²
Plant Deck	2918 ft²
Total	46,316 ft²
	4,302.90 SQ. M.

PLEASE NOTE: DIMENSIONS AND FLOOR AREAS ARE APPROXIMATE AND SUBJECT TO FINAL CONSTRUCTION DETAILS AND TOLERANCES

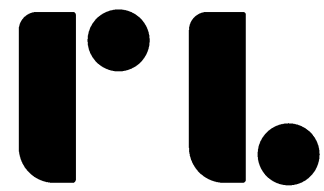

Roberts Limbrick

03333 405500
mail@robertslimbrick.com
robertslimbrick.com

Registered Office: England No. 06658029

Project

UNITS 15 - 18
INDURENT PARK
NEWPORT

Client



Drawing Title

PROPOSED FLOOR PLANS
UNIT 16
-

Scale

1/200 @ A1

RL Project No.

11044

Status

A3

Purpose of Issue

PLANNING


Project	Org	Yr	Level	Type	Role
701106	• RLA	• 25	• XX	• DR	• A

Number

0007

Revision

-

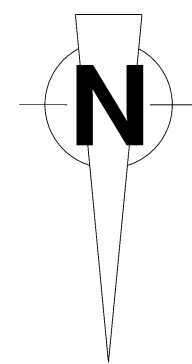

0 10 20m