




NORTHWEST ELEVATION

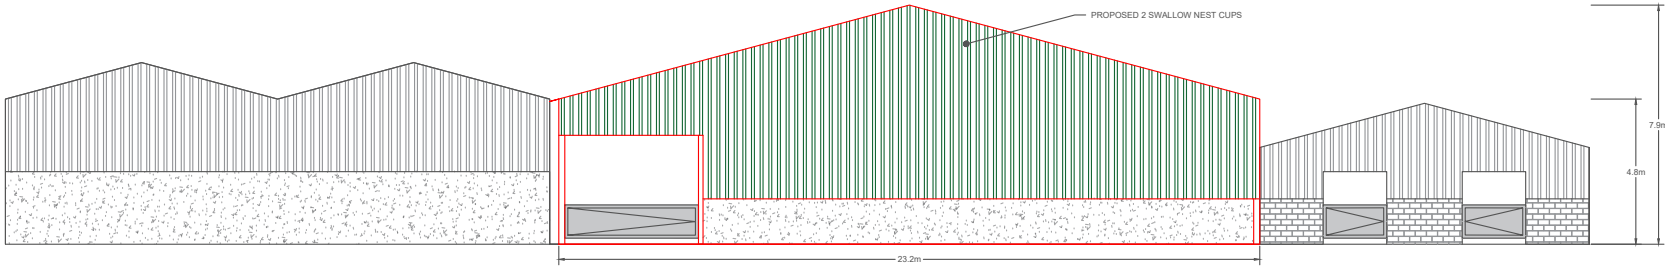


SOUTHEAST ELEVATION

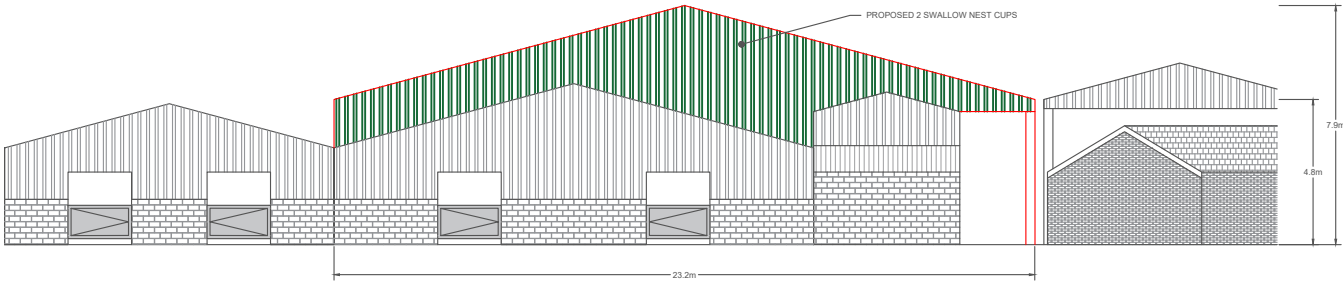


SOUTHWEST ELEVATION

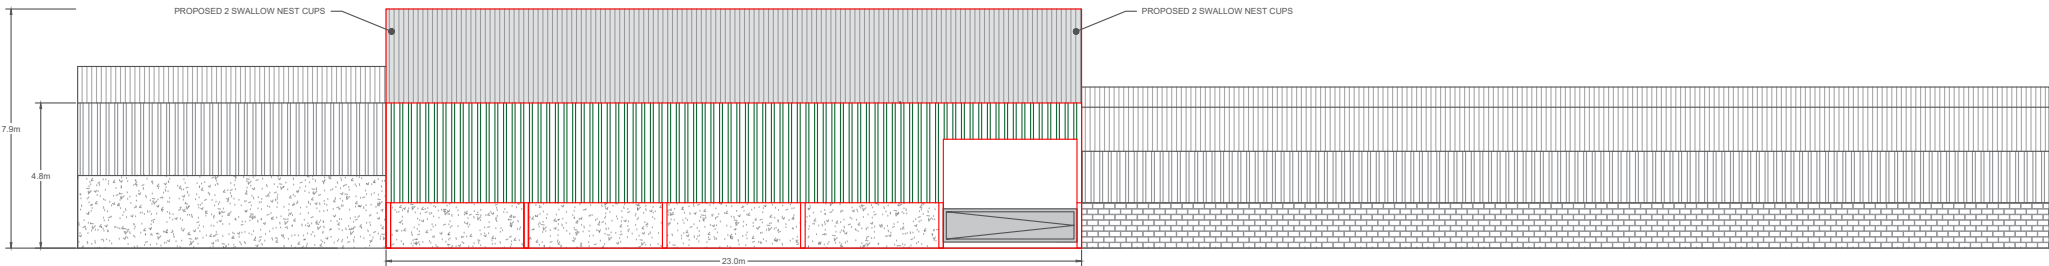

NORTHEAST ELEVATION

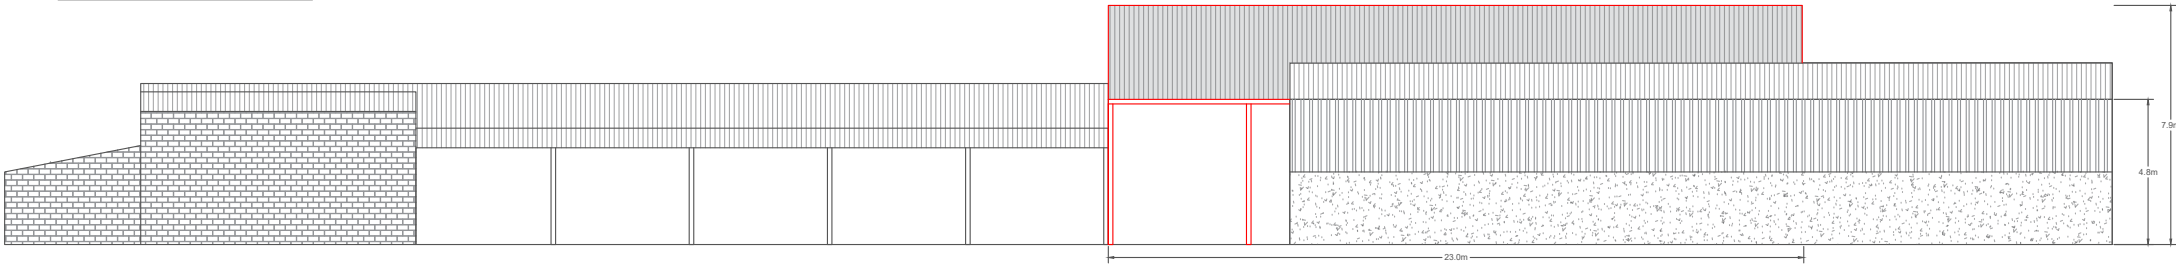

ROOF CLADDING: Profile 6 corrugated natural grey fibre cement sheets
END AND SIDE CLADDING: Dark green polyester coated box profile steel sheets
LOWER WALLS (excluding doorways): 100mm thick precast concrete panels
OPENINGS: Galvanised yard gates or sheeted doors

 

Proposed buildings

This map is reproduced from Ordnance Survey material with the permission of Ordnance Survey on behalf of the Controller of Her Majesty's Stationery Office © Crown copyright and database rights (2025)

RSK ADAS Licence No. AL100020033.

For reference purposes only. No further copies may be made.

Drawings for planning purposes only.

All Measurements in Metres

Note 1: Levels to Ordnance Datum

Note 2: Detailed structural designs are required prior to any construction works

CLIENT:

SWN Water & Son

PROJECT TITLE:

Roofing and Replacement
Livestock Building at Henton Farm

DRAWING TITLE:

Proposed Elevations

DRAWING NO:

1011720 / A / 05

SHEET SIZE: A3

VERSION: 1

Drawn by:

SJ 12/12/2025

Checked by:

CB 12/12/2025



RSK ADAS Ltd,
CEFN LLAN SCIENCE PARK
ABERYSTWYTH SY23 3AH
Tel: 01974 847000