


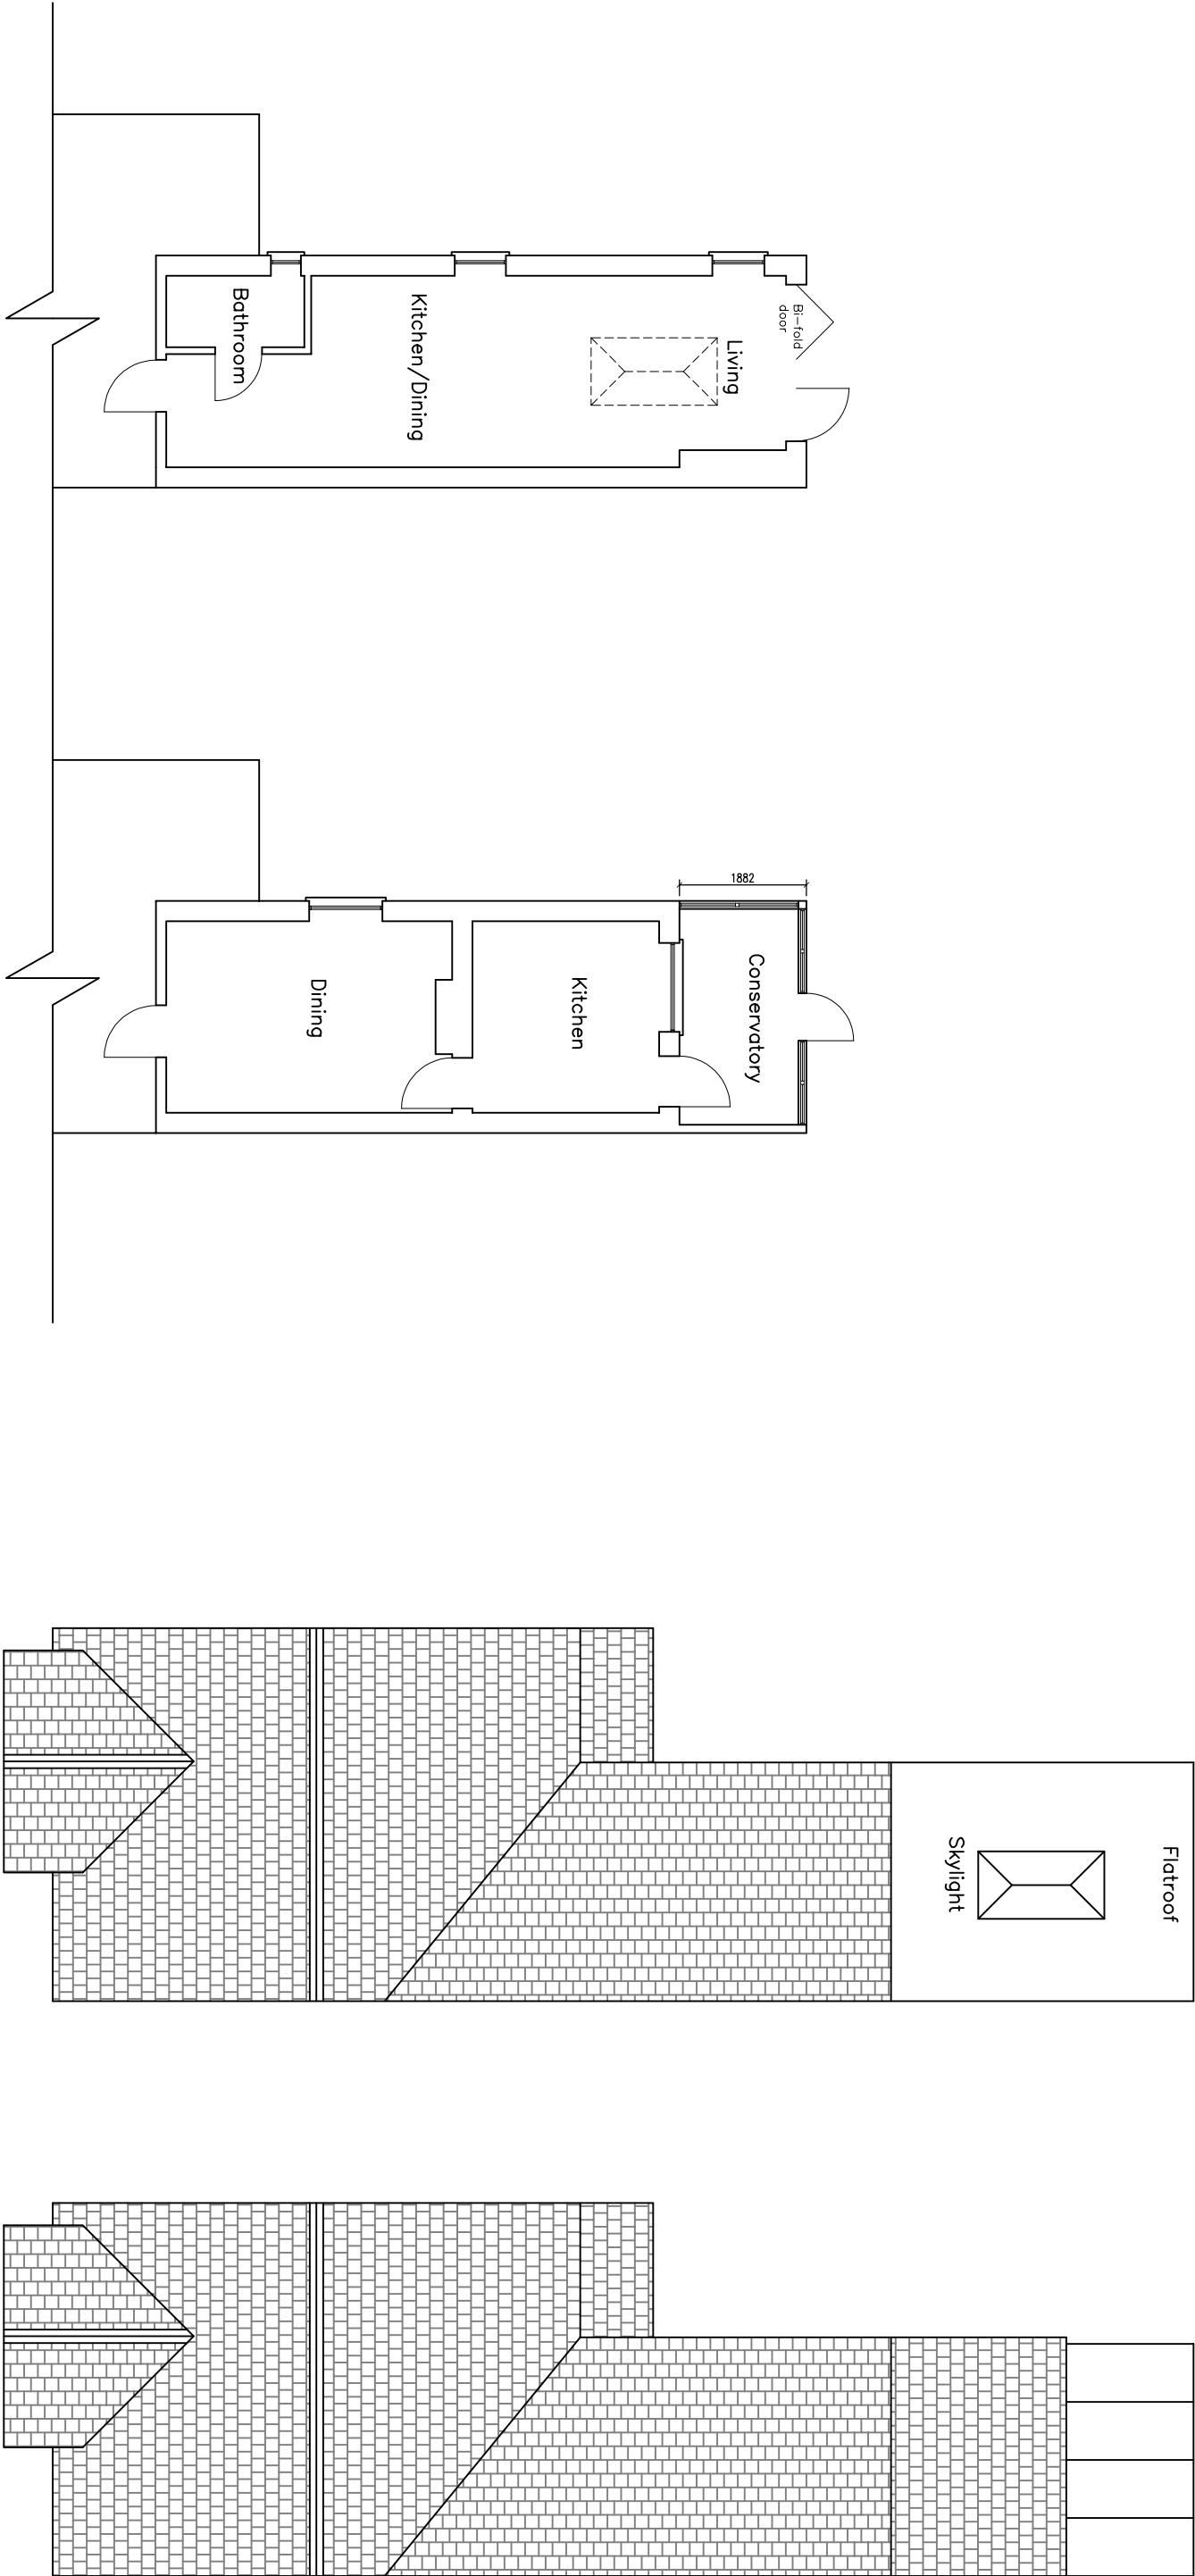

PROJECT	DRAWING	DATE		DRAWING NO.	NOTES	REVISION DETAILS	
Bilyana Fileva 36 Windsor Road Newport NP19 8NS	Floor Plans & Roof layout	28.11.2025	FP001	1. All dimensions to be checked on site. 2. All discrepancies to be reported back to MTRH Drafting Services. 3. This drawing is part of the Planning package, and should only be used for Planning purposes.			MTRH Drafting Services 22a Fairbank Avenue, Maidenlee, Newport NP19 8FX Tel: 07527971687 Email: mtrh.drafting@outlook.com Web: www.mtrhgroup.co.uk
		DRAWN BY	SCALE				
		MH	1:100				
						DATE	