




For design intent purposes.
Final details / layouts to be agreed with
steel fabricator and lift manufacture

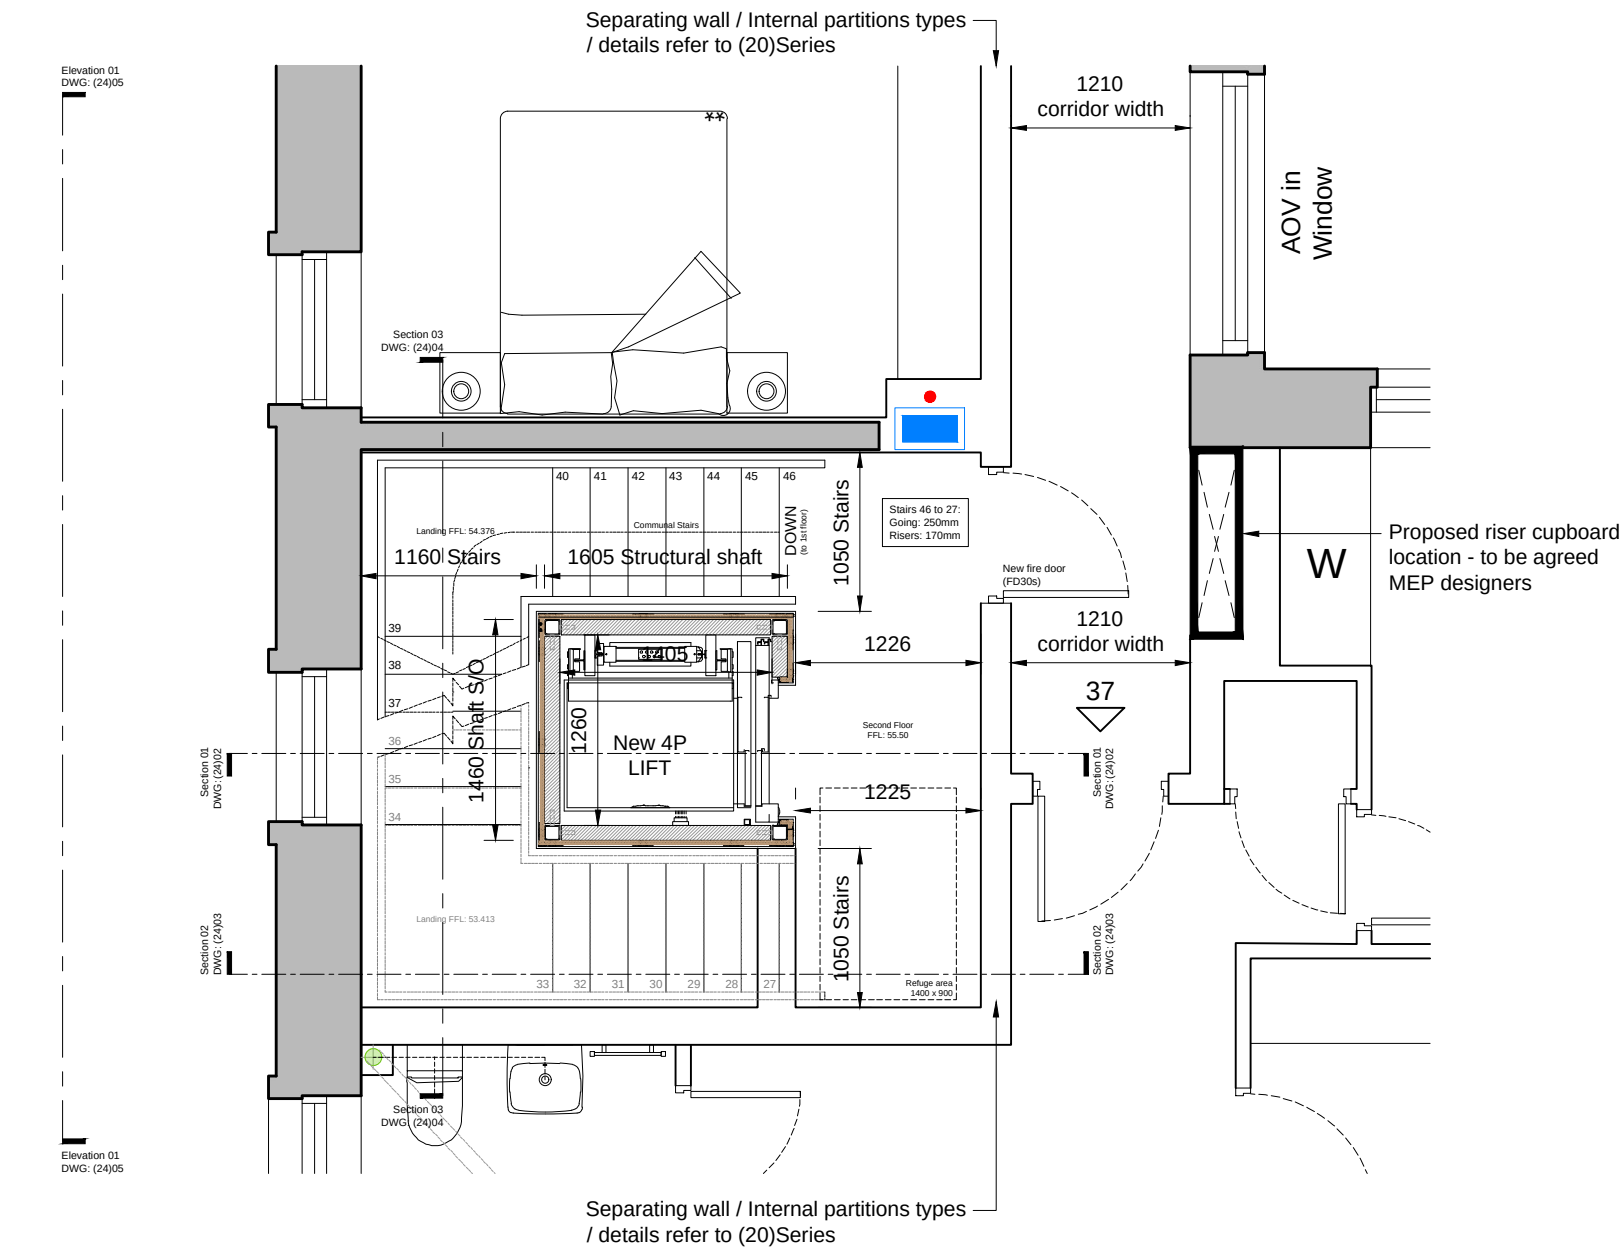

SECOND FLOOR PLAN - NEW STAIR 2 & LIFT

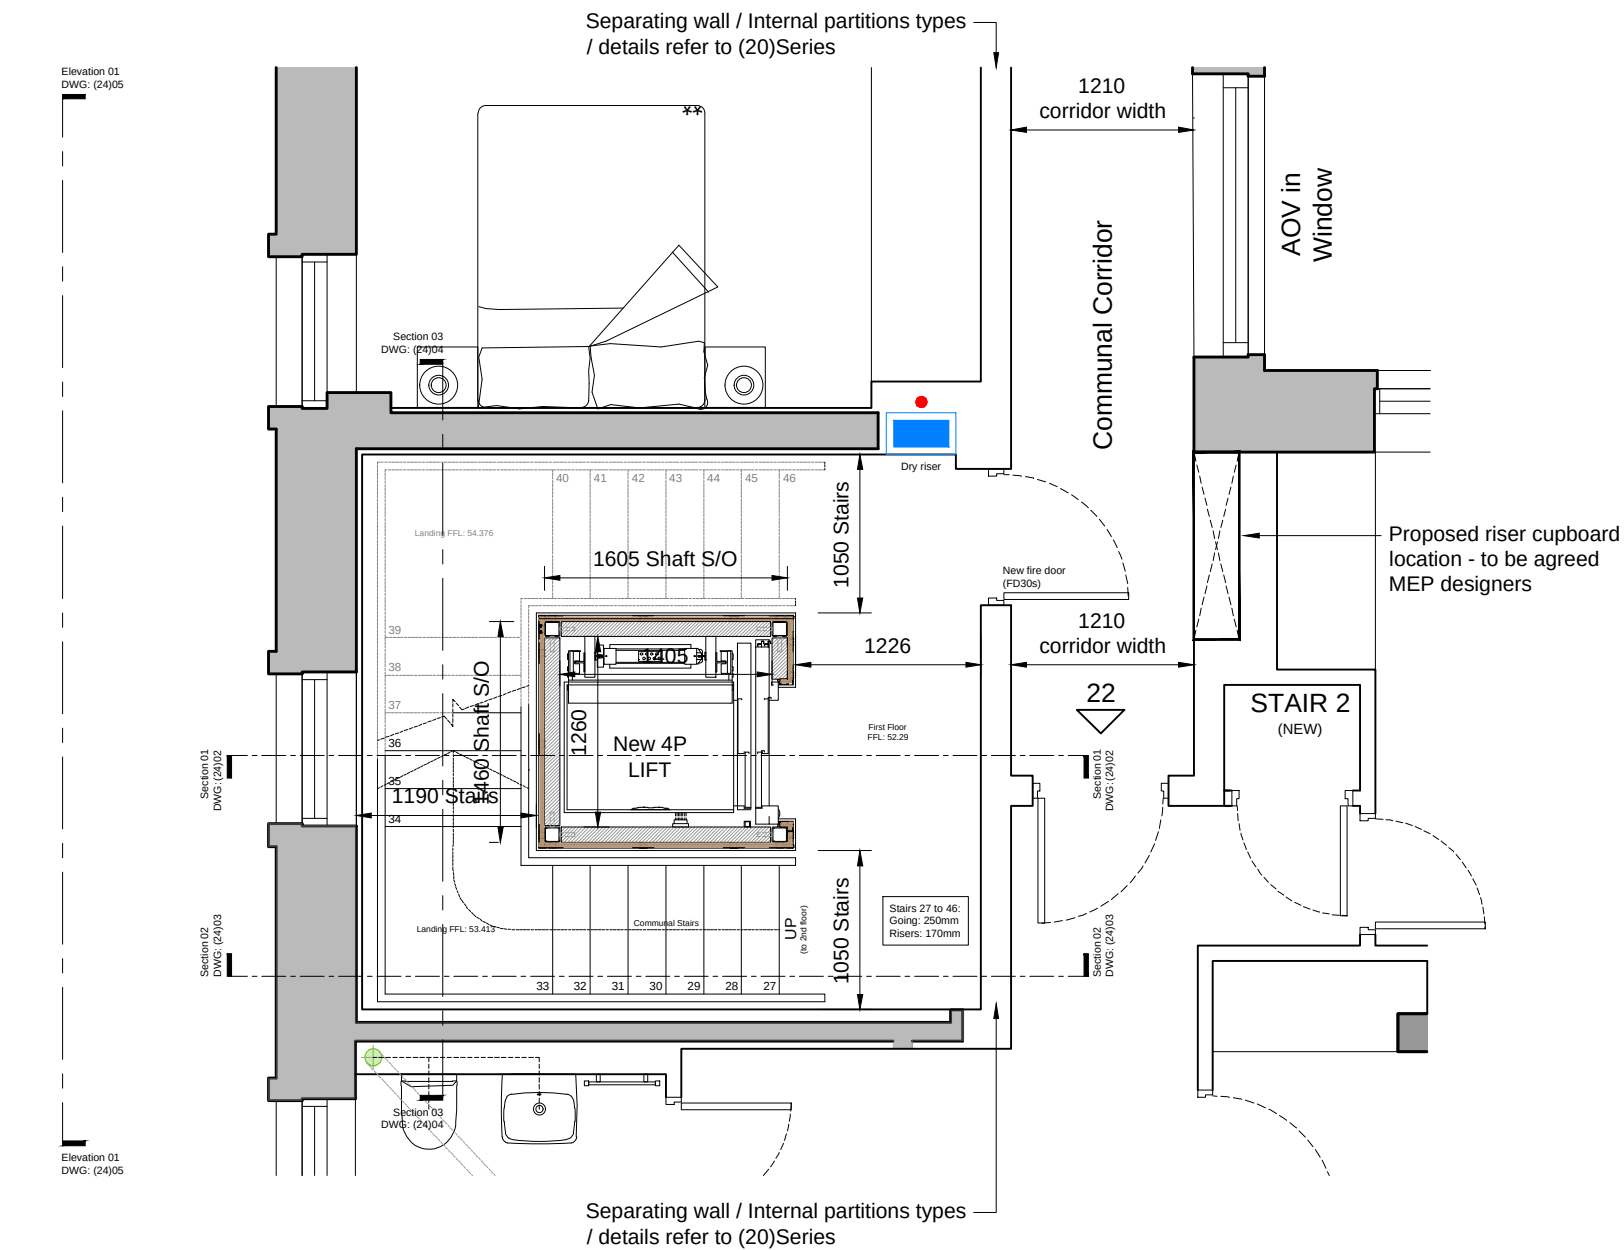

FIRST FLOOR PLAN - NEW STAIR 2 & LIFT

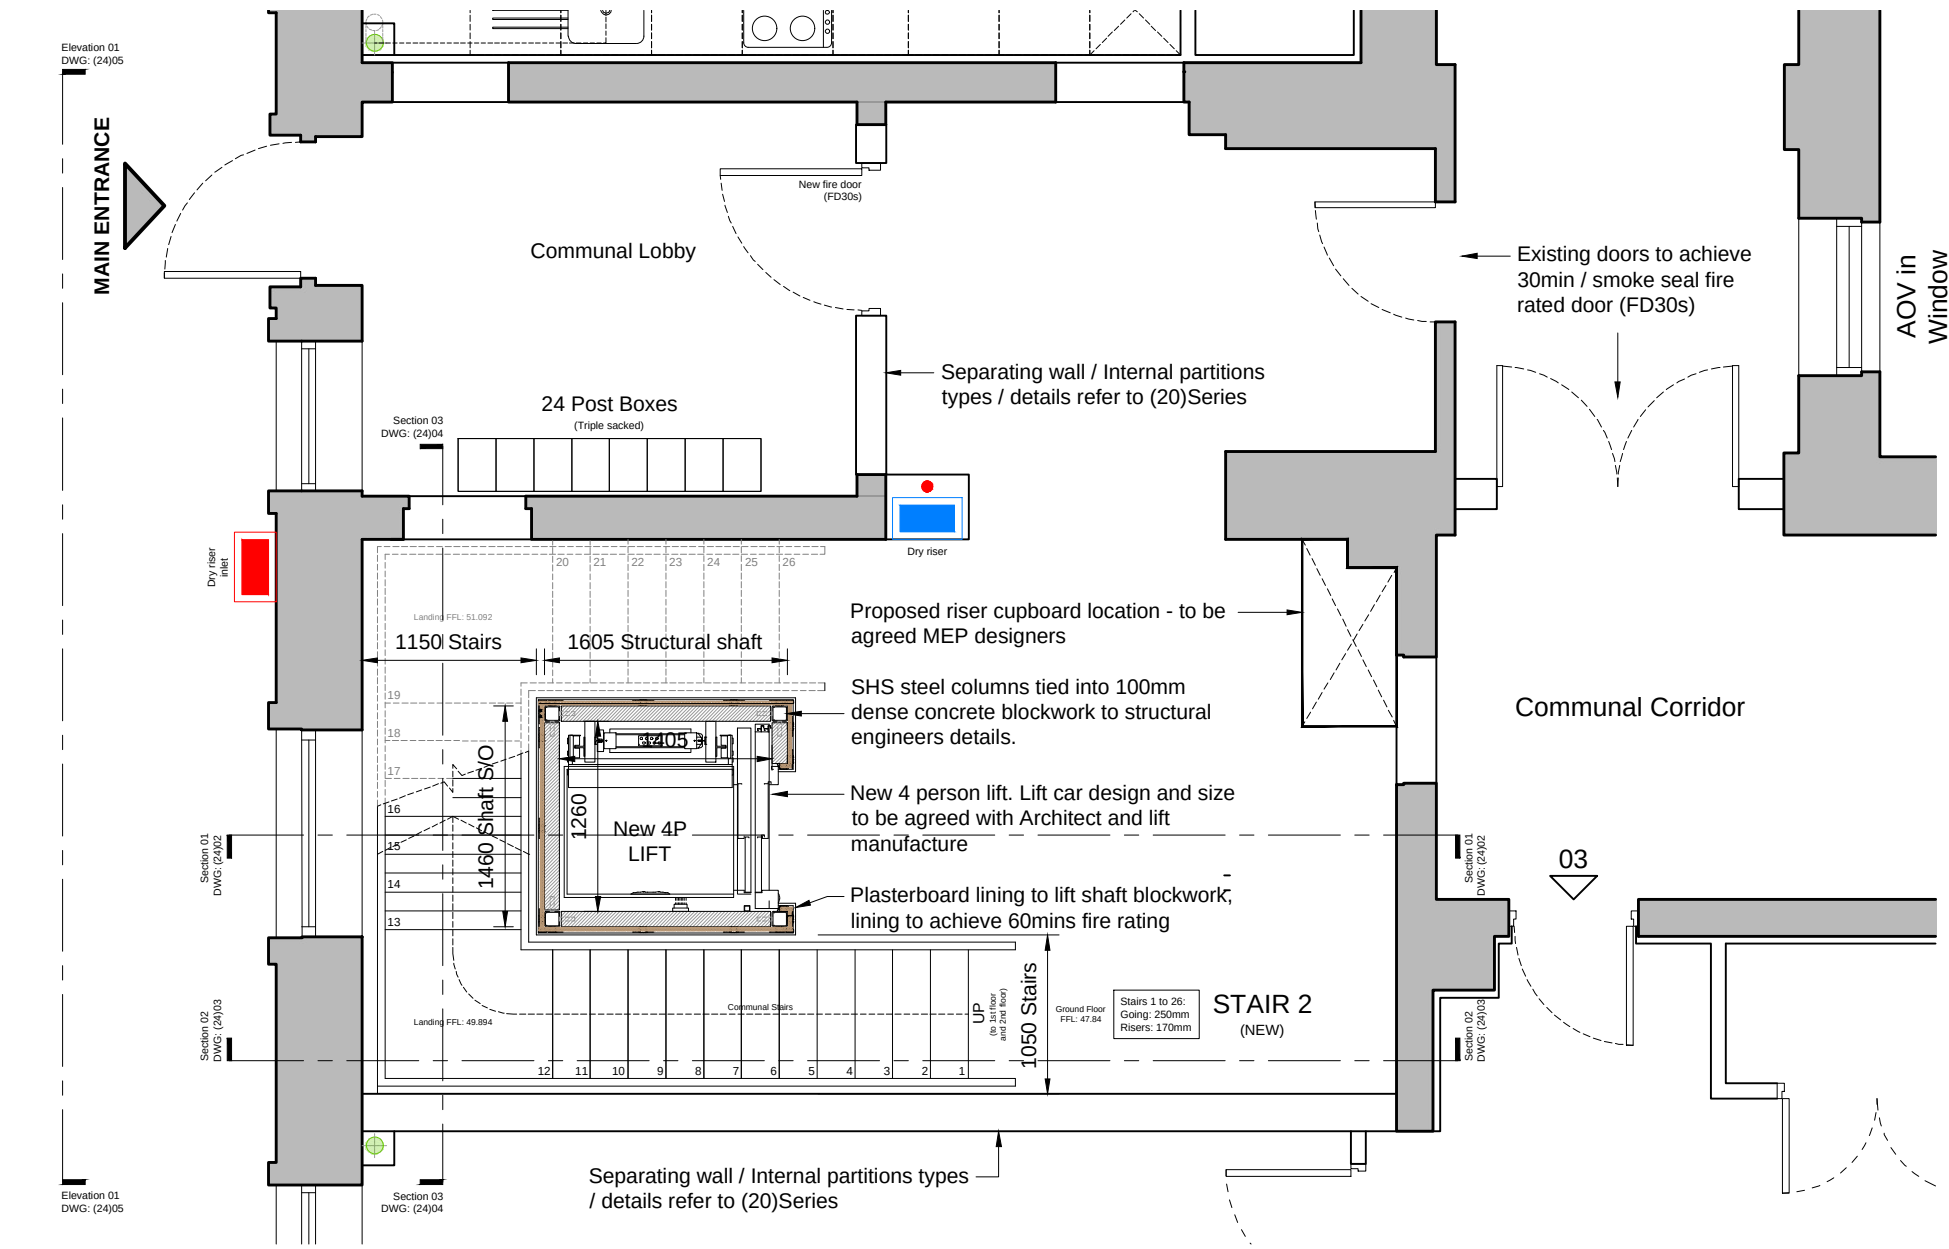

GROUND FLOOR PLAN - NEW STAIR 2 & LIFT

02	FFL and Stair landing levels amended	08.11.24	AB
01	First Issue - For Comment	04.11.24	AB

Revision	Description	Date	Issued
----------	-------------	------	--------

EXPEDITE DESIGN SERVICES LTD
RIBA Chartered Practice

Client's Name
Acorn Property Group

Job Title
**Caerleon Campus,
Newport, Wales**

Status
PLANNING

Suitability
D2

Scale
1:50 @ A1

Document Reference
22.47-EDS-ZZ-XX-DR-A-(24)01

Drawing Title
**TB - Proposed New Stair 2
and new lift Floor plans**

Drawing Number
(24)01

Revision
02

