



© Morris Architectural Design Ltd.
NOTES:
1. If in doubt ask
2. Written dimensions to be used only
3. This drawing is confidential and remains the exclusive property of Morris Architectural Design.
4. Do not copy unless authorised.

MATERIAL
SCHEDULE



Walls – Render and brick
Roof – Interlocking concrete tiles
Windows/Doors – Upvc
Rainwater goods – Upvc

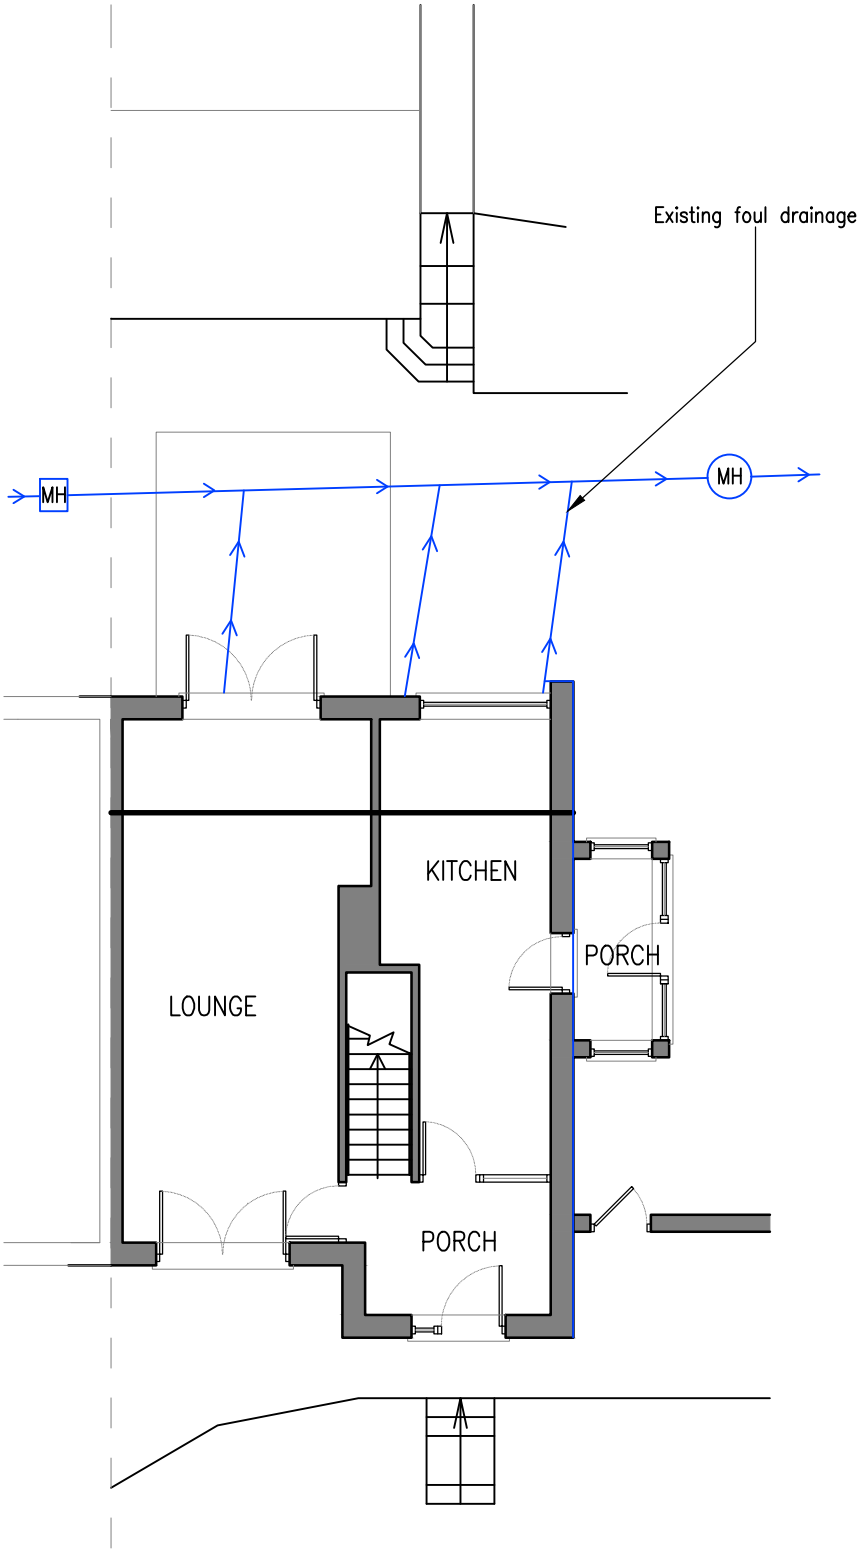

GROUND FLOOR PLAN
Scale 1:100

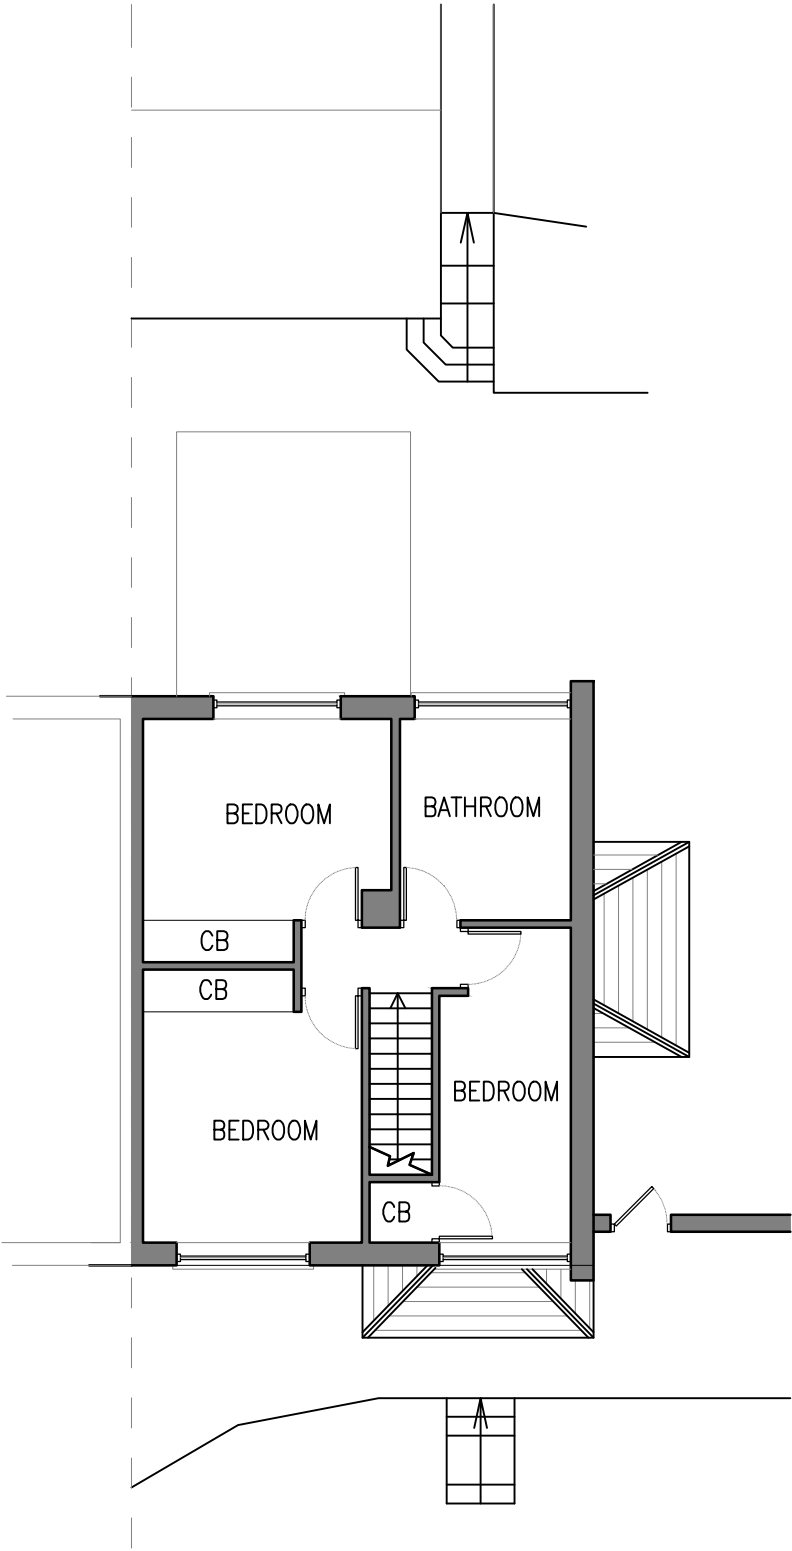

FIRST FLOOR PLAN
Scale 1:100

 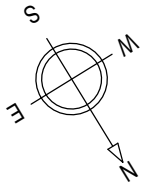

Rev	Date	Description	Dwn	Chk
Rev.	Date.	Amendment.	Drawn	Checked

PROJECT

Mr B Ash
239 Monnow Way, Bettws
Newport, NP20 7RX

TITLE

Proposed Single-Storey Rear Extension
Existing Floor Plans

SCALE	DATE	DRAWN BY	CHECKED BY
AS SHOWN @ A3	June 25	DM	NM

JOB NO.	DRAWING NO.	REVISION
NM /0604/2520	200-02	

morris architectural design

Building Excellence
AWARDS 2024

Regional Winner

PLANNING ISSUE