



© Morris Architectural Design Ltd.
NOTES:
1. If in doubt ask
2. Written dimensions to be used only
3. This drawing is confidential and remains the exclusive property of Morris Architectural Design.
4. Do not copy unless authorised.

MATERIAL
SCHEDULE



- Walls – Render and brick
- Roof – Interlocking concrete tiles
- Windows/Doors – Upvc & aluminium
- Rainwater goods – Upvc

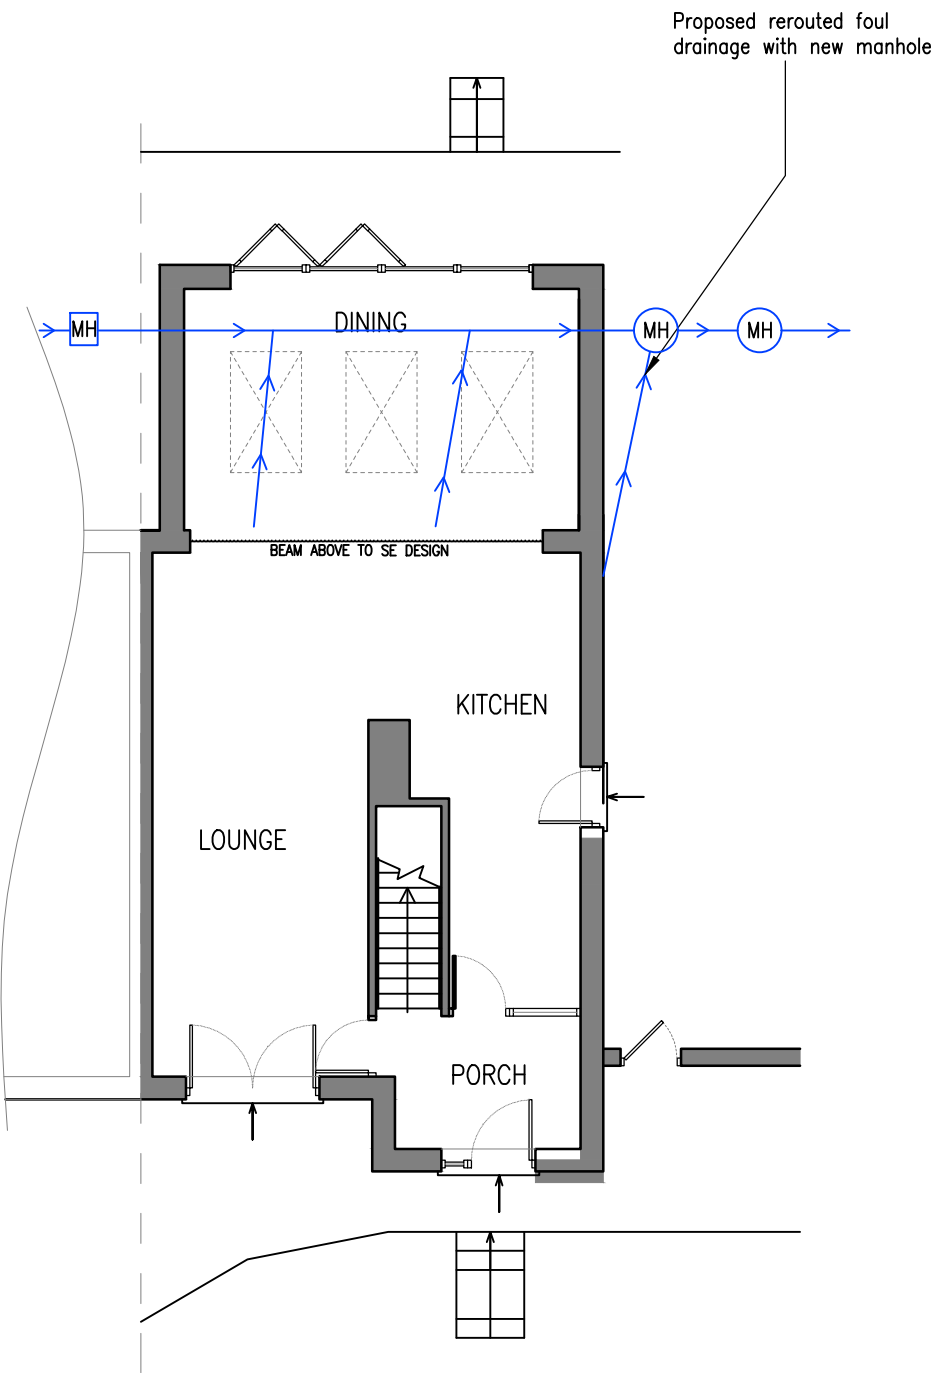

GROUND FLOOR PLAN
Scale 1:100

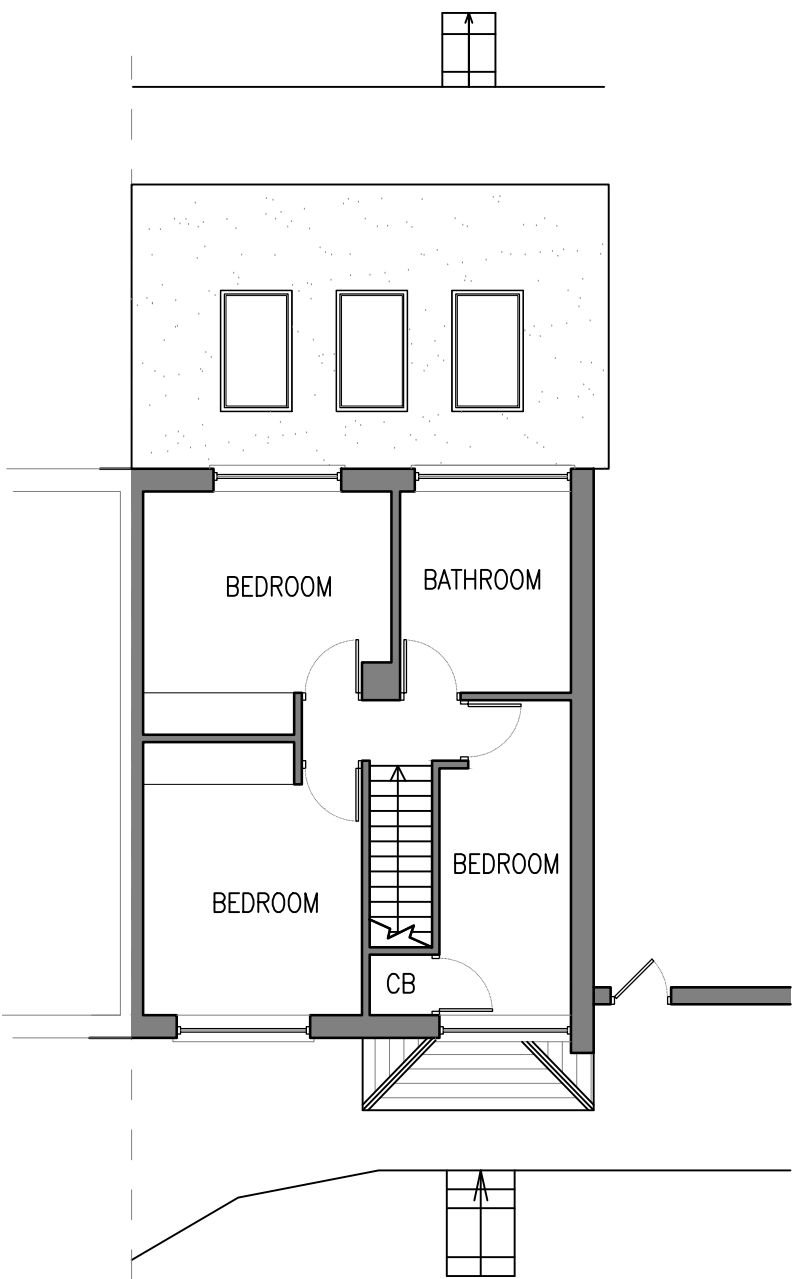

FIRST FLOOR PLAN
Scale 1:100

 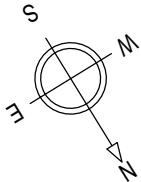

Rev	Date	Description	Dwn	Chk
Rev.	Date.	Amendment.	Drawn	Checked

PROJECT
Mr B Ash
239 Monnow Way, Bettws
Newport, NP20 7RX

TITLE
Proposed Single-Storey Rear Extension
Proposed Floor Plans

SCALE	DATE	DRAWN BY	CHECKED BY
AS SHOWN @ A3	June 25	DM	NM
JOB NO.	DRAWING NO.	REVISION	
NM /0604/2520	200-04		



morris architectural design



LABC

Building Excellence
AWARDS 2024
Regional Winner



PLANNING ISSUE