





NORTHEAST ELEVATION
Scale 1:100

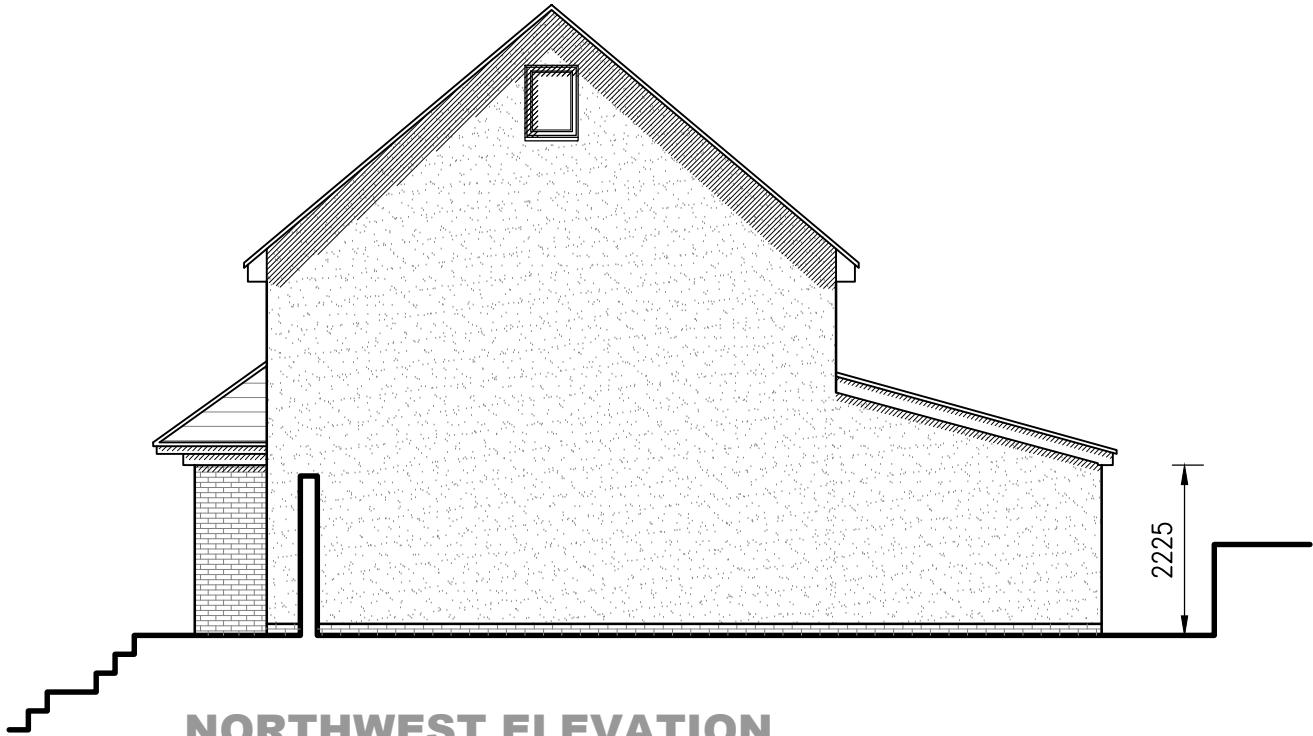

NORTHWEST ELEVATION
Scale 1:100



SOUTHWEST ELEVATION
Scale 1:100

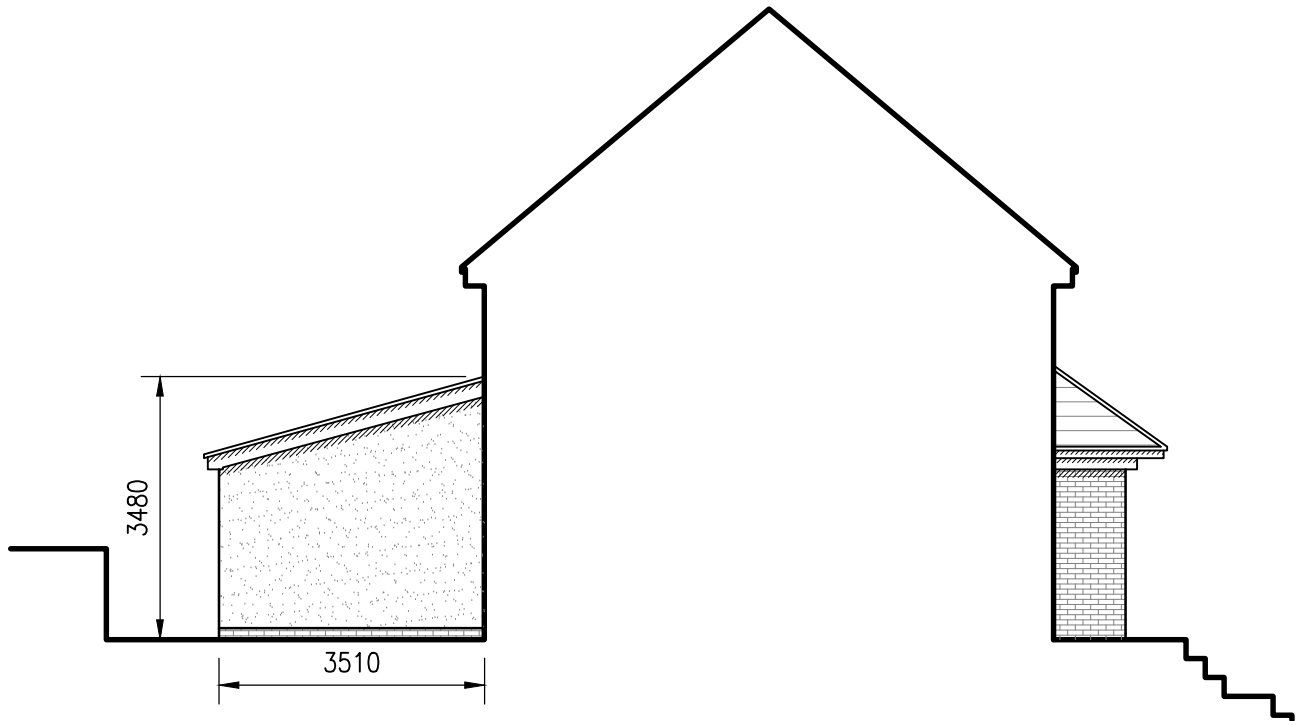


SOUTHEAST ELEVATION
Scale 1:100

© Morris Architectural Design Ltd.
NOTES:
1.If in doubt ask
2.Written dimensions to be used only
3.This drawing is confidential and remains the exclusive property of Morris Architectural Design.
4.Do not copy unless authorised.

MATERIAL
SCHEDULE

Walls – Render and brick
Roof – Interlocking concrete tiles
Windows/Doors – Upvc & aluminium
Rainwater goods – Upvc

 

Rev	Date	Description	Dwn	Chk
Rev.	Date.	Amendment.	Drawn	Checked

PROJECT
Mr B Ash
239 Monnow Way, Bettws
Newport, NP20 7RX

TITLE
Proposed Single-Storey Rear Extension
Proposed Elevations

SCALE	DATE	DRAWN BY	CHECKED BY
AS SHOWN @ A3	June 25	DM	NM

JOB NO.	DRAWING NO.	REVISION
NM /0604/2520	200-05	

morris architectural design

LABC

Building Excellence
AWARDS 2024
Regional Winner

PLANNING ISSUE