


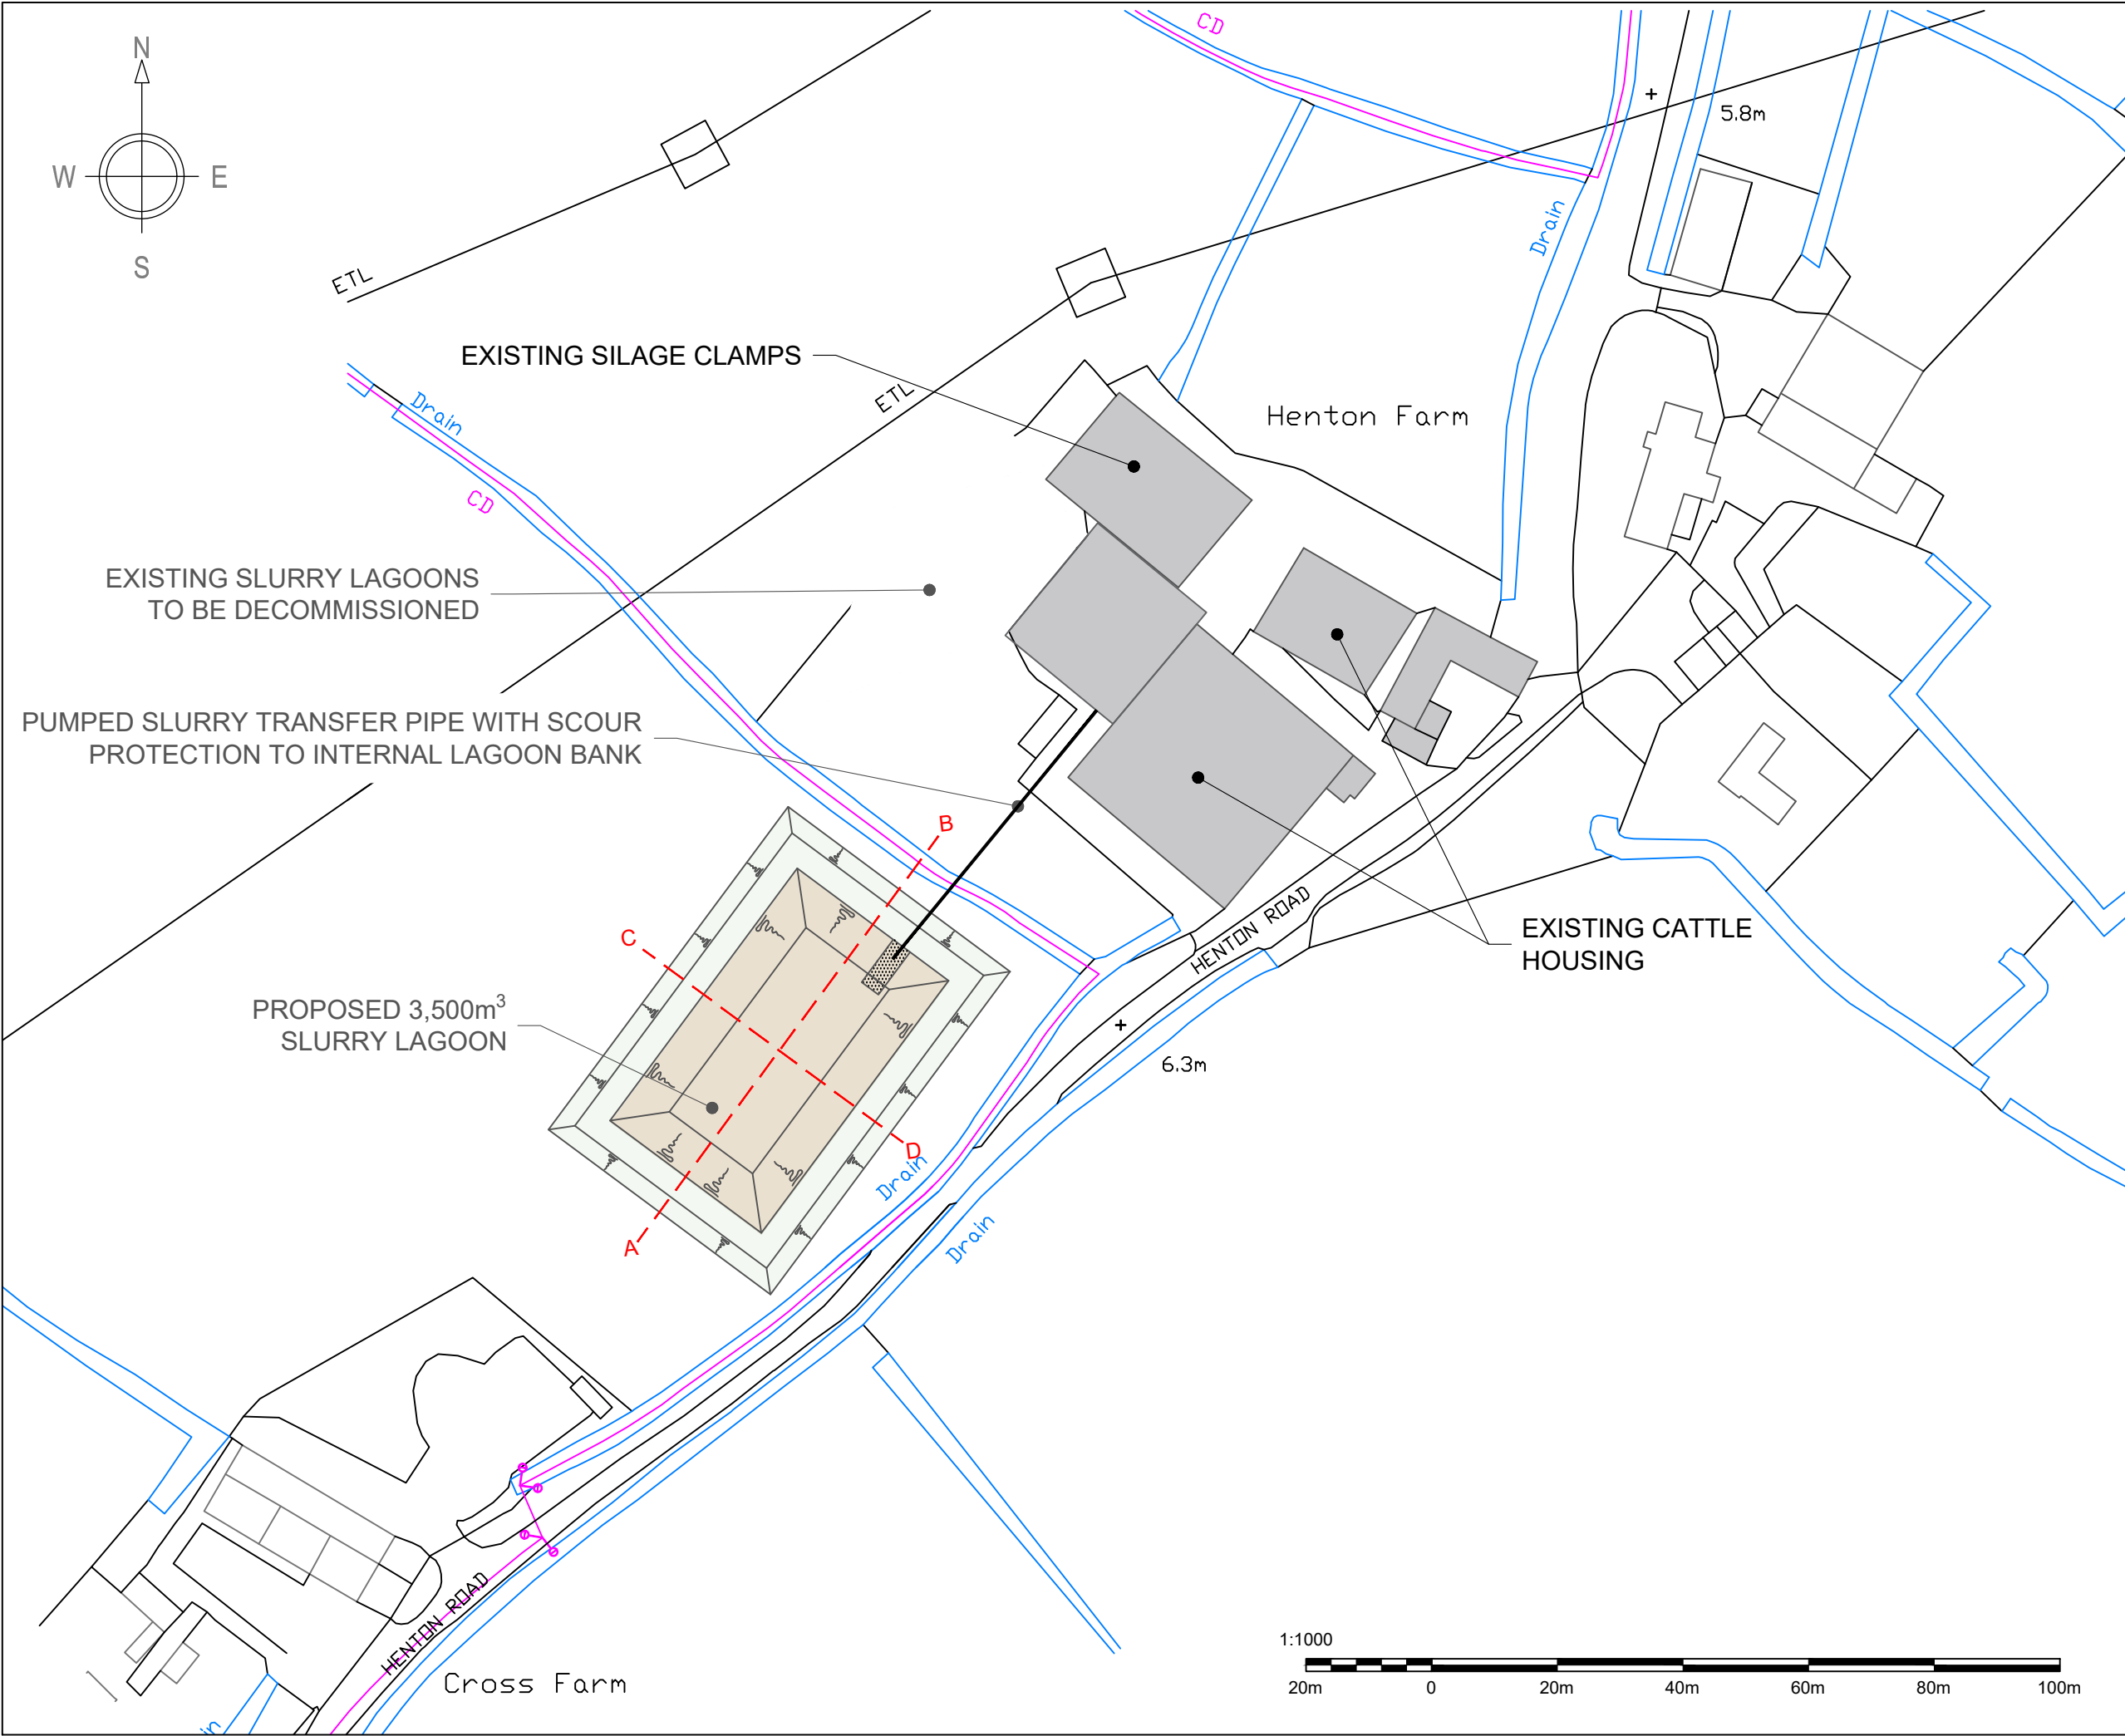

This map is reproduced from Ordnance Survey material with the permission of Ordnance Survey on behalf of the Controller of Her Majesty's Stationery Office © Crown copyright and database rights (2025)

RSK ADAS Licence No. AL100020033.

For reference purposes only. No further copies may be made.

Drawings for planning purposes only.

All Measurements in Metres

Note 1: Levels to Ordnance Datum
Note 2: Detailed structural designs are required prior to any construction works

CLIENT:
SWN Water & Son

PROJECT TITLE:
Proposed Slurry Lagoon at Henton Farm

DRAWING TITLE:
Proposed Site Plan

DRAWING NO:
1011720 / B / 03

SHEET SIZE: A3
VERSION: 2

Drawn by:
SJ 18/06/2026

Checked by:
CB 24/02/2026



RSK ADAS Ltd,
CEFN LLAN SCIENCE PARK
ABERYSTWYTH SY23 3AH
Tel: 01974 847000