


SCHOOL GROUNDS

10

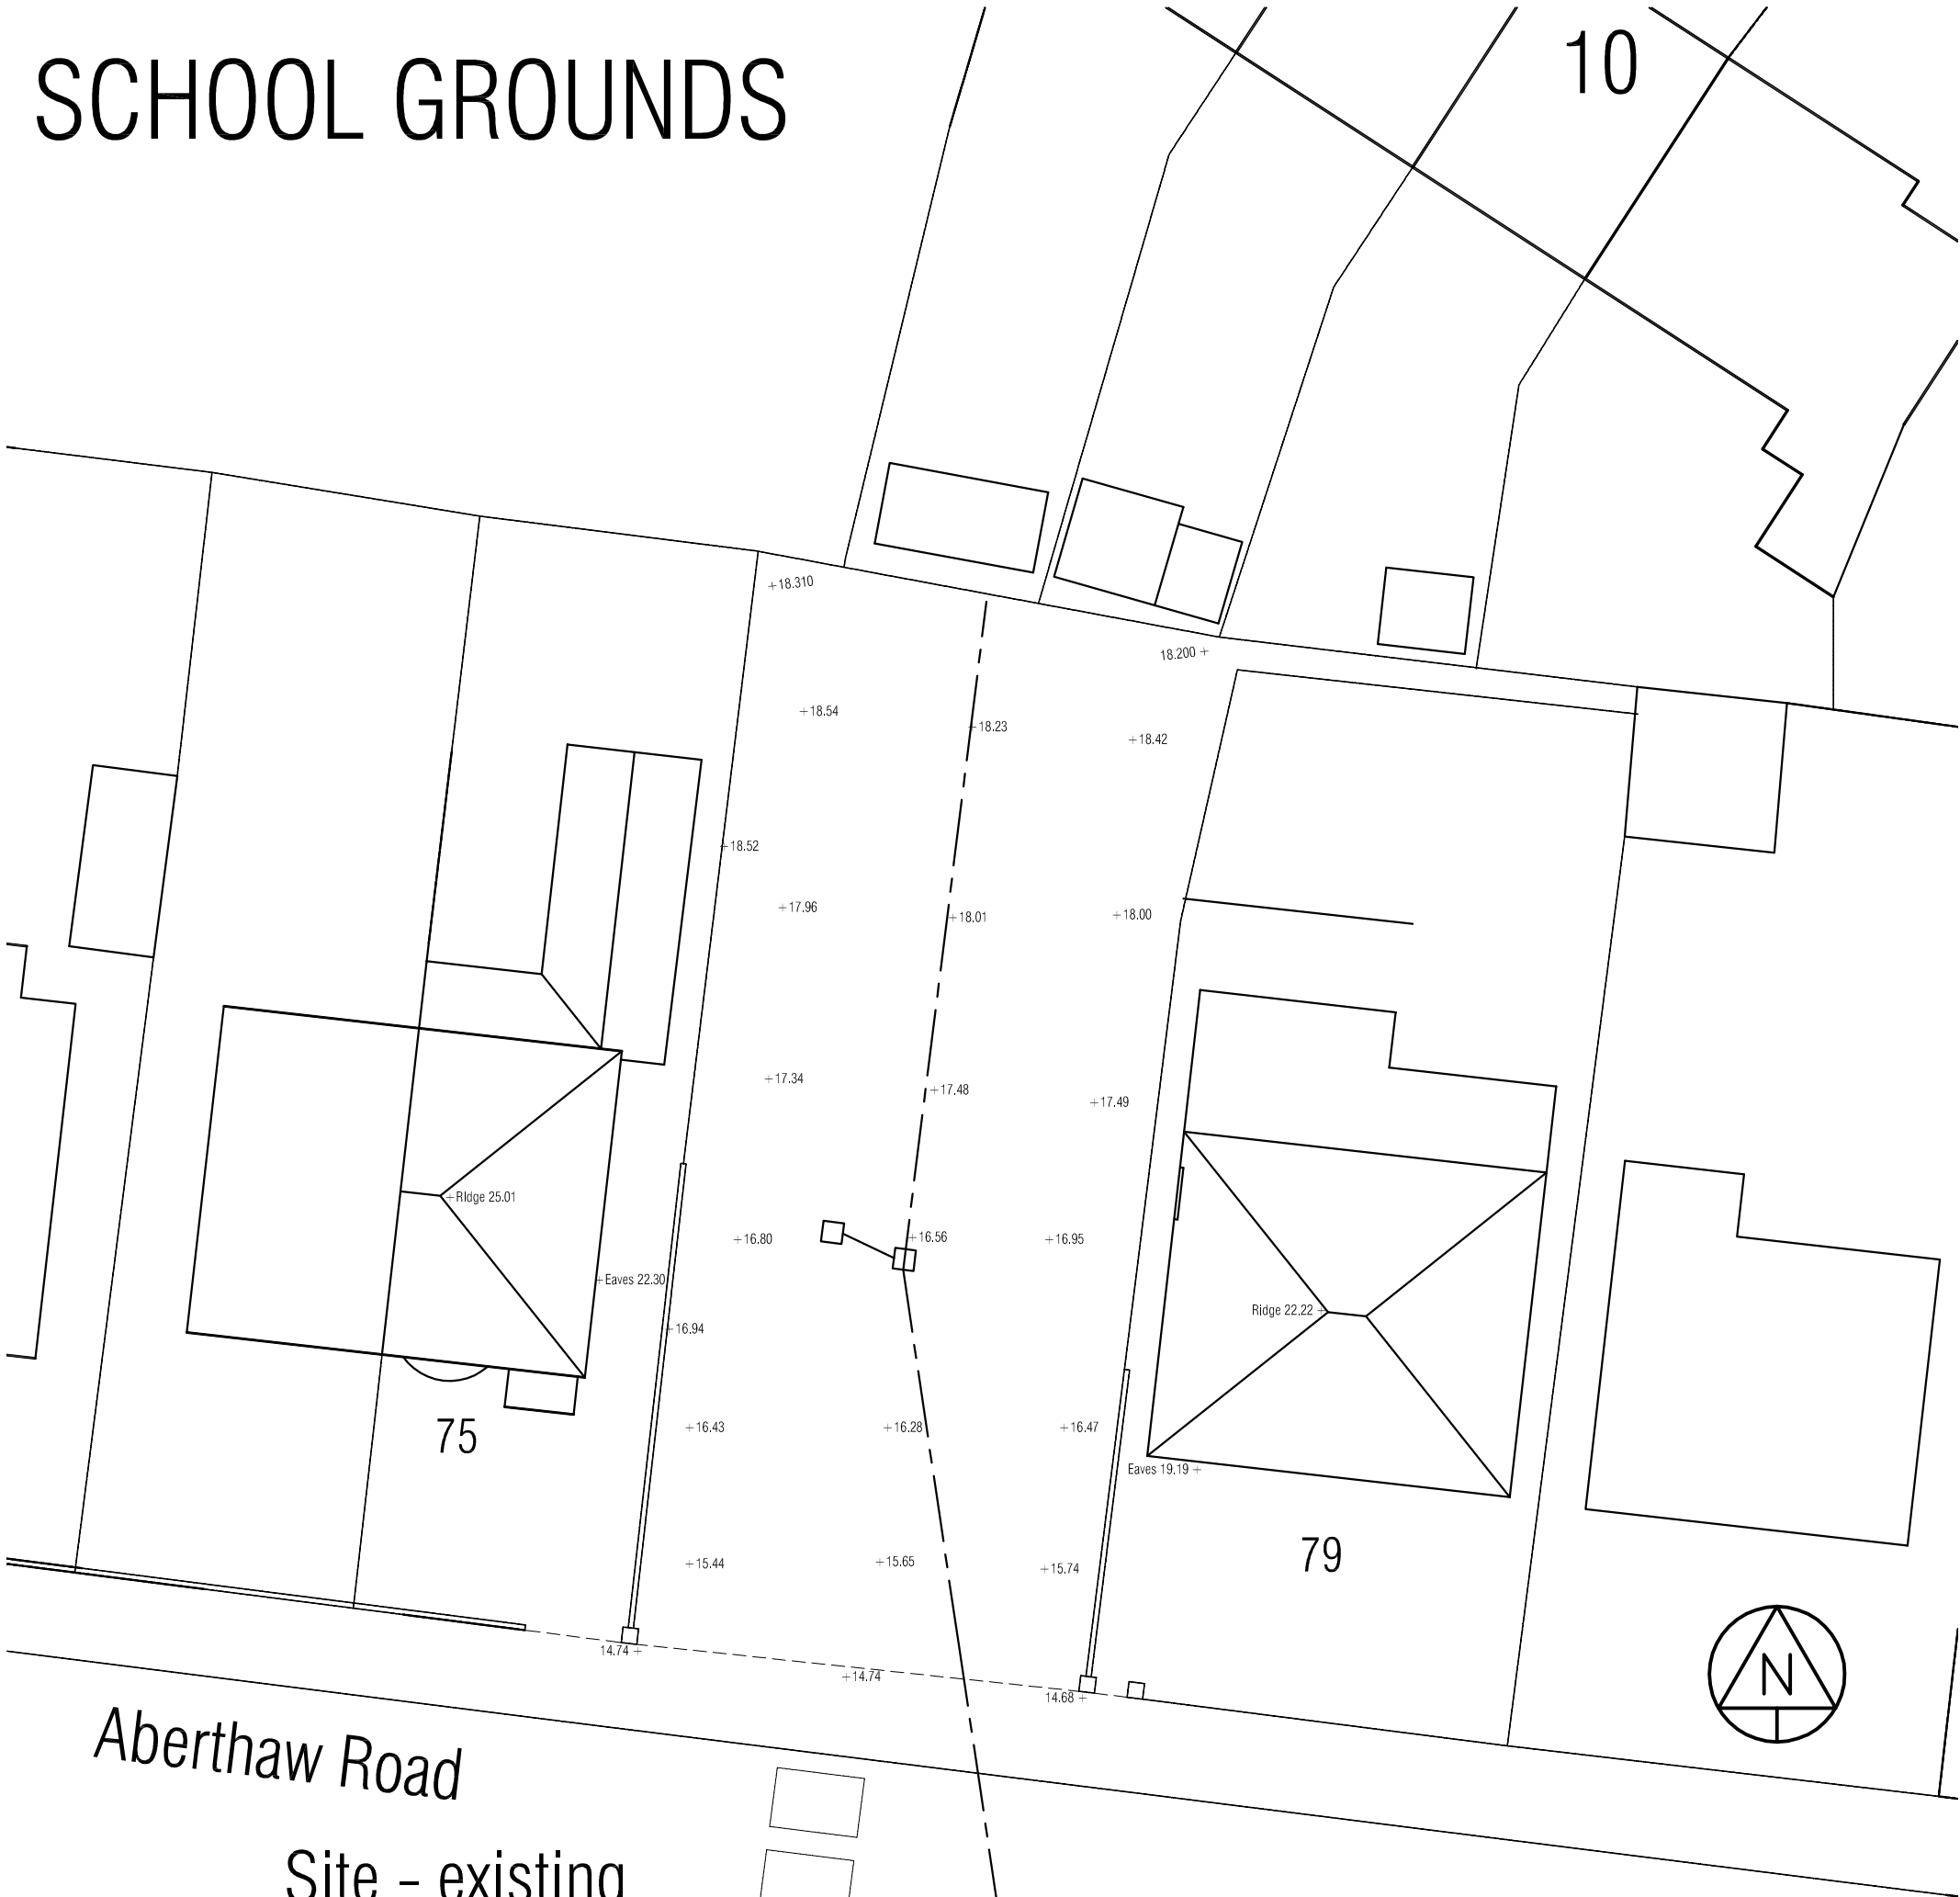

Aberthaw Road

Site - existing
Scale 1:200

0 5 10 15
Scale

REF DATE REVISION		
CLIENT: Ty Carreg Mawr Holdings Ltd		
PROJECT: land at Aberthaw Rd Alway, Newport NP19 9QQ		
SHEET TITLE: Existing Site Plan		
SCALE: 1:200 on A3	DATE: Jul 2026	DRAWN: RAP
DRAWING No		REV
093 - 02		