
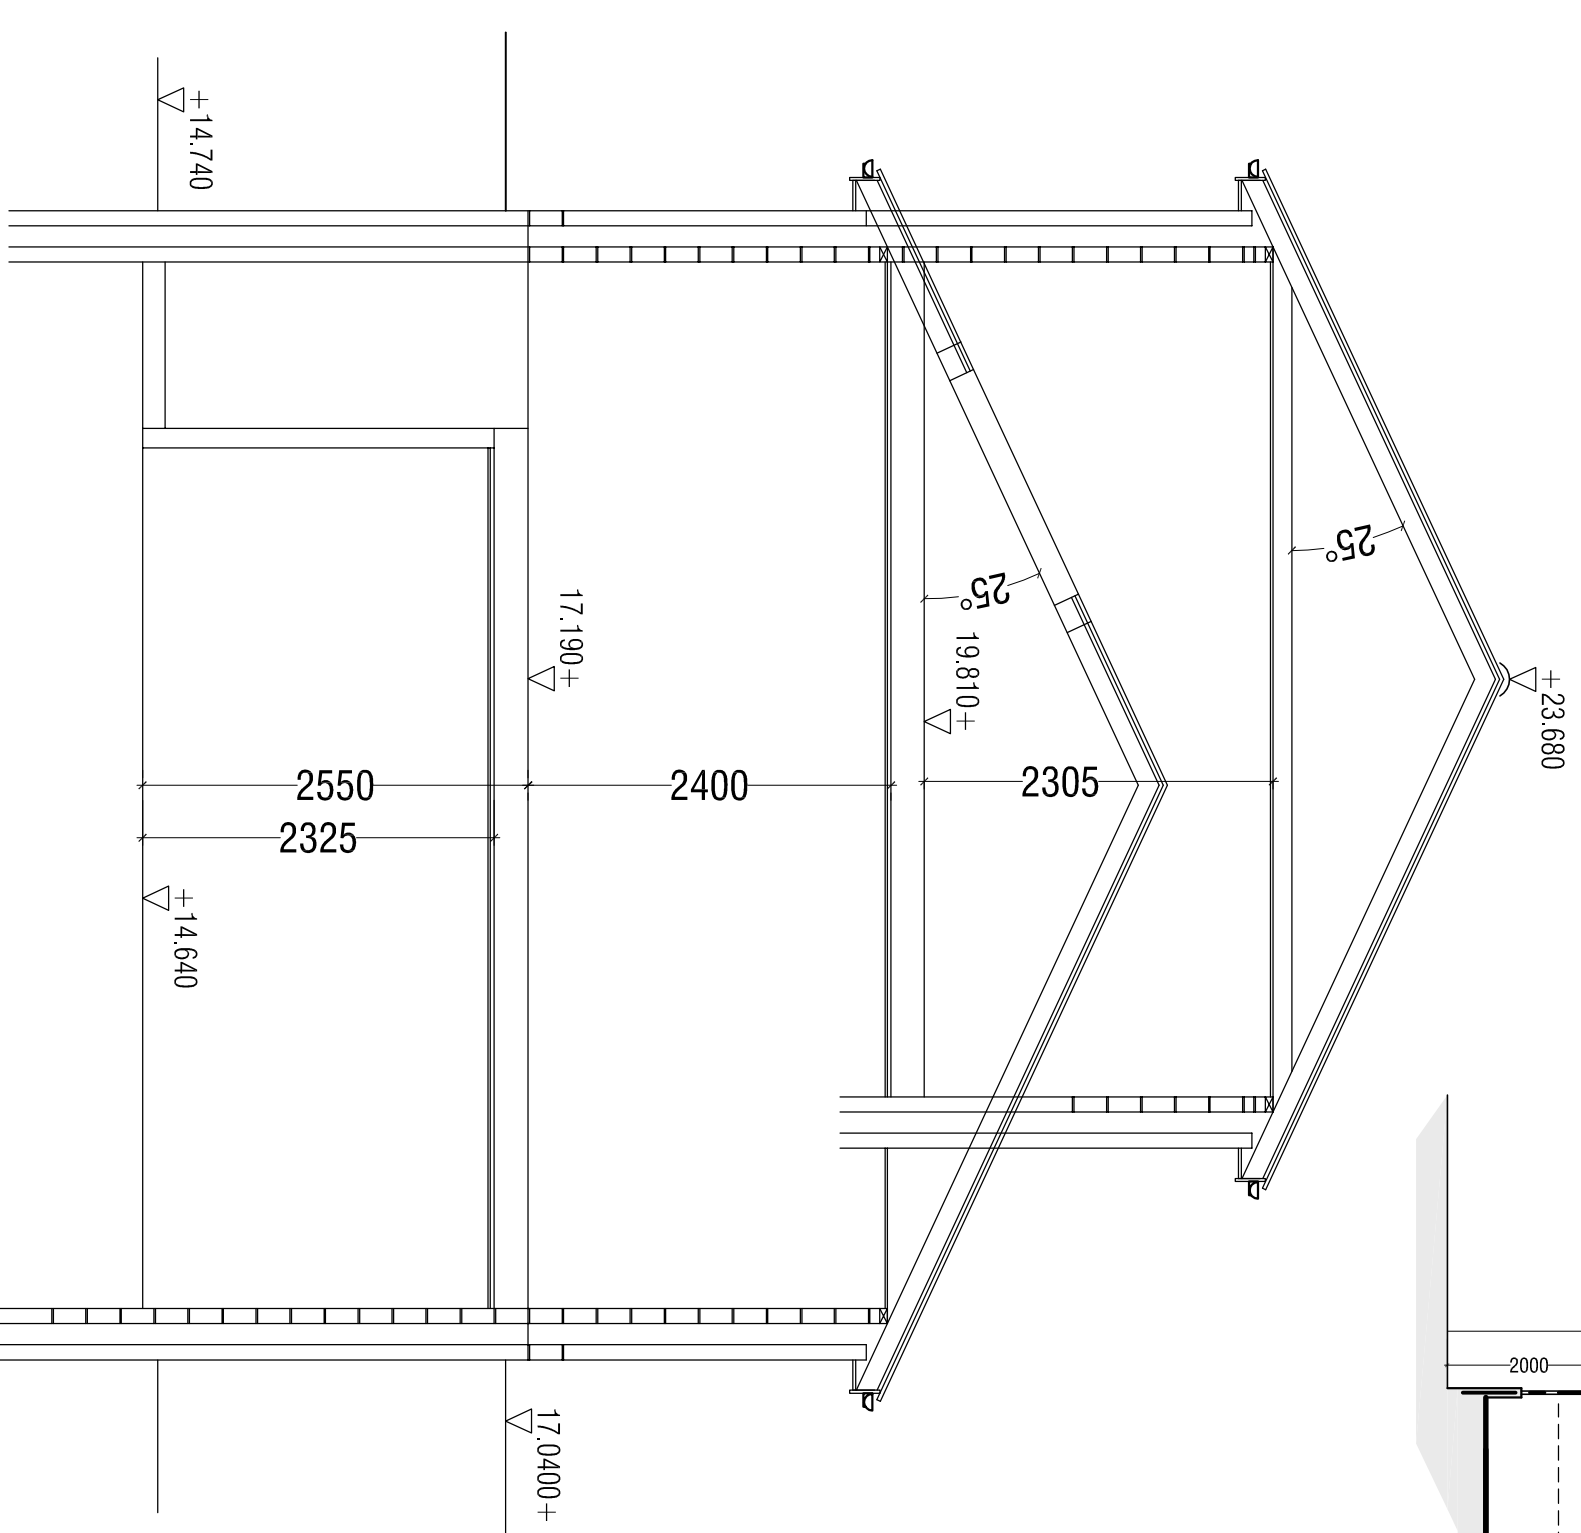
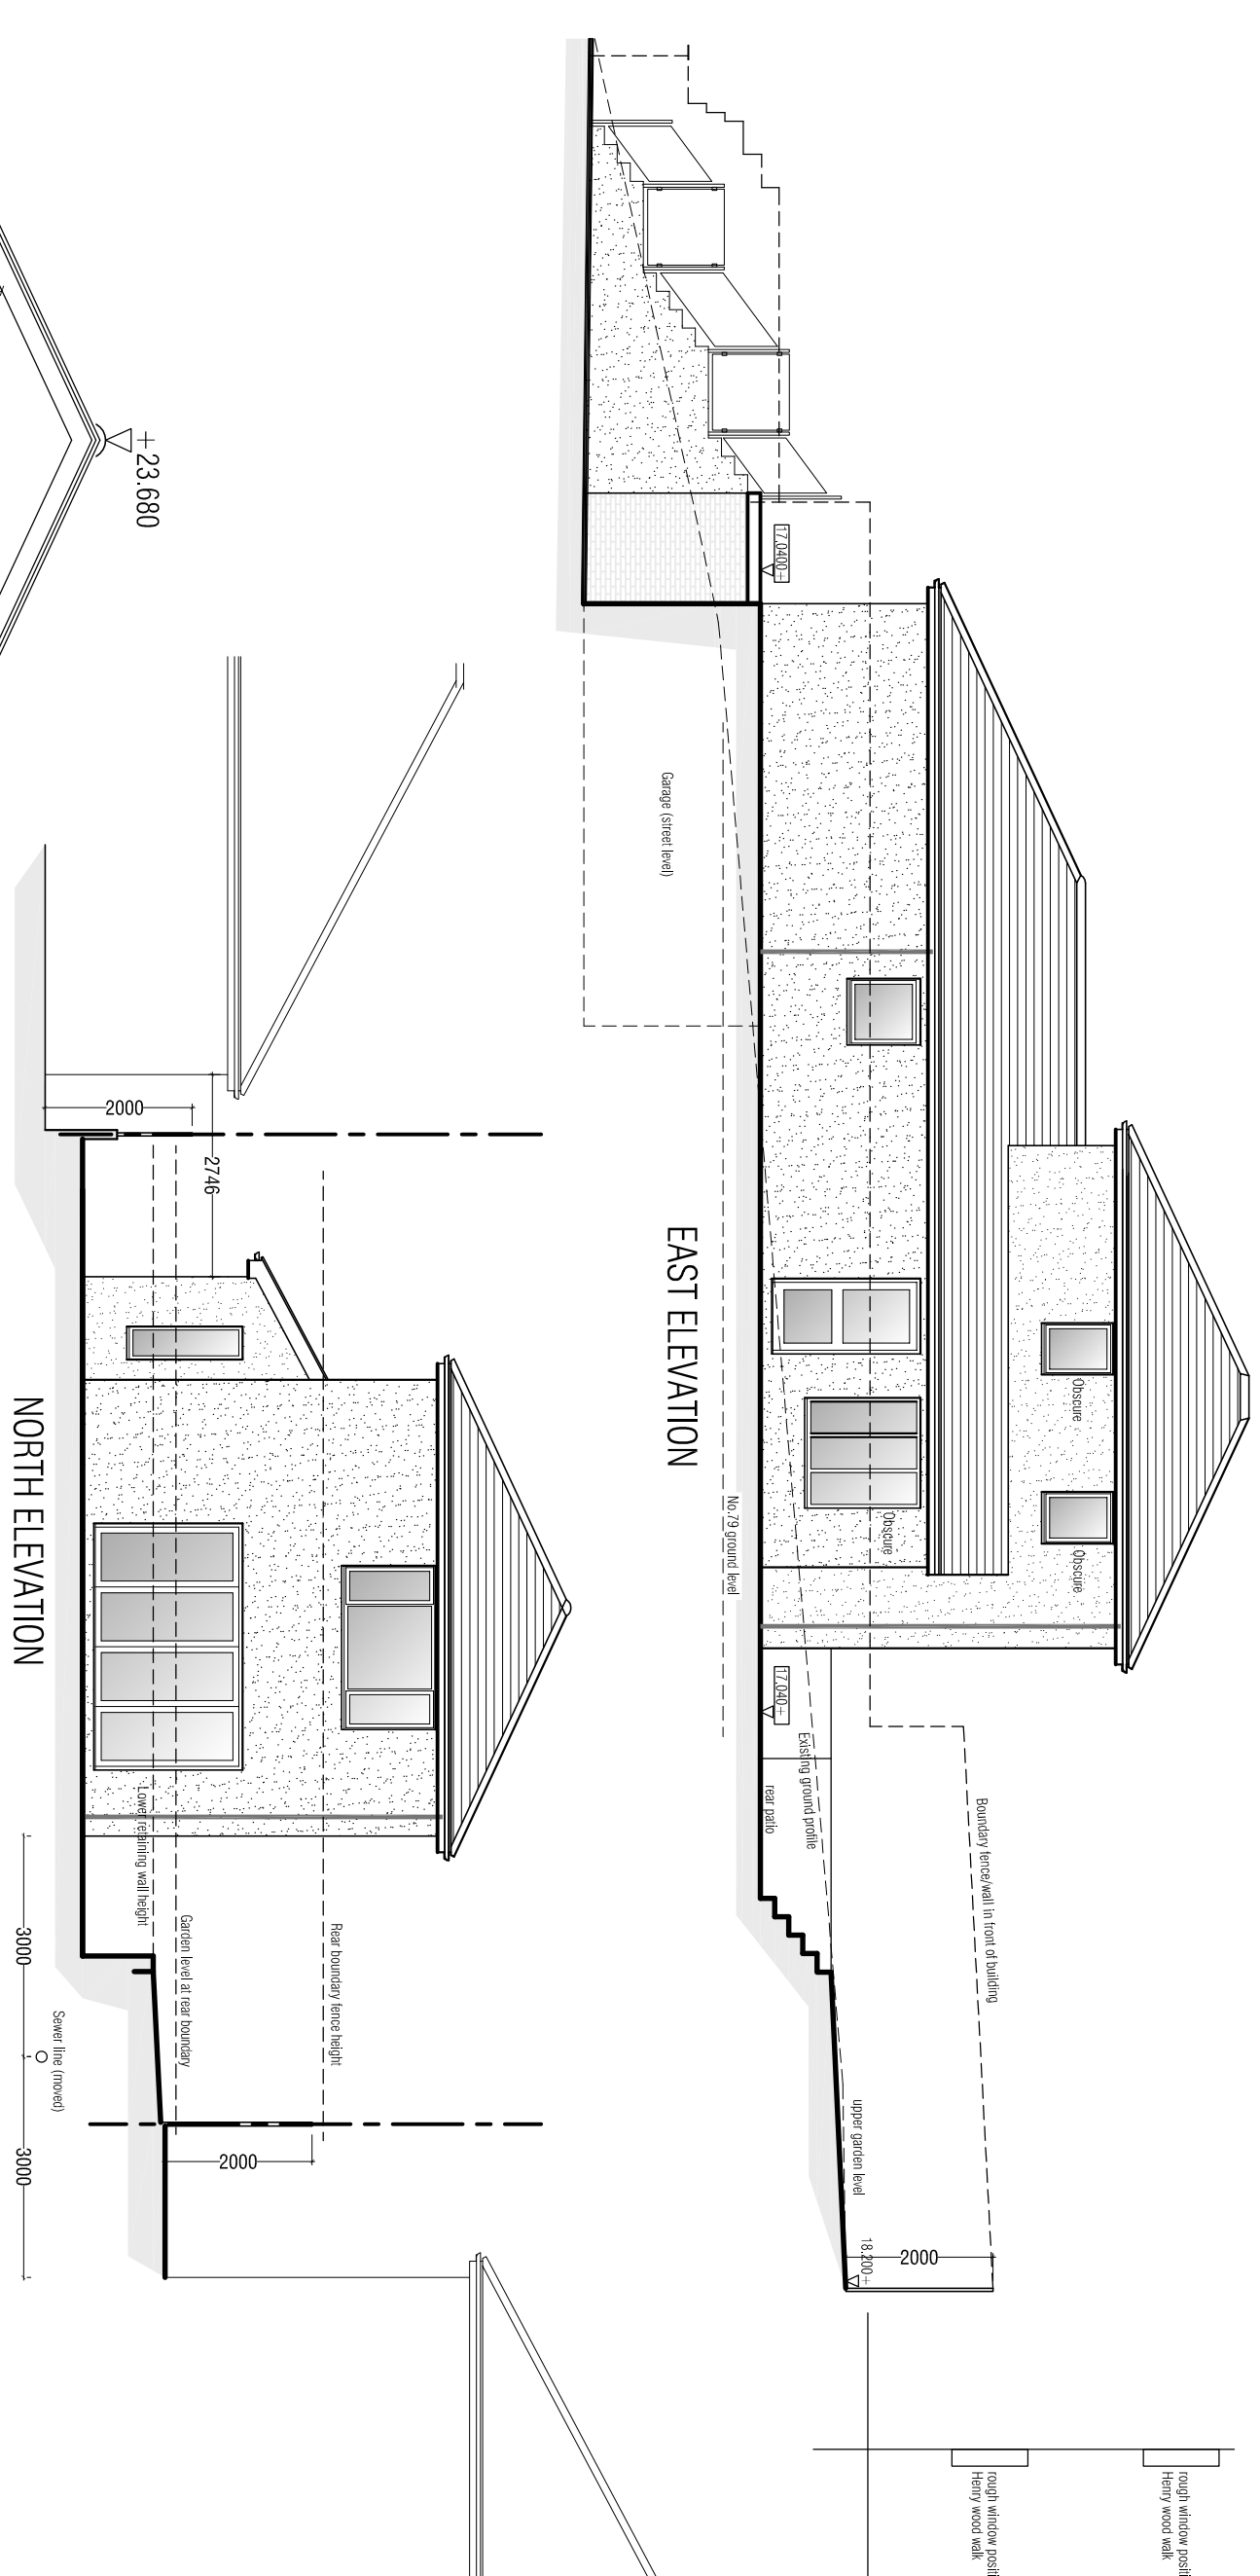
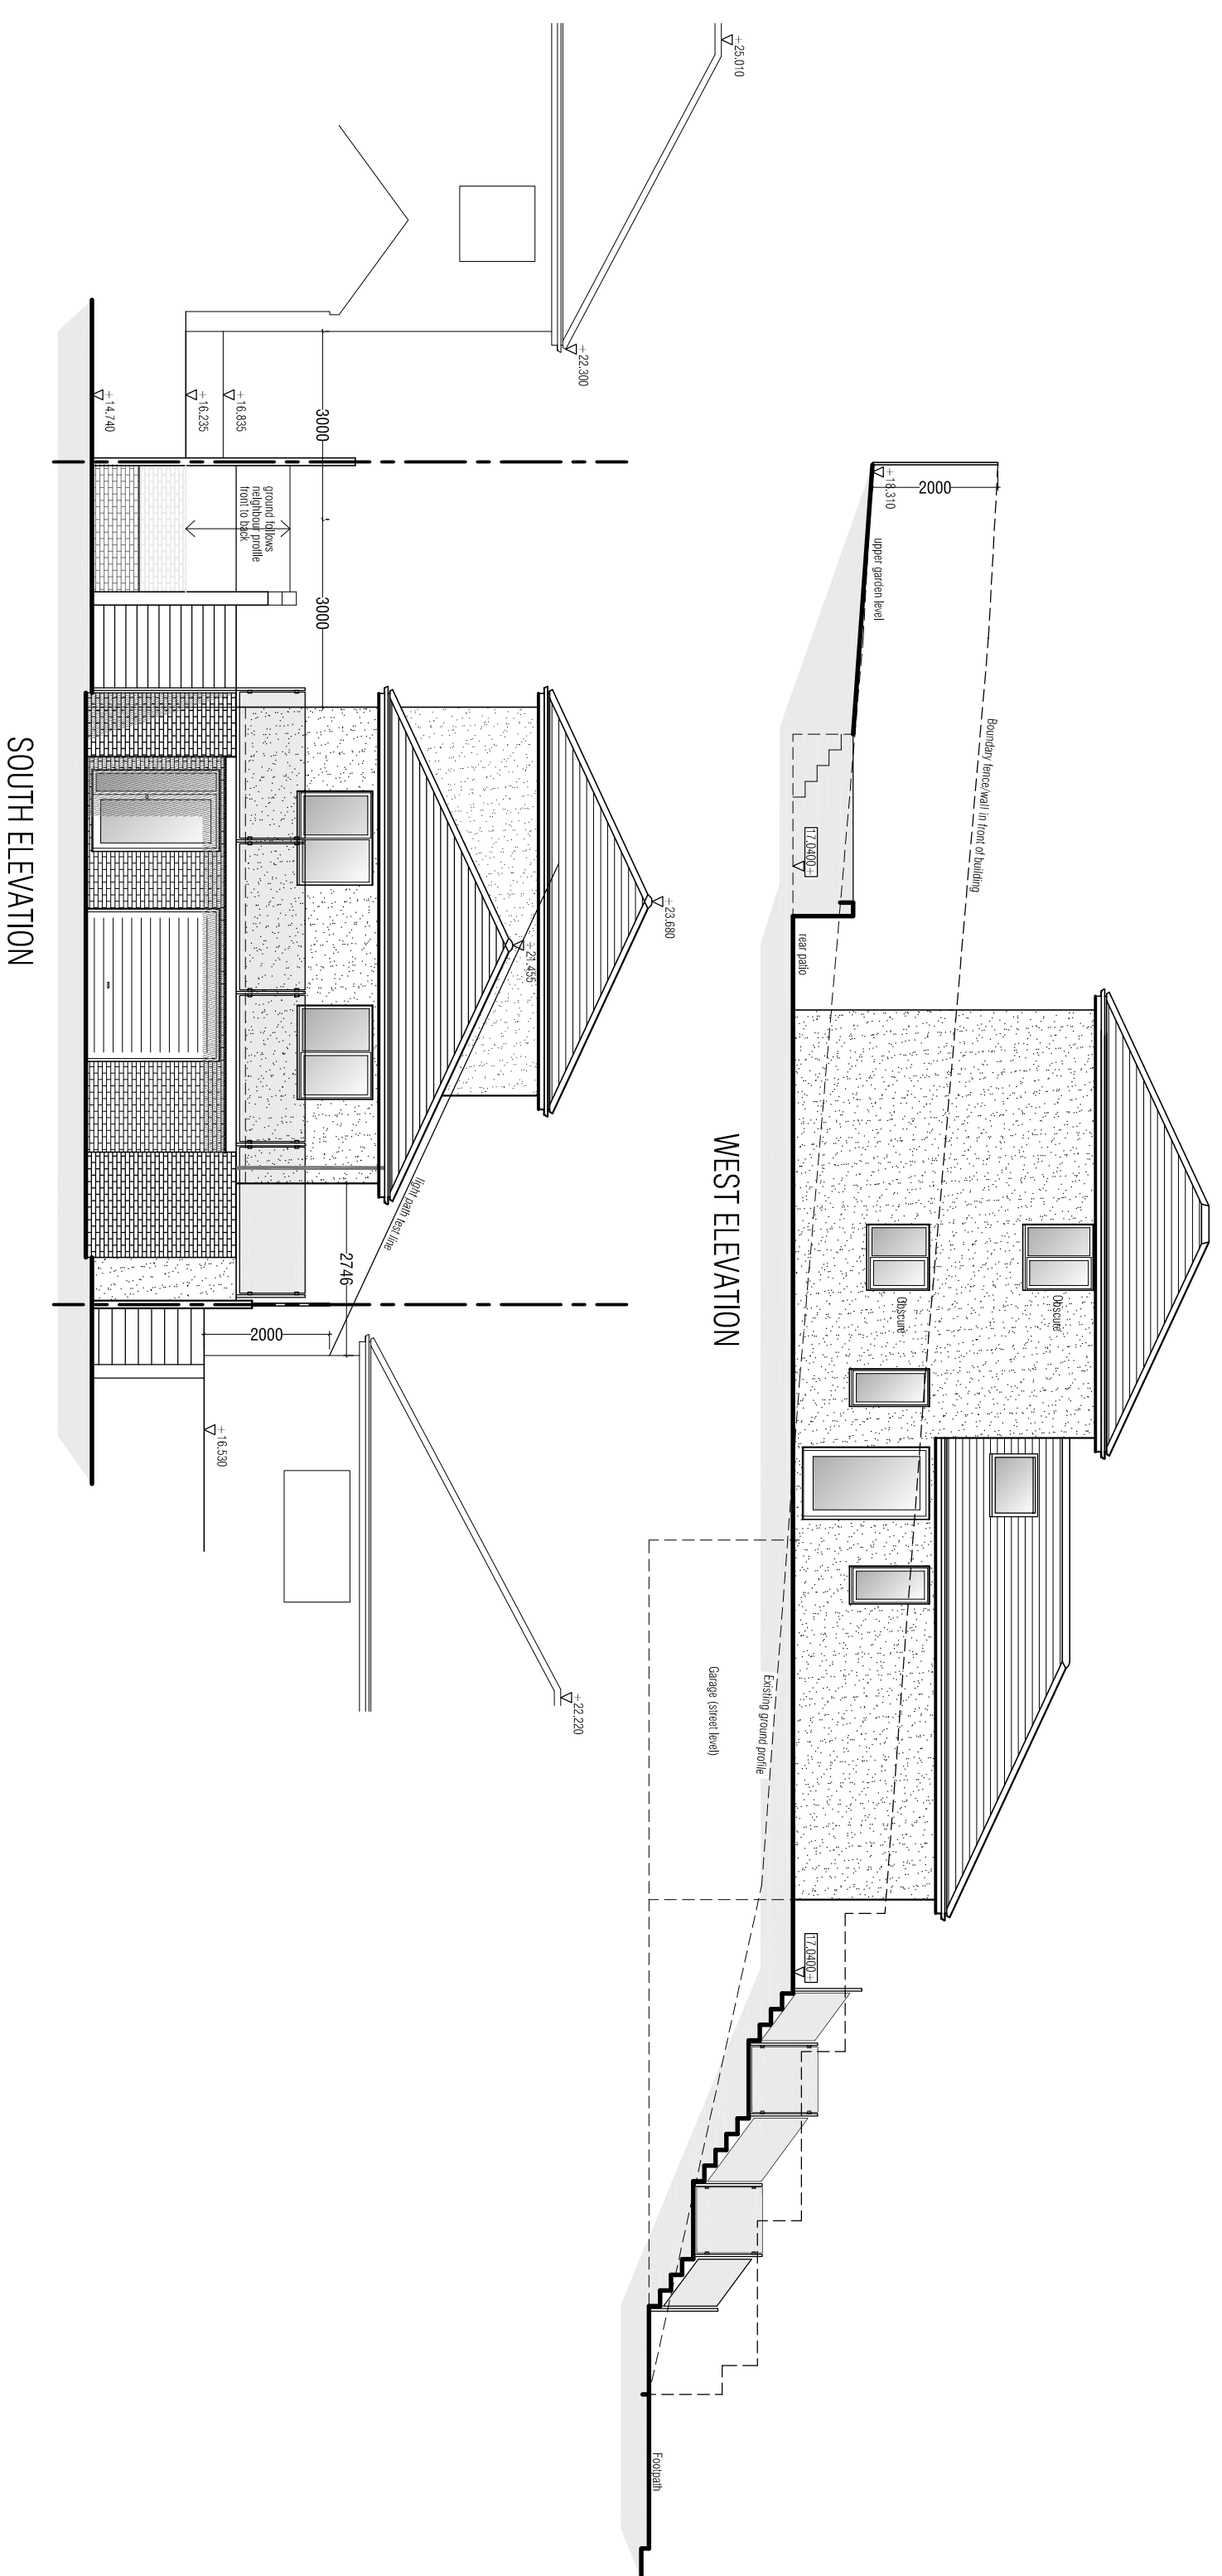


SCHOOL GROUNDS

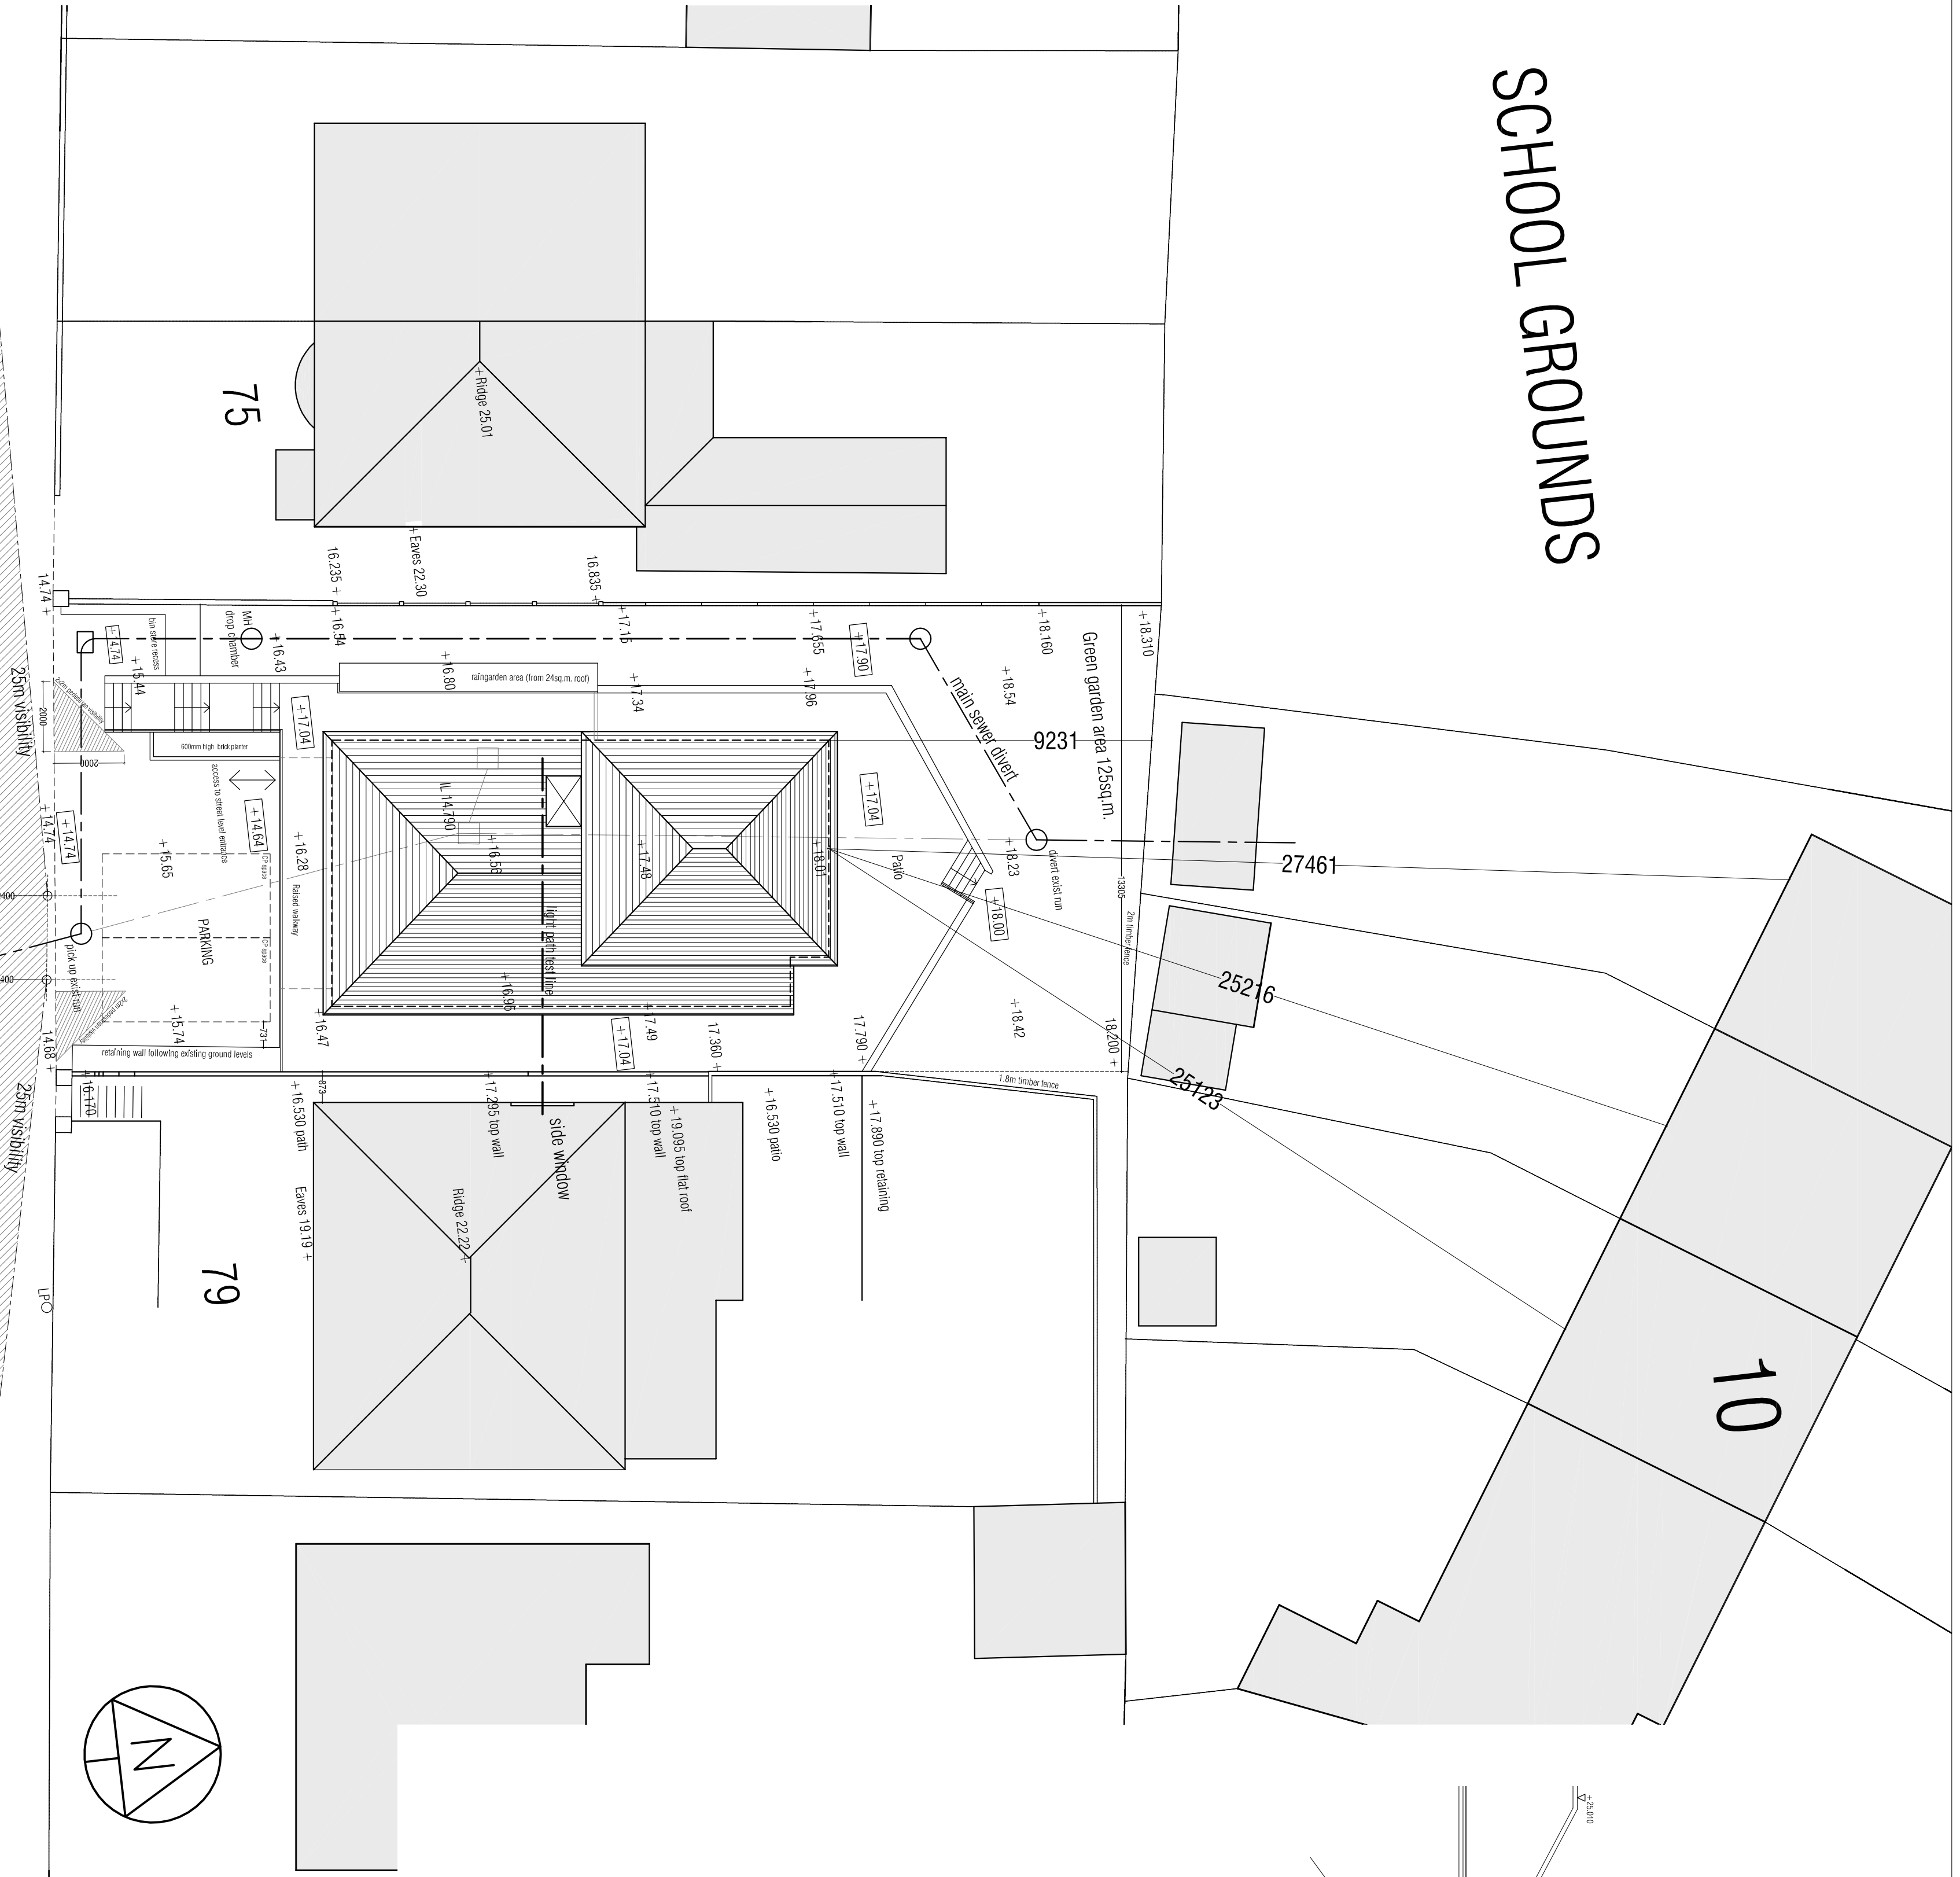

Abertshaw Road

Site - Proposed
Scale 1:125

Scale

GENERAL SECTION 1:50

CLIENT:		Ty Carreg Mawr Holdings Ltd	
PROJECT:		land at Aberthaw Rd Alway, Newport NP19 9QA	
SHEET TITLE:		Proposed Site Plan & Elevations	
SCALE:	DATE:	DRAWN:	REV
1:100 on A1	Jul 2026	RAP	
DRAWING NO			
093 - 03			