




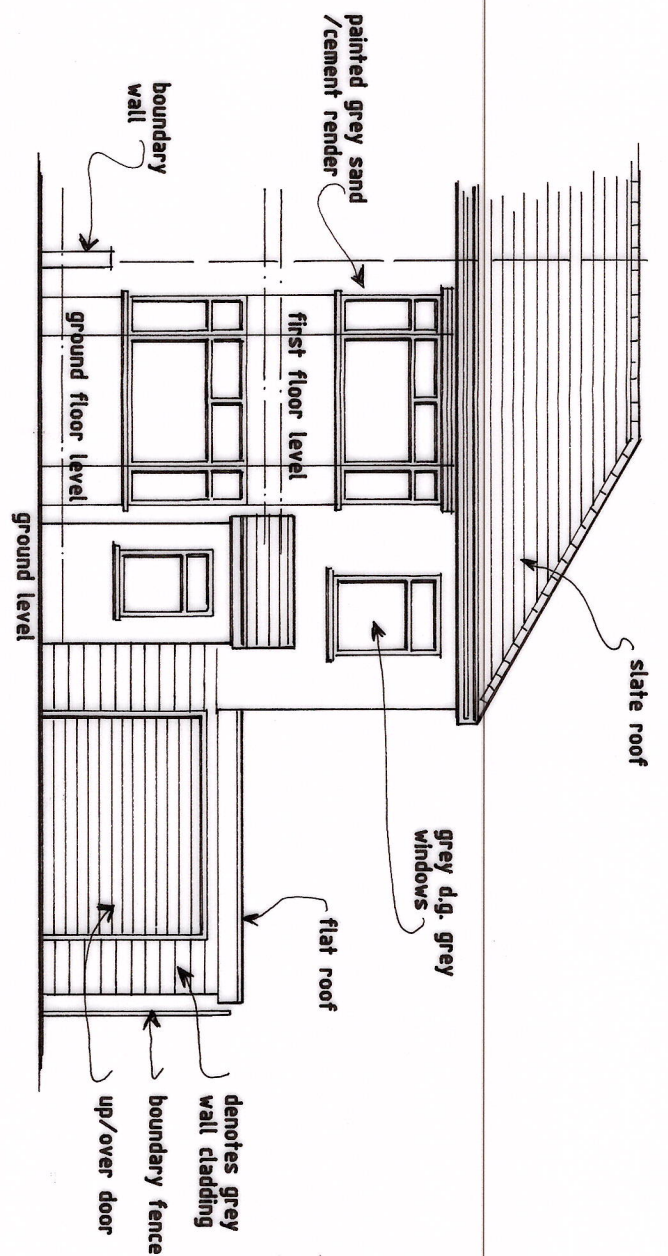


EXISTING FRONT ELEVATION

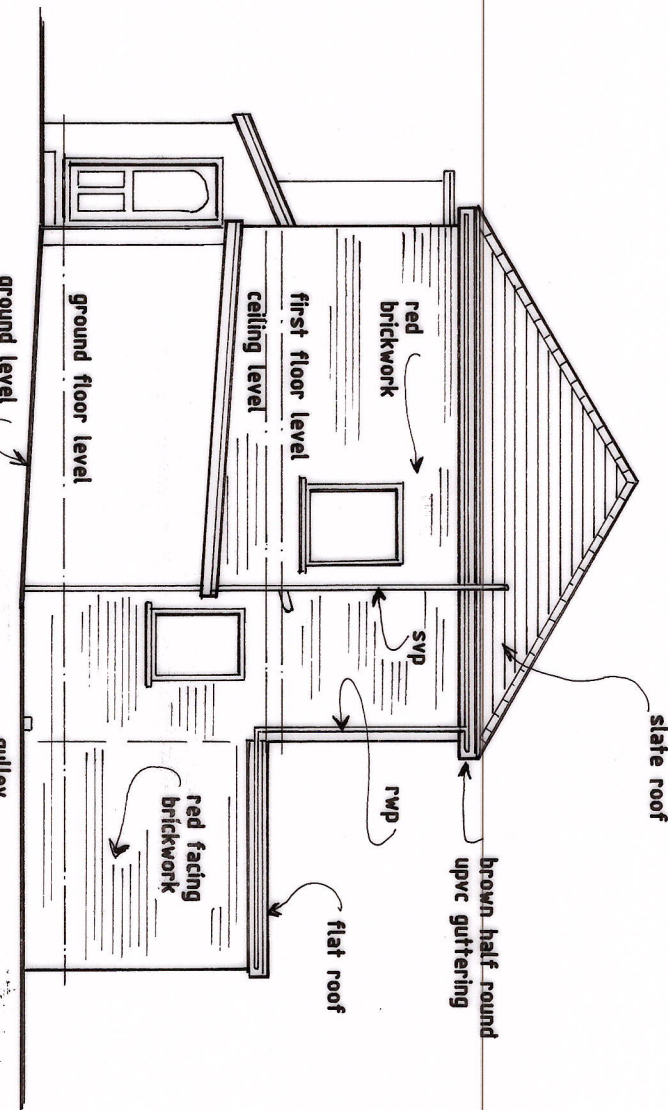


EXISTING SIDE ELEVATION

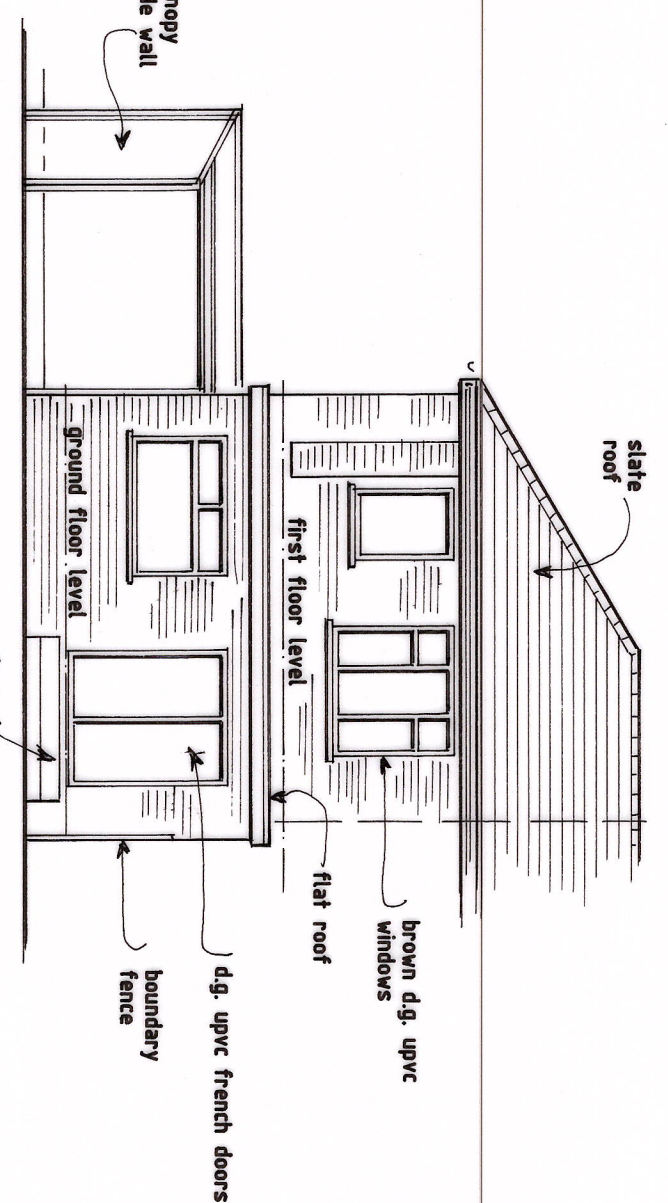

EXISTING REAR ELEVATION
SCALE-1:500

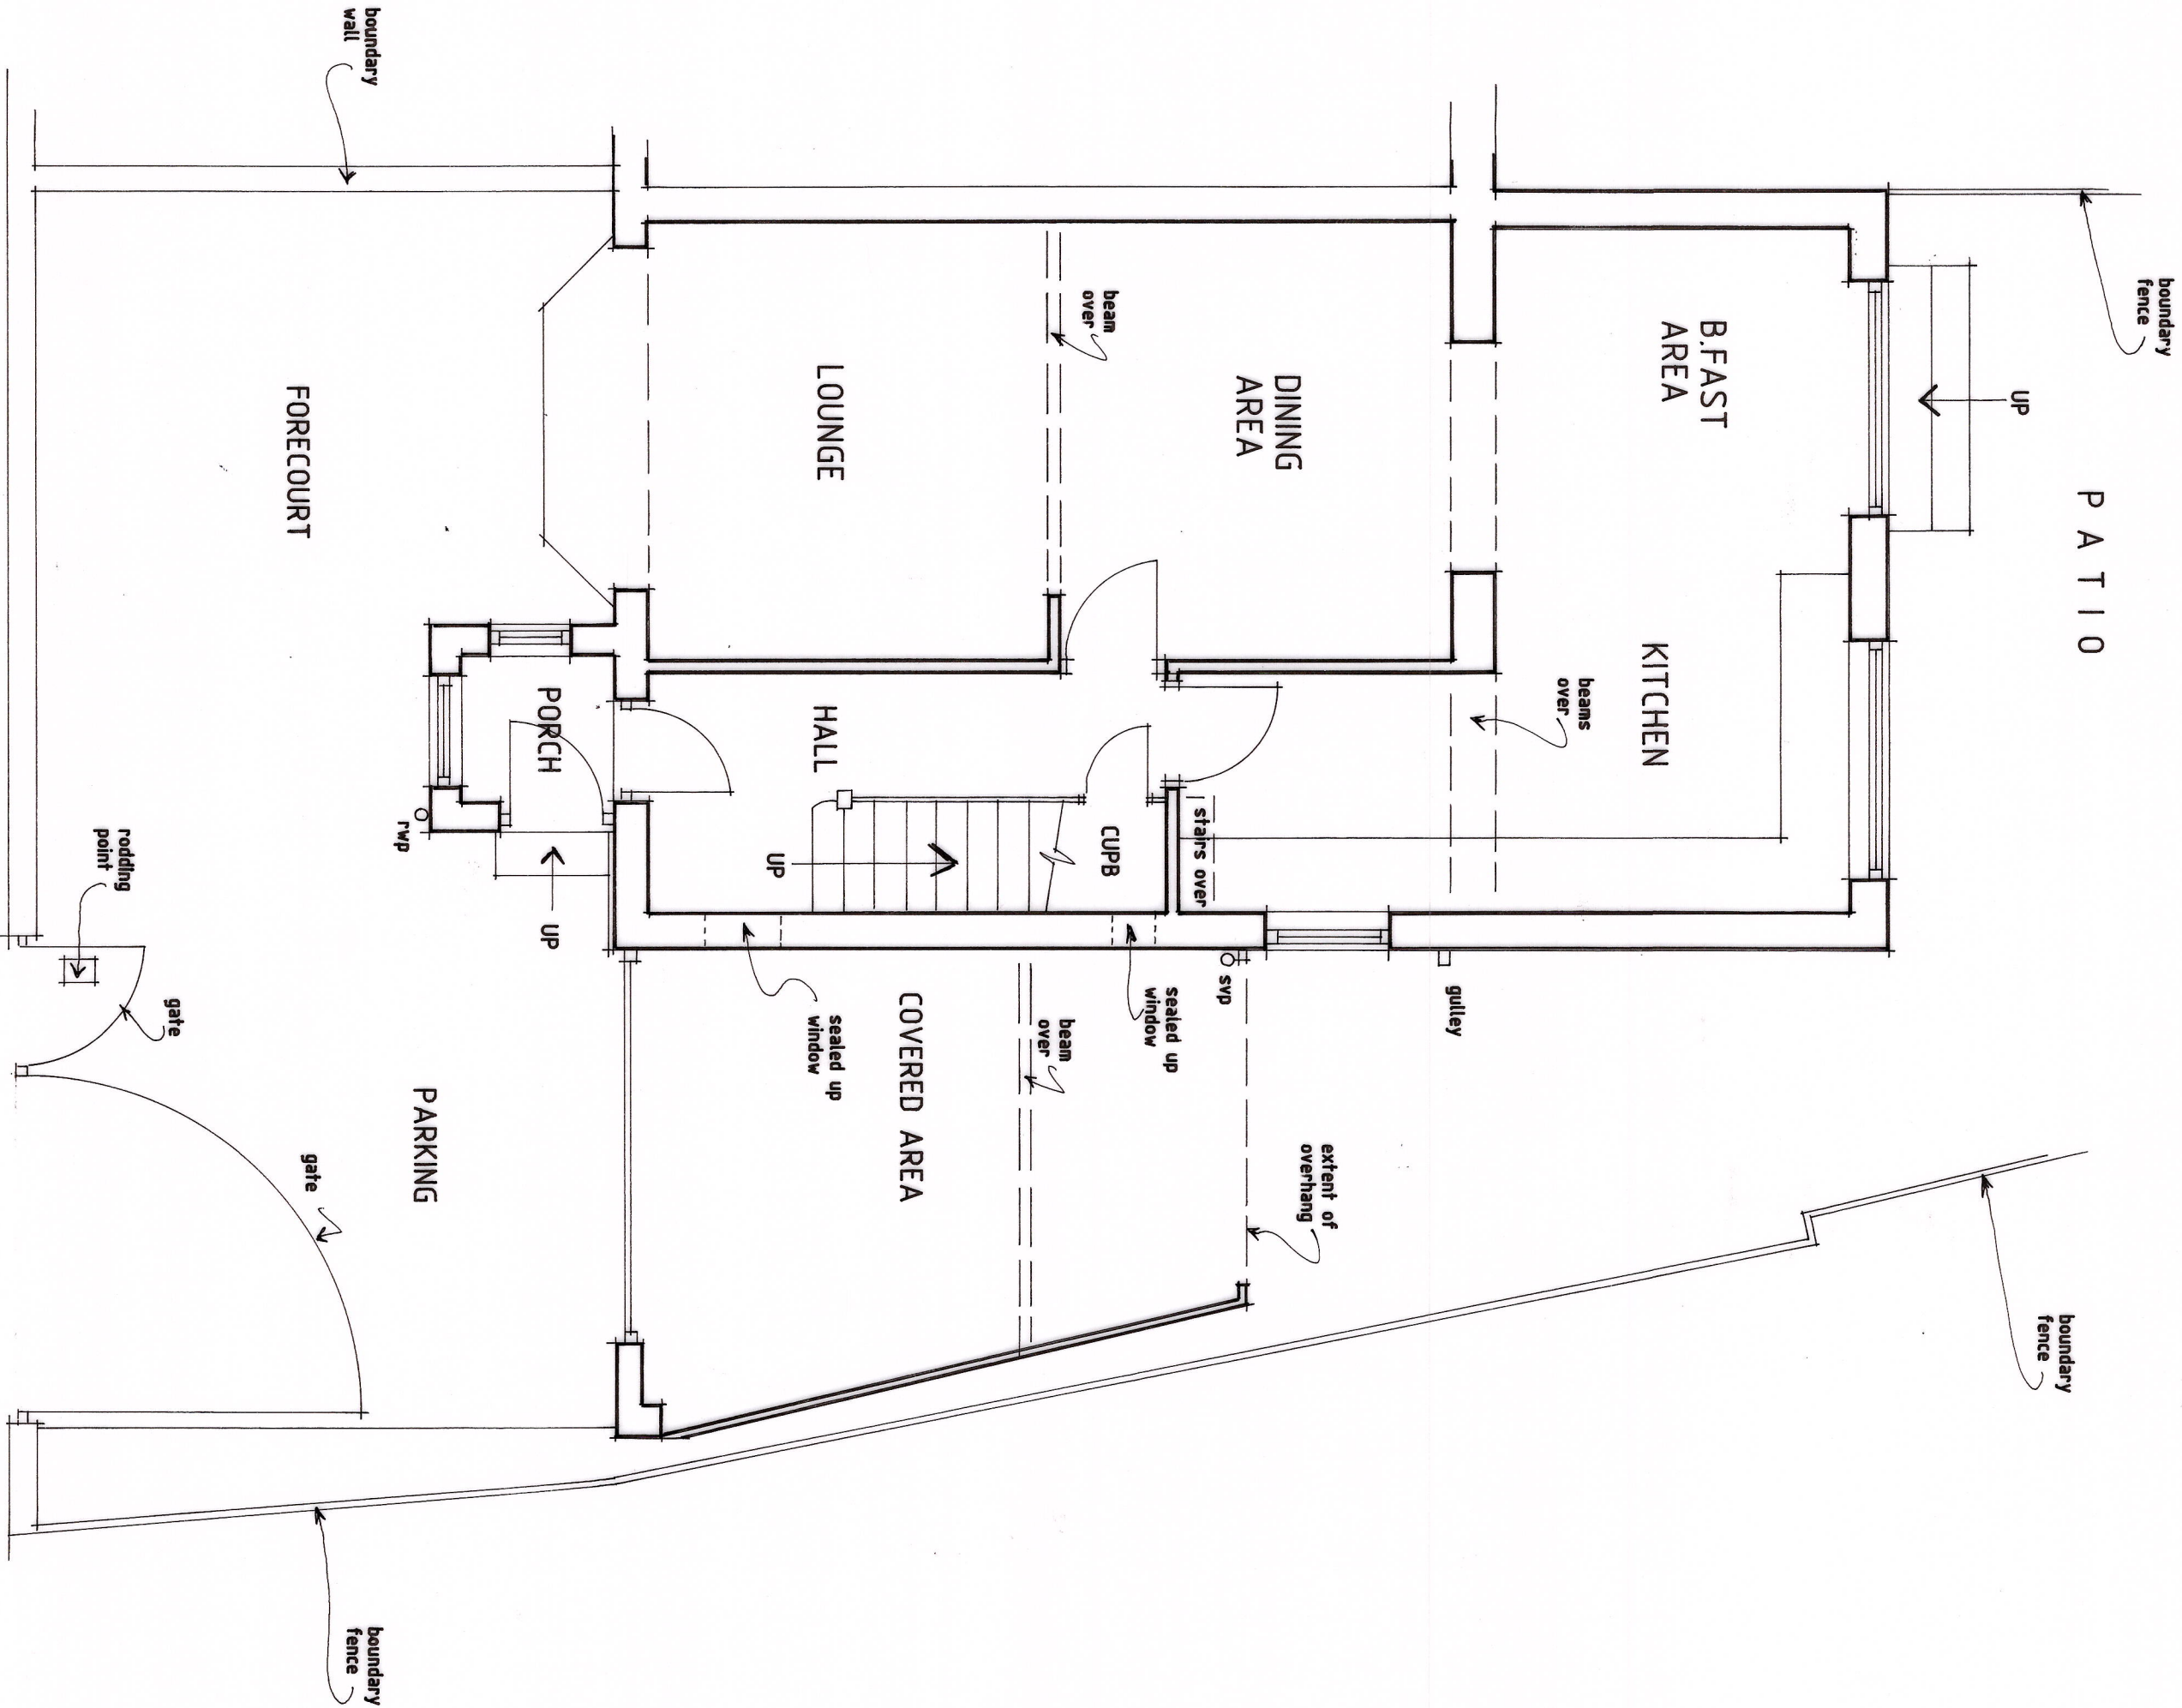

EXISTING GROUND FLOOR PLAN
SCALE - 1:50

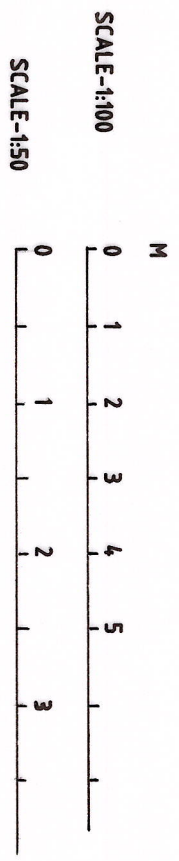

Revisions

Ref	Date	Description

K.W. DORRINGTON MCAT MCABE
ARCHITECTURAL ASSOCIATES
Tel:(01633) 857566

PROPOSED SINGLE STOREY EXTENSION
TO SIDE OF -
17, HATHAWAY STREET,
NEWPORT, NP19 0FQ.

EXISTING

date: SEPTEMBER 2025

scale: PLAN-1:50 & ELEVATIONS-1:100 AT A1

drawing number:
KD2034/1