




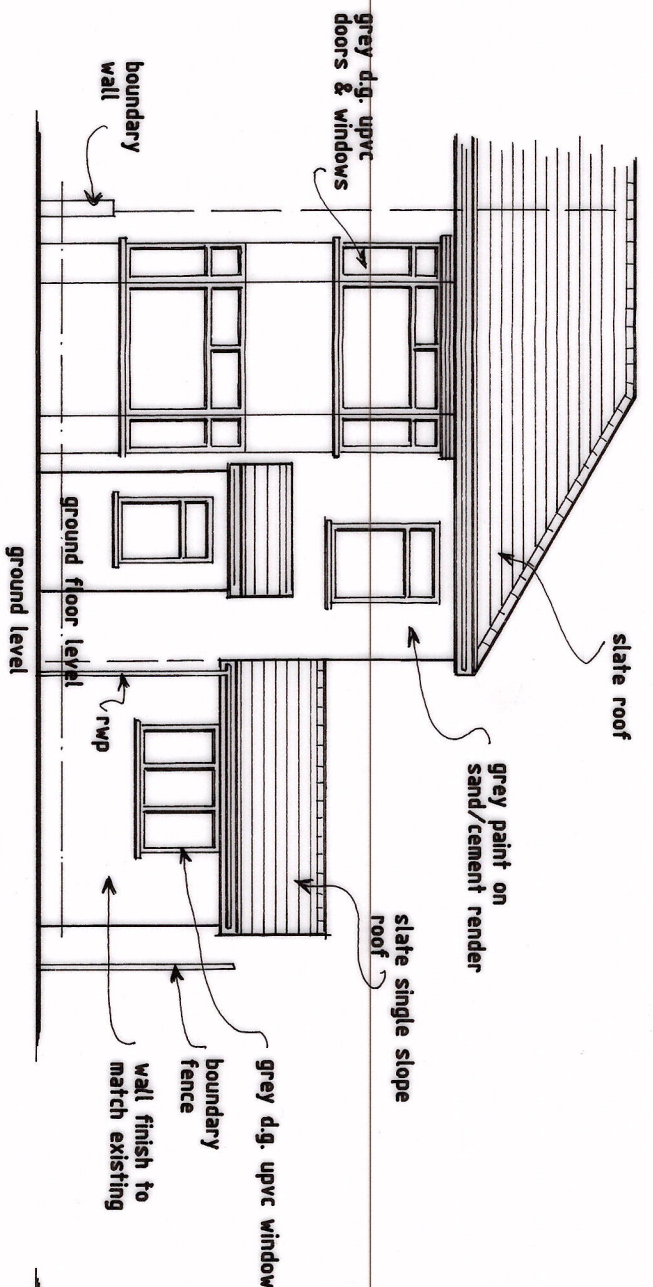


PROPOSED FRONT ELEVATION
SCALE - 1:100

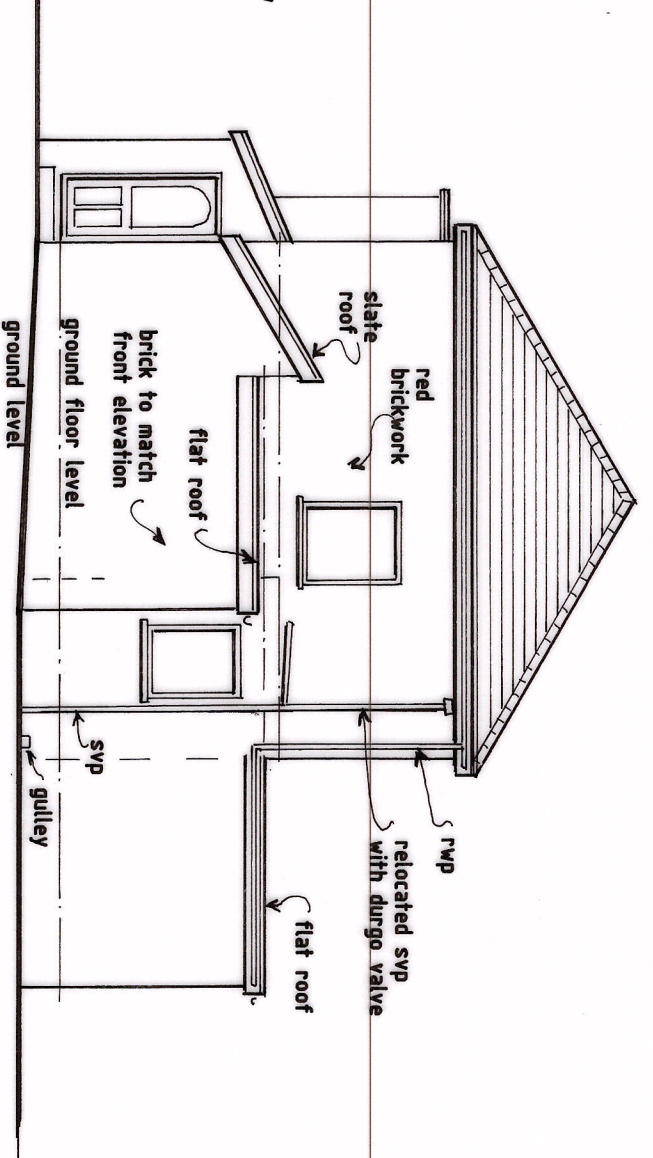


PROPOSED SIDE ELEVATION

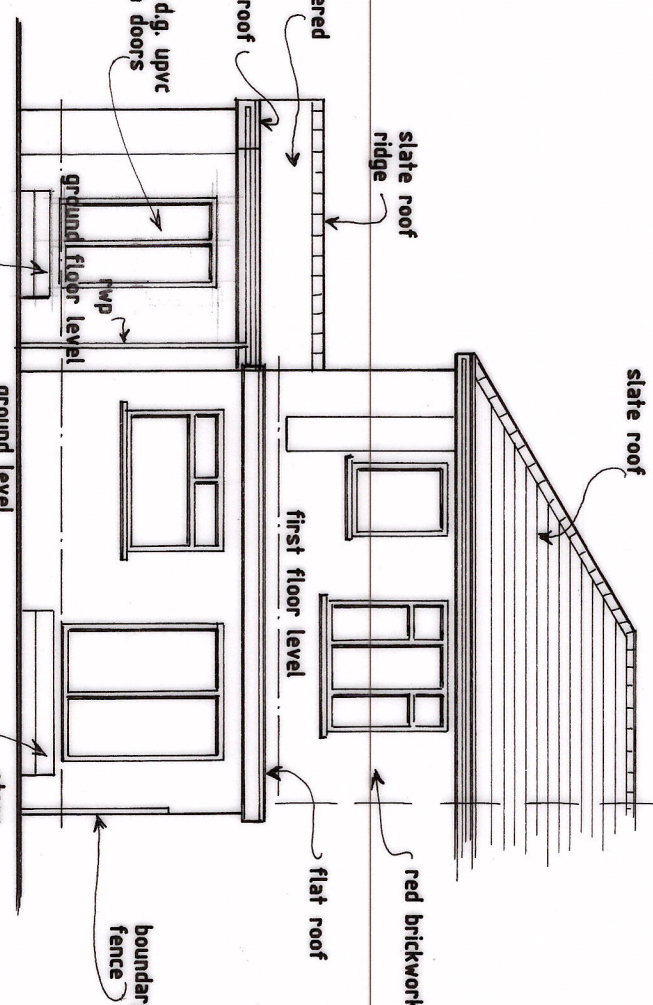

PROPOSED REAR ELEVATION

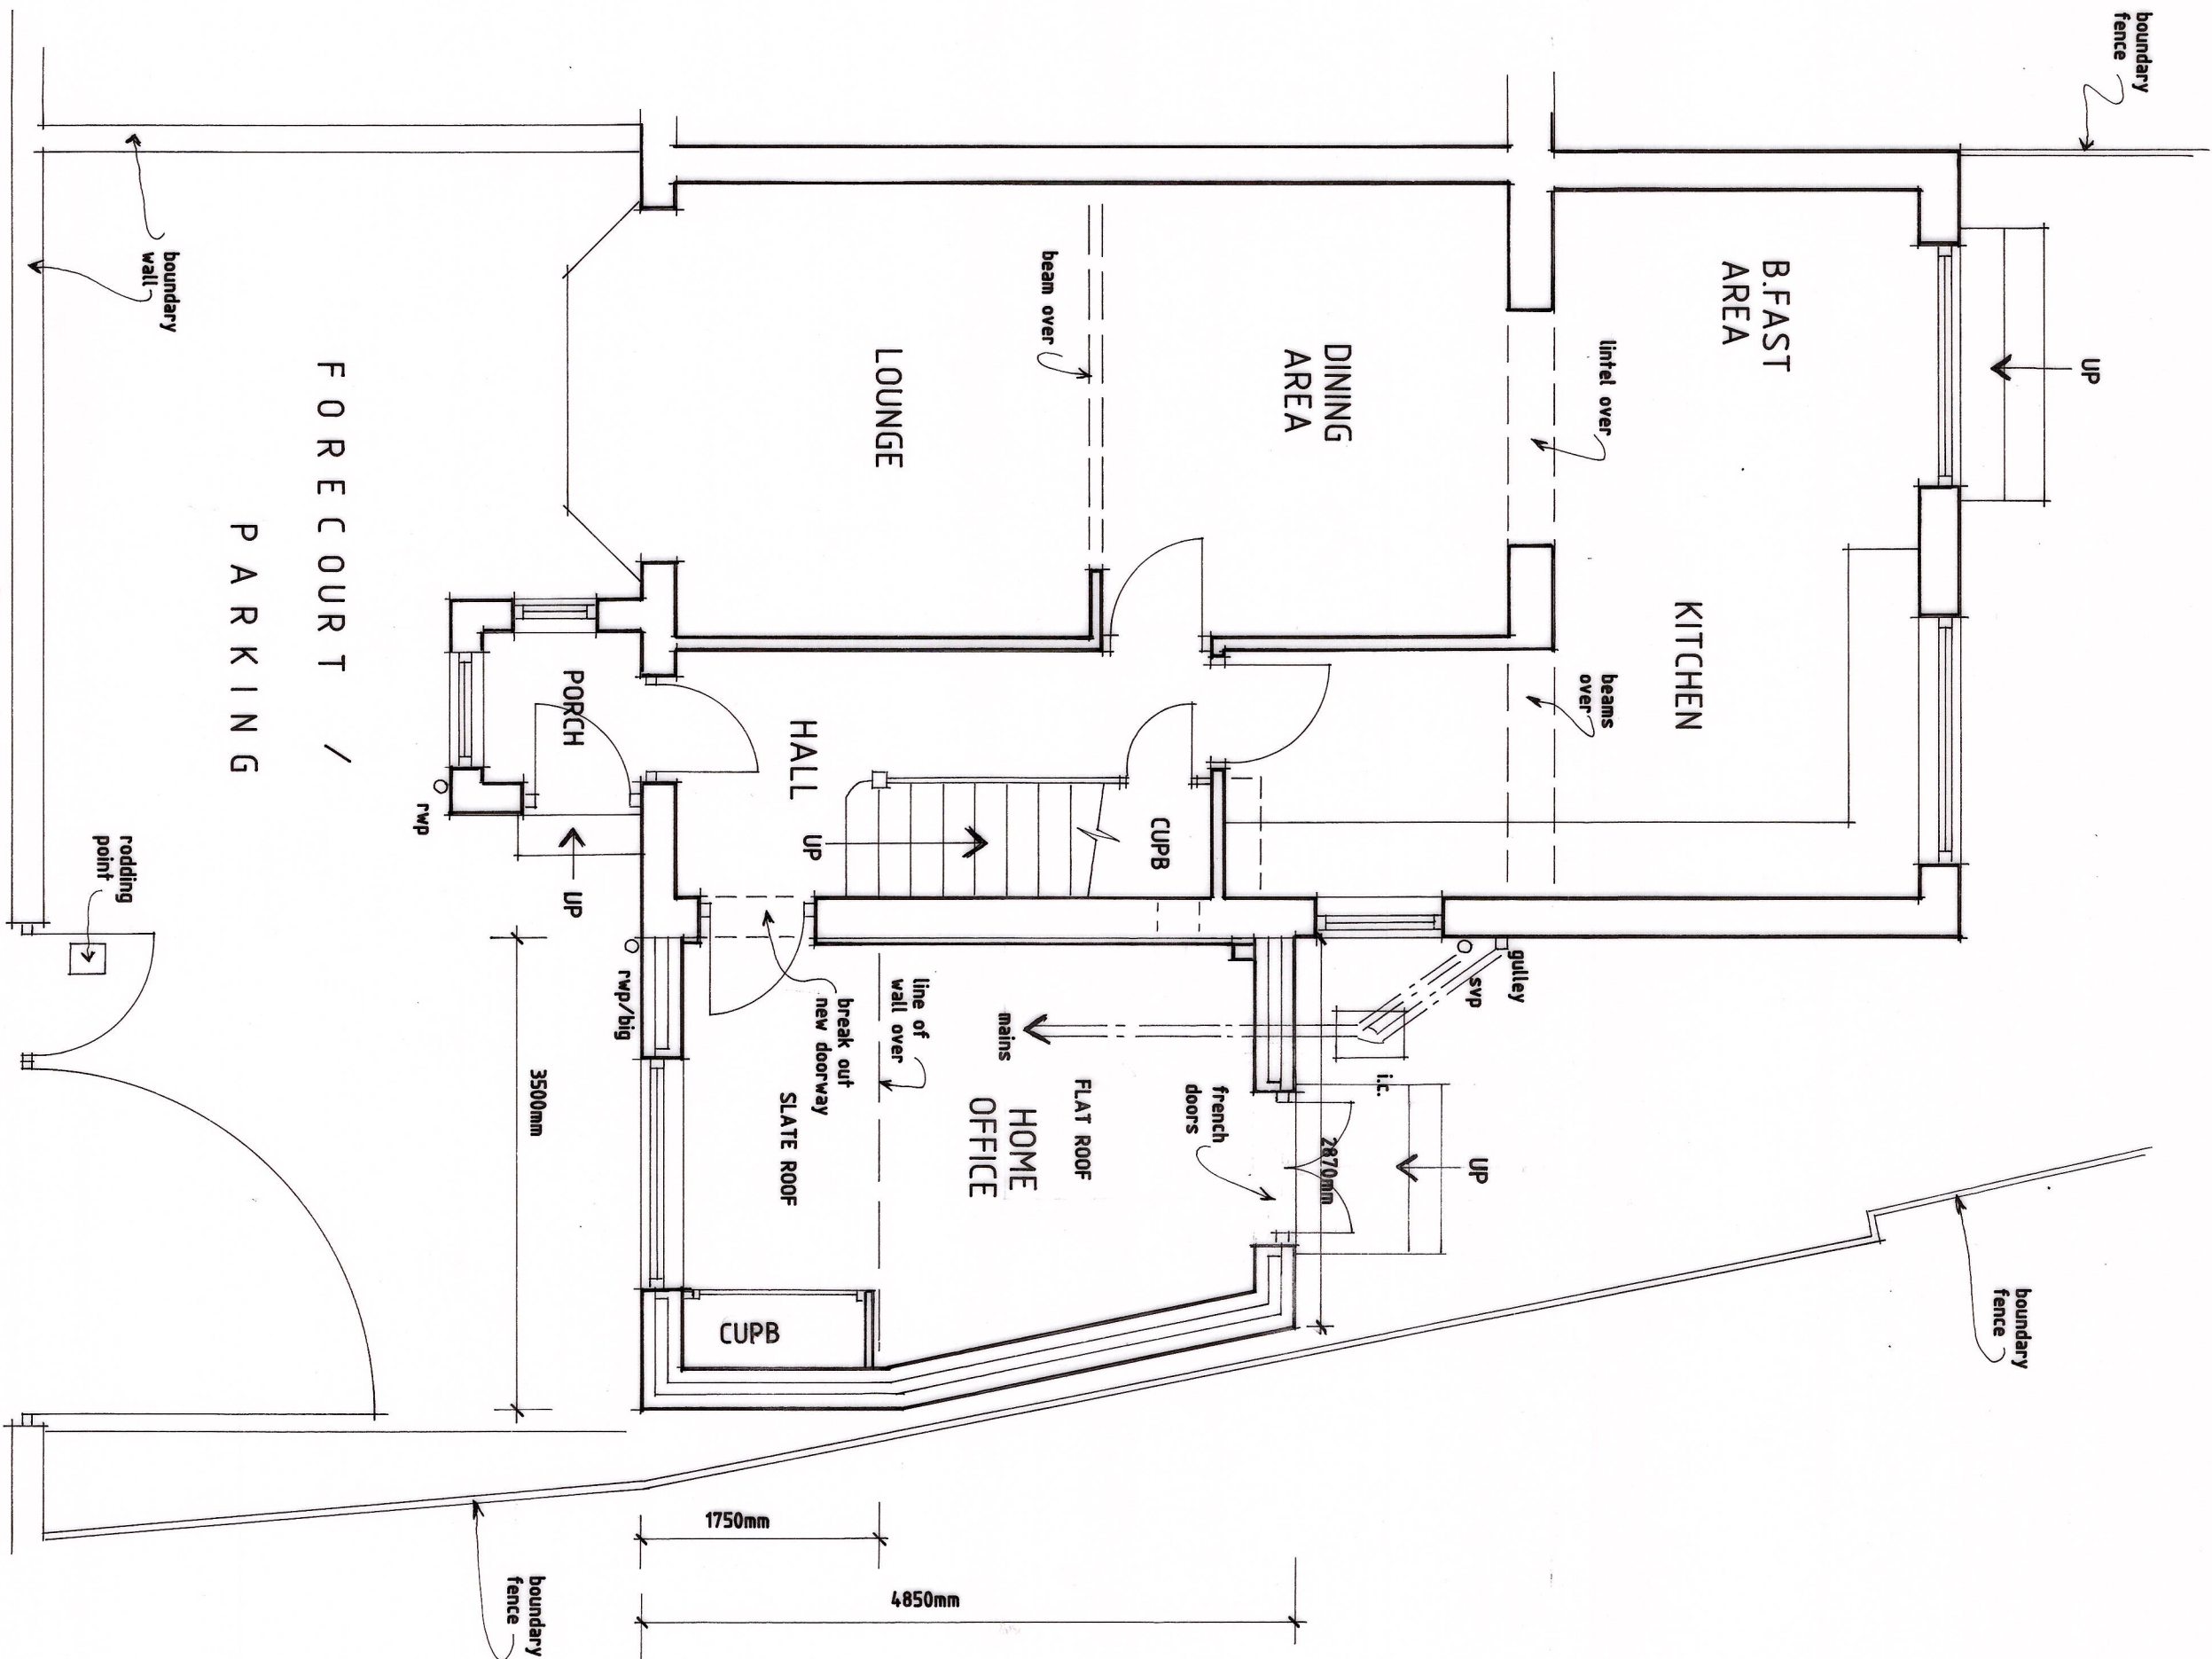

PROPOSED GROUND FLOOR PLAN

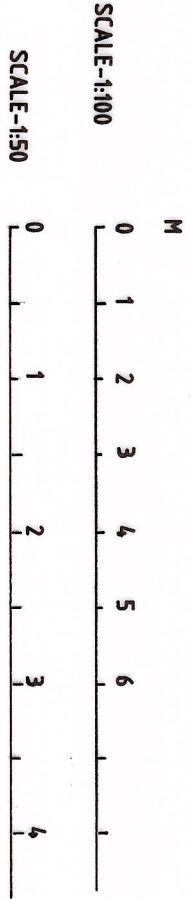

Revisions

Ref	Date	Description

K.W. DORRINGTON NCMAI NCABE
ARCHITECTURAL ASSOCIATES
Tel:(01633) 857566

PROPOSED SINGLE STOREY EXTENSION
TO SIDE OF -
17, HATHAWAY STREET,
NEWPORT, NP19 0FQ.

PROPOSED

date: SEPTEMBER 2025

scale: PLAN-1:50 & ELEVATIONS-1:100 AT A1

drawing number:

KD2034/2