


This drawing must not be scaled.
Figured dimensions, levels, etc. only are to be used.
Any inaccuracies, etc. must be notified to the Project
Supervisor. This drawing is copyright detail drawings
and larger scale drawings take precedence over smaller
scale drawings.

GENERAL NOTES


4 no. insect blocks to be installed, distributed across the East, West and South elevations. Suggested locations as shown on the proposed elevations. Type be as illustrated or similar.

Woodstone® Insect block

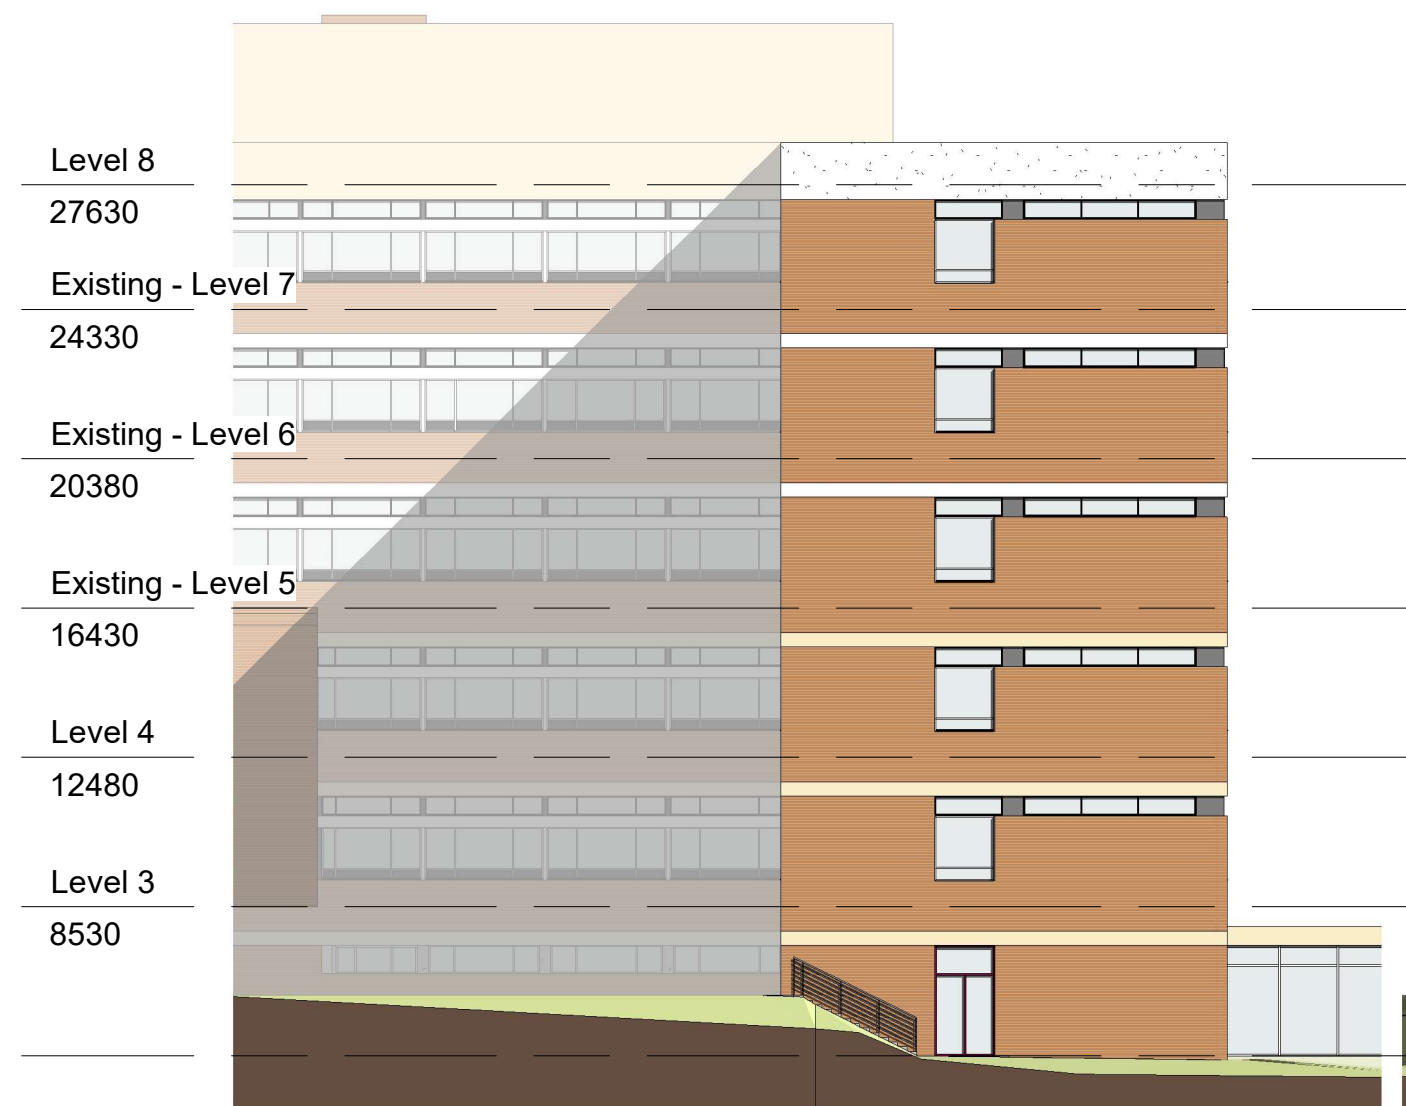


Existing West elevation

1 : 200

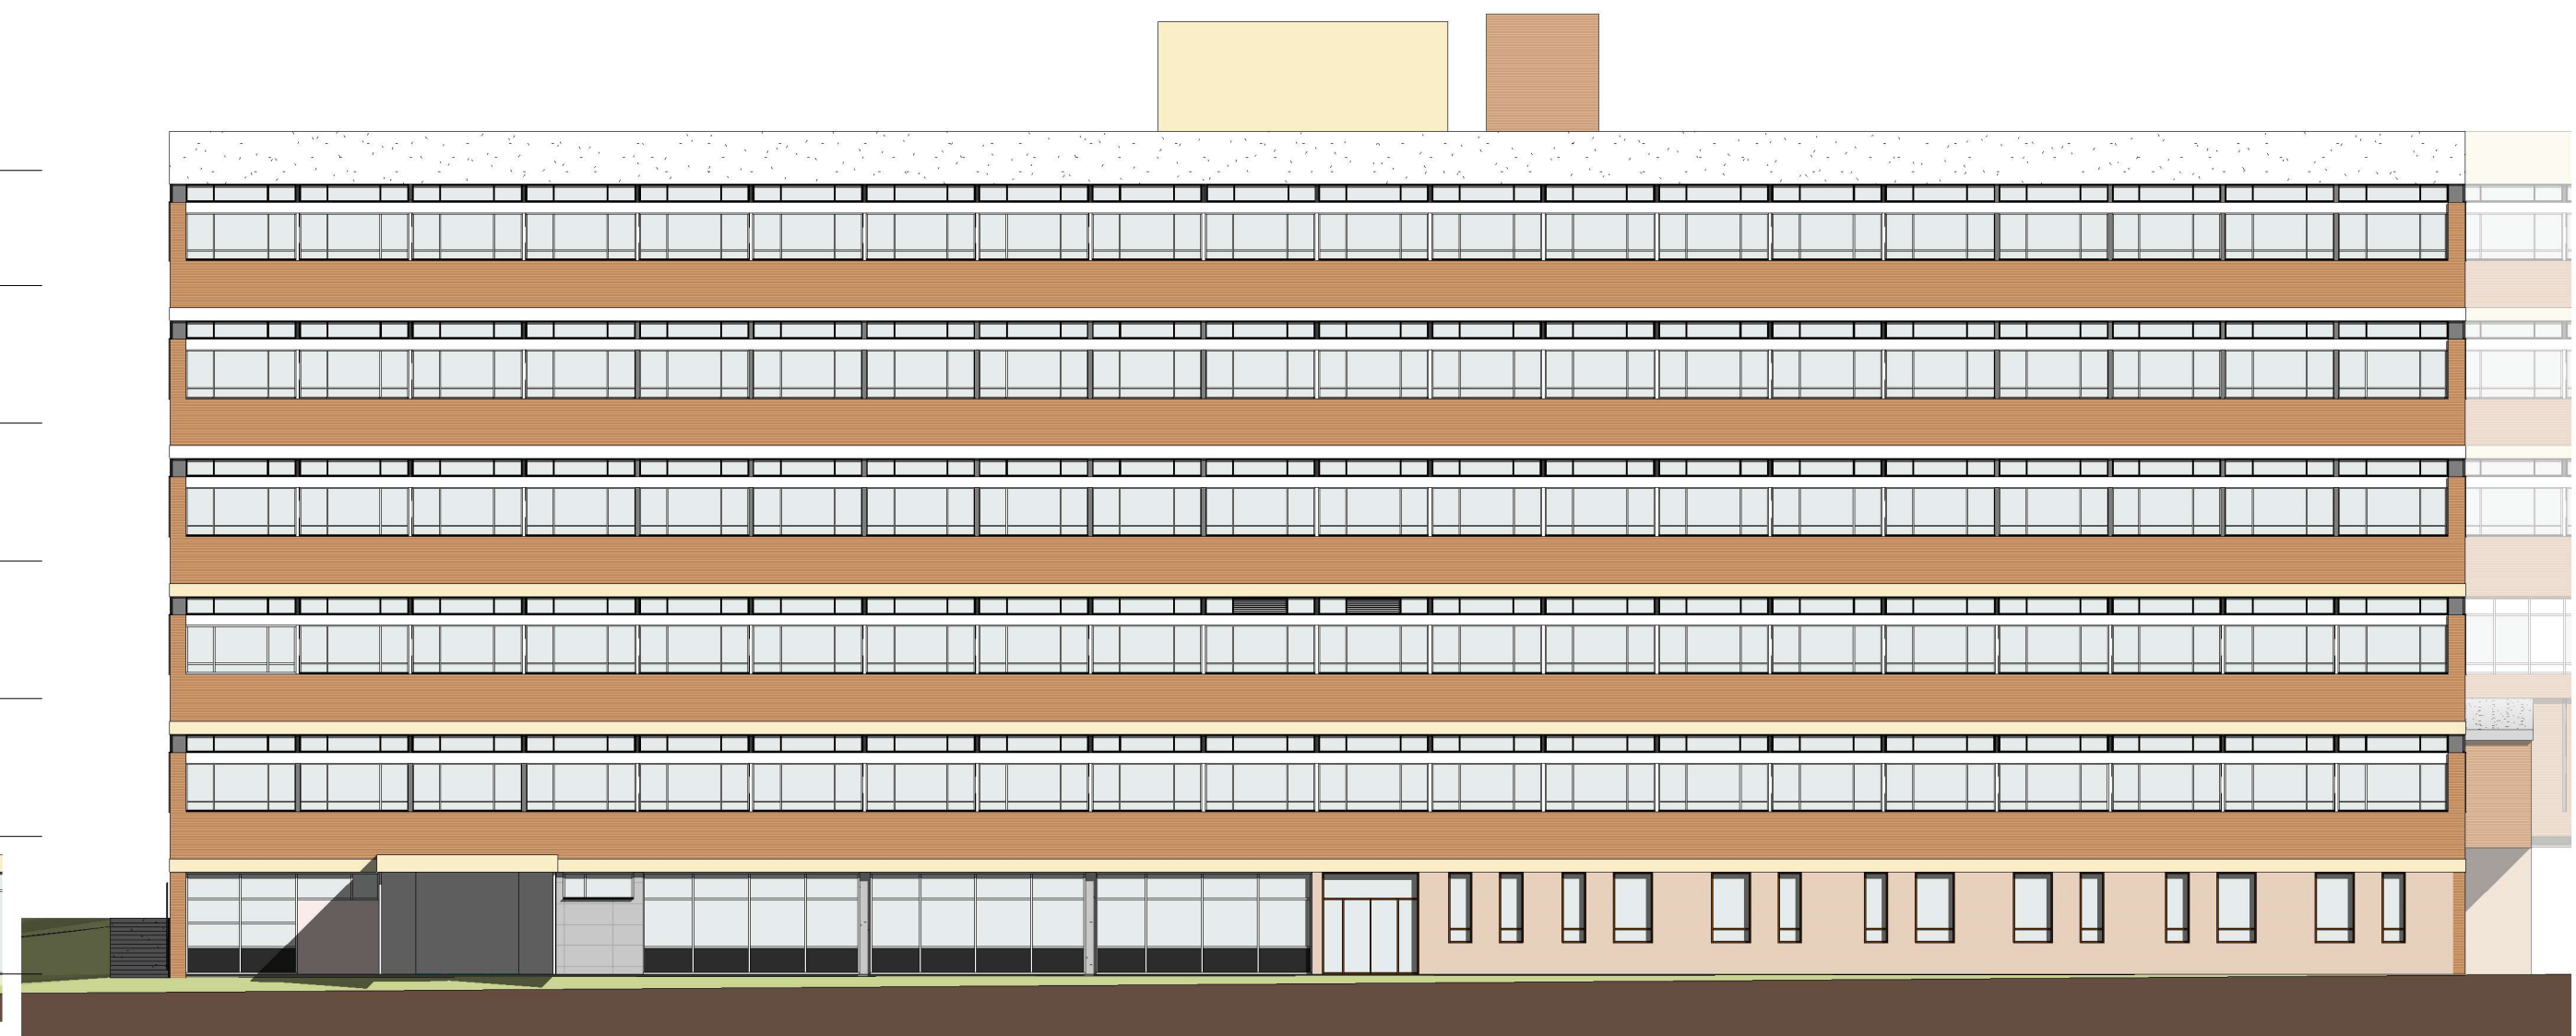


Existing South elevation

1 : 200

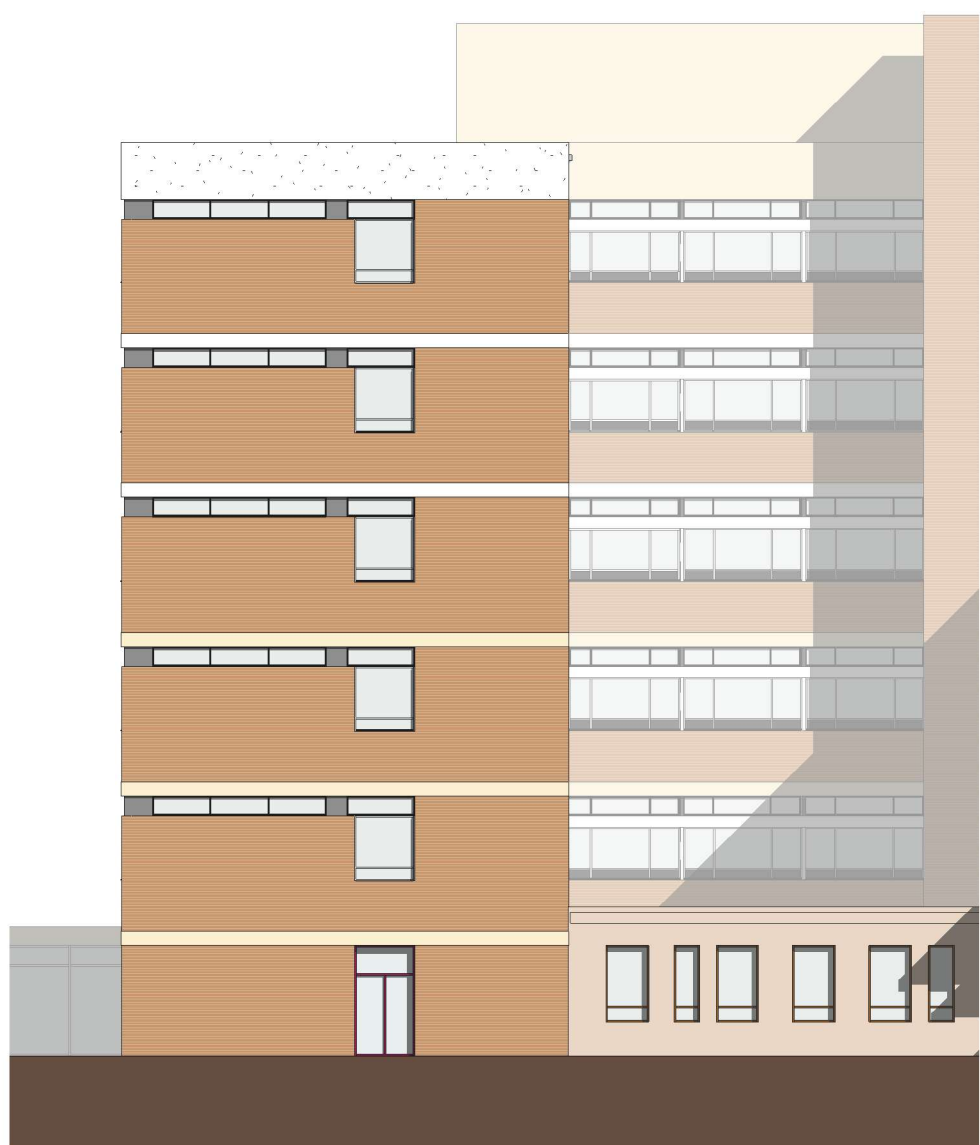

Existing East elevation

1 : 200

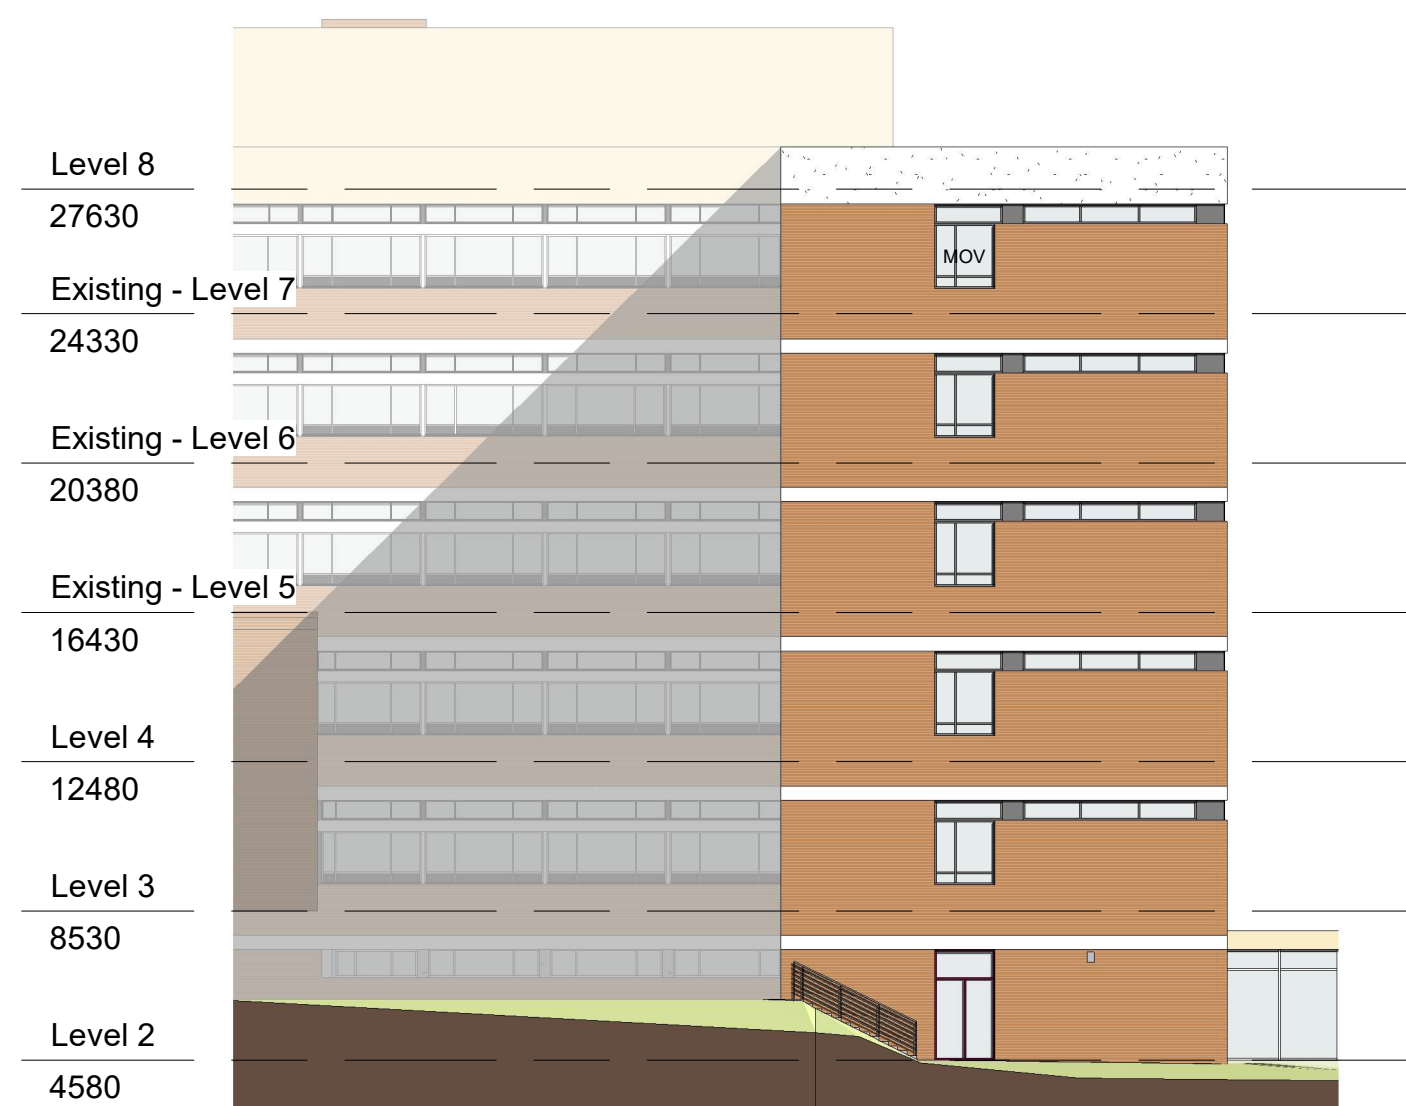


Proposed West elevation

1 : 200



Proposed South elevation

1 : 200

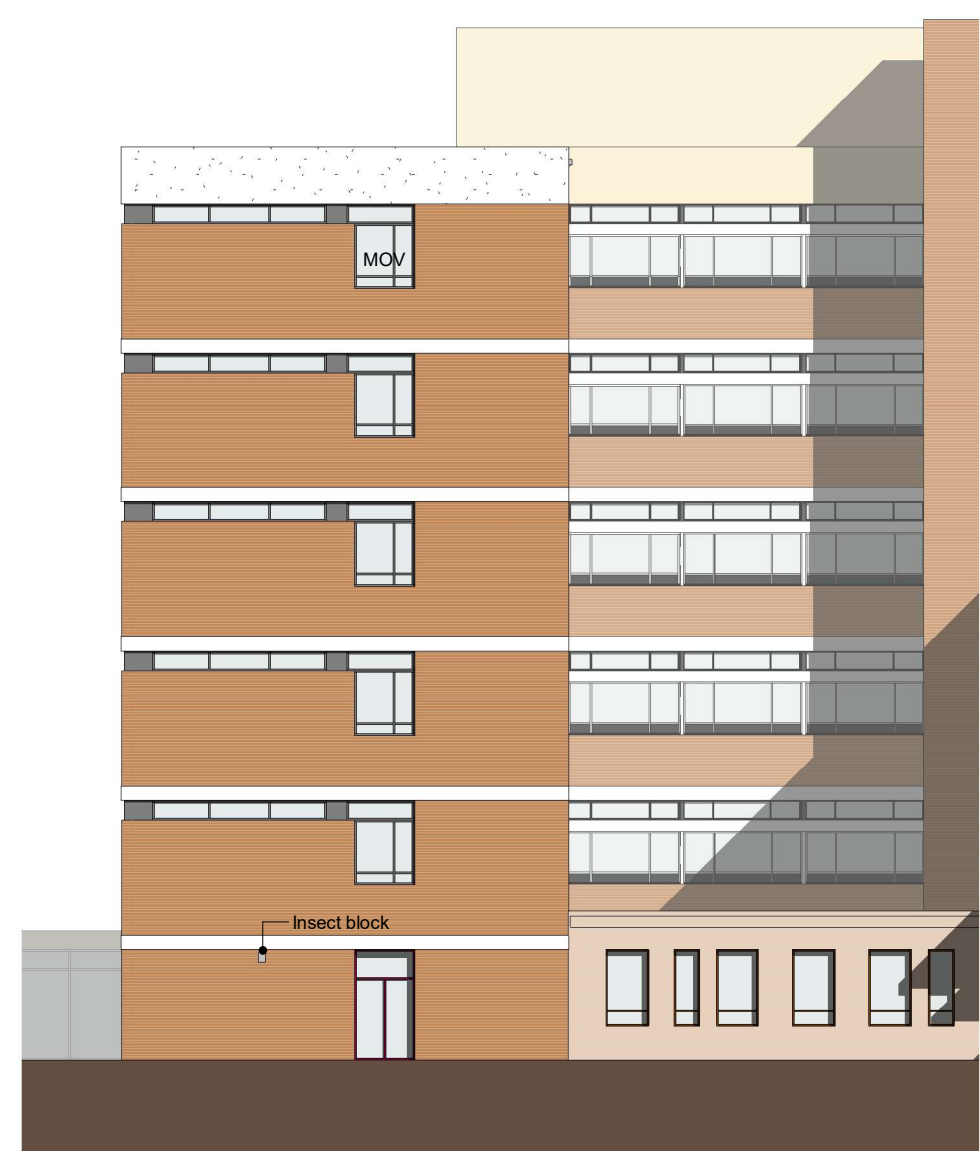

Proposed East elevation

1 : 200

C	16.09.25	Issued for planning	NH
B	01.08.25	Updated and issued for pre-app	NH
A	02.06.25	As proposed elevations added. Issued for information	NH
	29.04.25	Issued for estimates	NH
Rev	Date	Description	By



Works & Estates Management Centre
St, Cadocs Hospital
Lodge Road
Caerleon
NP18 3XQ

PROJECT TITLE
Royal Gwent Hospital
Cardiff Road, Newport
Replacement of B Block windows

DRAWING TITLE
PHASE 1 - Existing and proposed elevations

DRAWN BY NH

CHK BY

PROJECT REF RGH B

SCALE 1 : 200 original paper size of A1

REVISION C

16.09.25

STATUS	PL
--------	----

Issued for Planning Approval

Project	Originator	Volume	Level	Type	Role	Number
RGH B	ABUHB	XX	XX	DR	A	101