


Materials


- Roof - Slate tiles
- Fascia board - Black UPVC
- Walls - Smooth render to match main house
- Guttering - Black UPVC
- Windows - White UPVC
- Doors - Metal shutters / composite door



Front Elevation

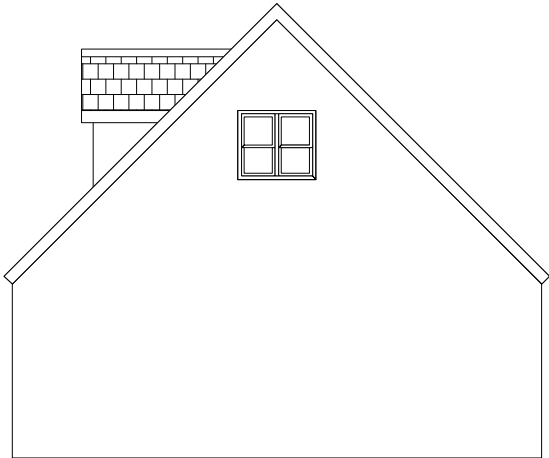


Side Elevation

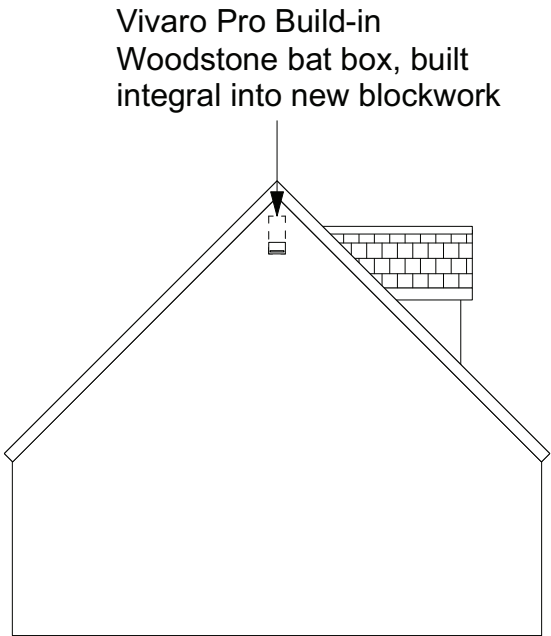


Side Elevation

Raised ridge tiles with self contained ridge roosting area for bats along the entire ridge line of roof

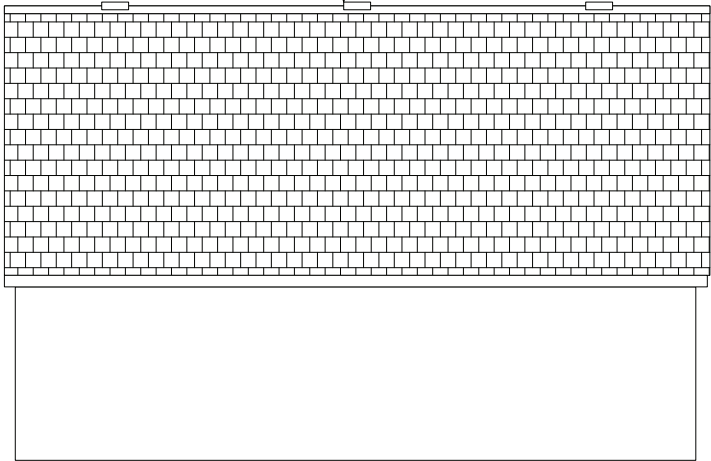

Rear Elevation

 

Skerryvore Designs Ltd
Sexton's Tower
2 Caerphilly Road
Bassaleg,
Newport,
NP10 8LE.
Phone **01633 897922**
Mobile **07816 934352**
steve_groucott@hotmail.com

JOB TITLE Silver Birches,
Wentwood Road,
Parc Seymour

DRAWING TITLE Proposed
Elevations

DRAWING No. SD1041-02D
SCALE 1:100 @ A3
DATE March 2025