

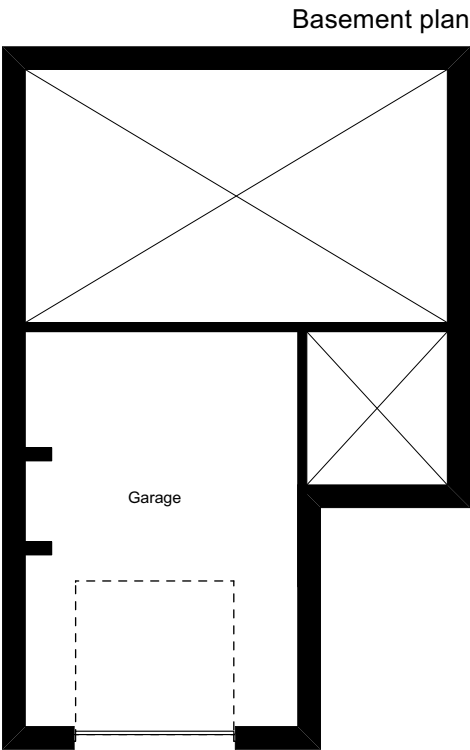
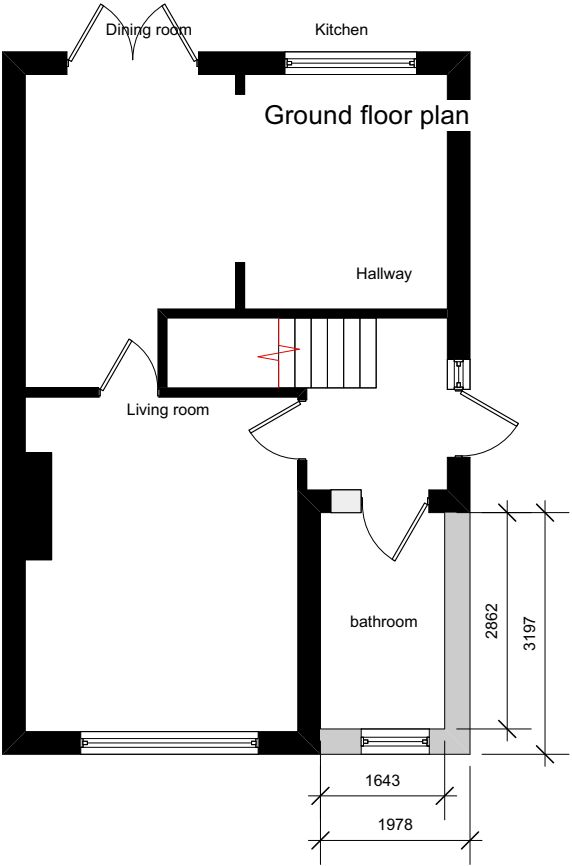


FLOOR PLANS - 1:100

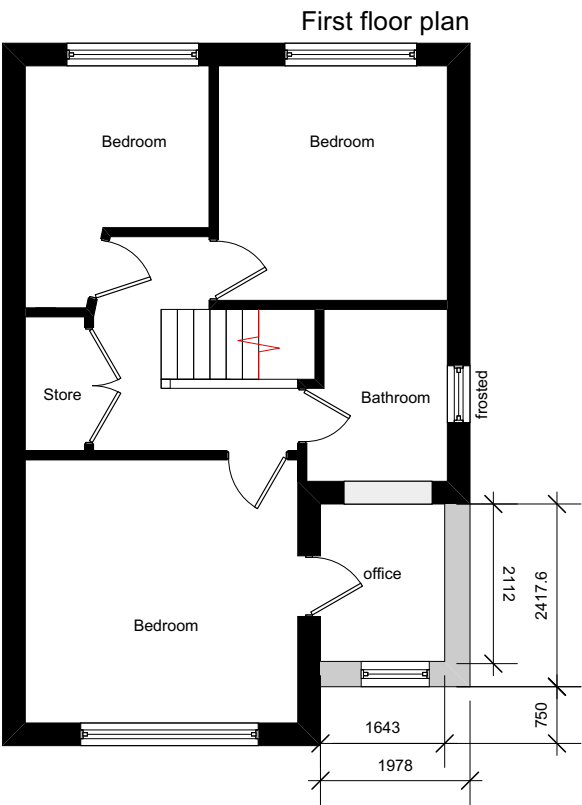


ELEVATIONS - 1:100

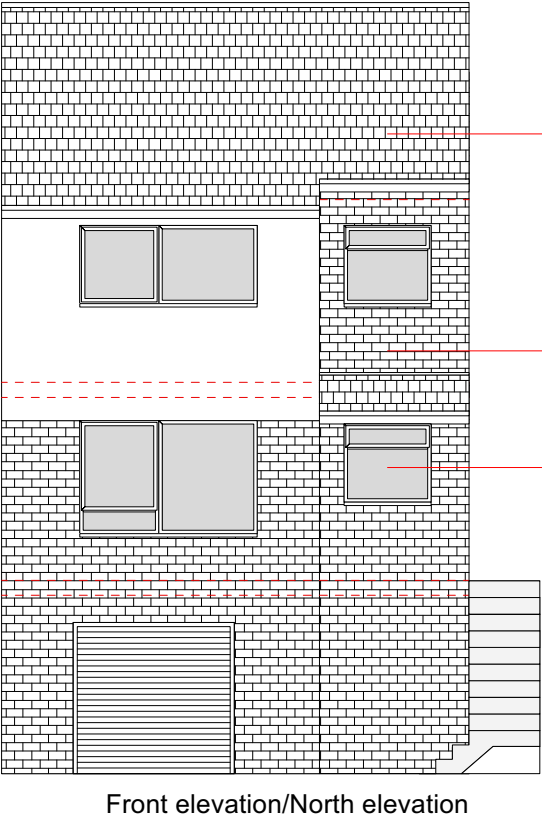

- Materials
- Roof:
conc. plain tile
to match existing
 - Wall:
brick to match
 - Windows & doors:
white UPVC
to match

Front elevation/North elevation

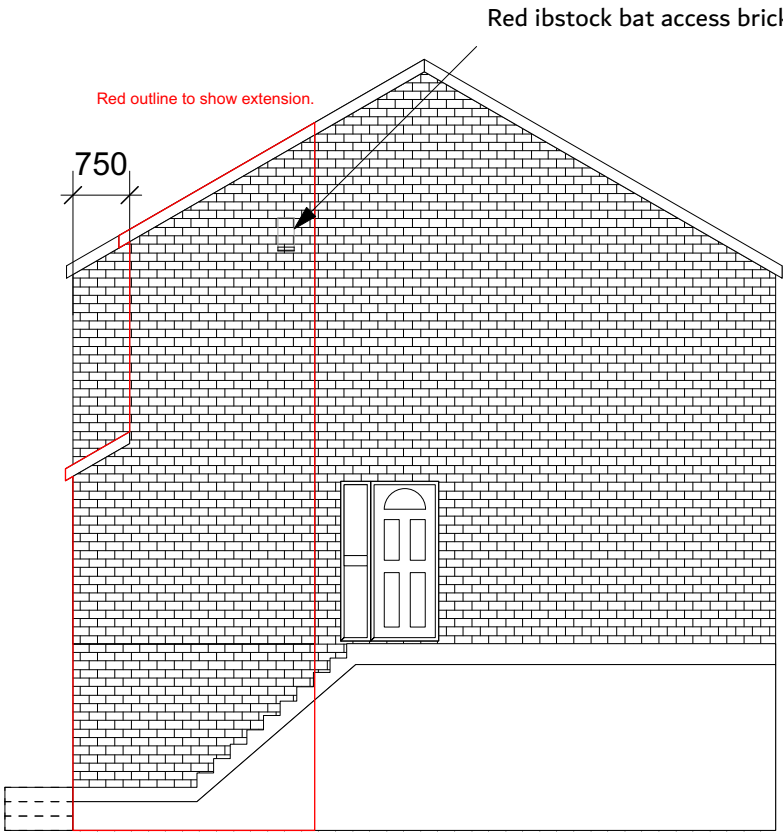

Side elevation/West elevation

Notes on bat box - West facing location to allow maximum sun for heat (as opposed to the north face, please note no south face is being changed) Away from windows and streetlights for darkness.

Note on elevations:
Rear (South) and side (East) are not effected with the works and will remain as existing. Therefore not shown.

Skerryvore Designs Ltd
skerryvoredesigns.co.uk

SKERRYVORE DESIGNS

Phone **01633 897922**
Mobile **07816 934352**
contact@skerryvoredesigns.co.uk

JOB

TITLE 59 Laurel Road
NP10 8PS

DRAWING

TITLE Planning:
Plans & Elevations
Proposed

DRAWING No. SD1048-02a

SCALE 1:100 @ A3

DATE Apr 2025