



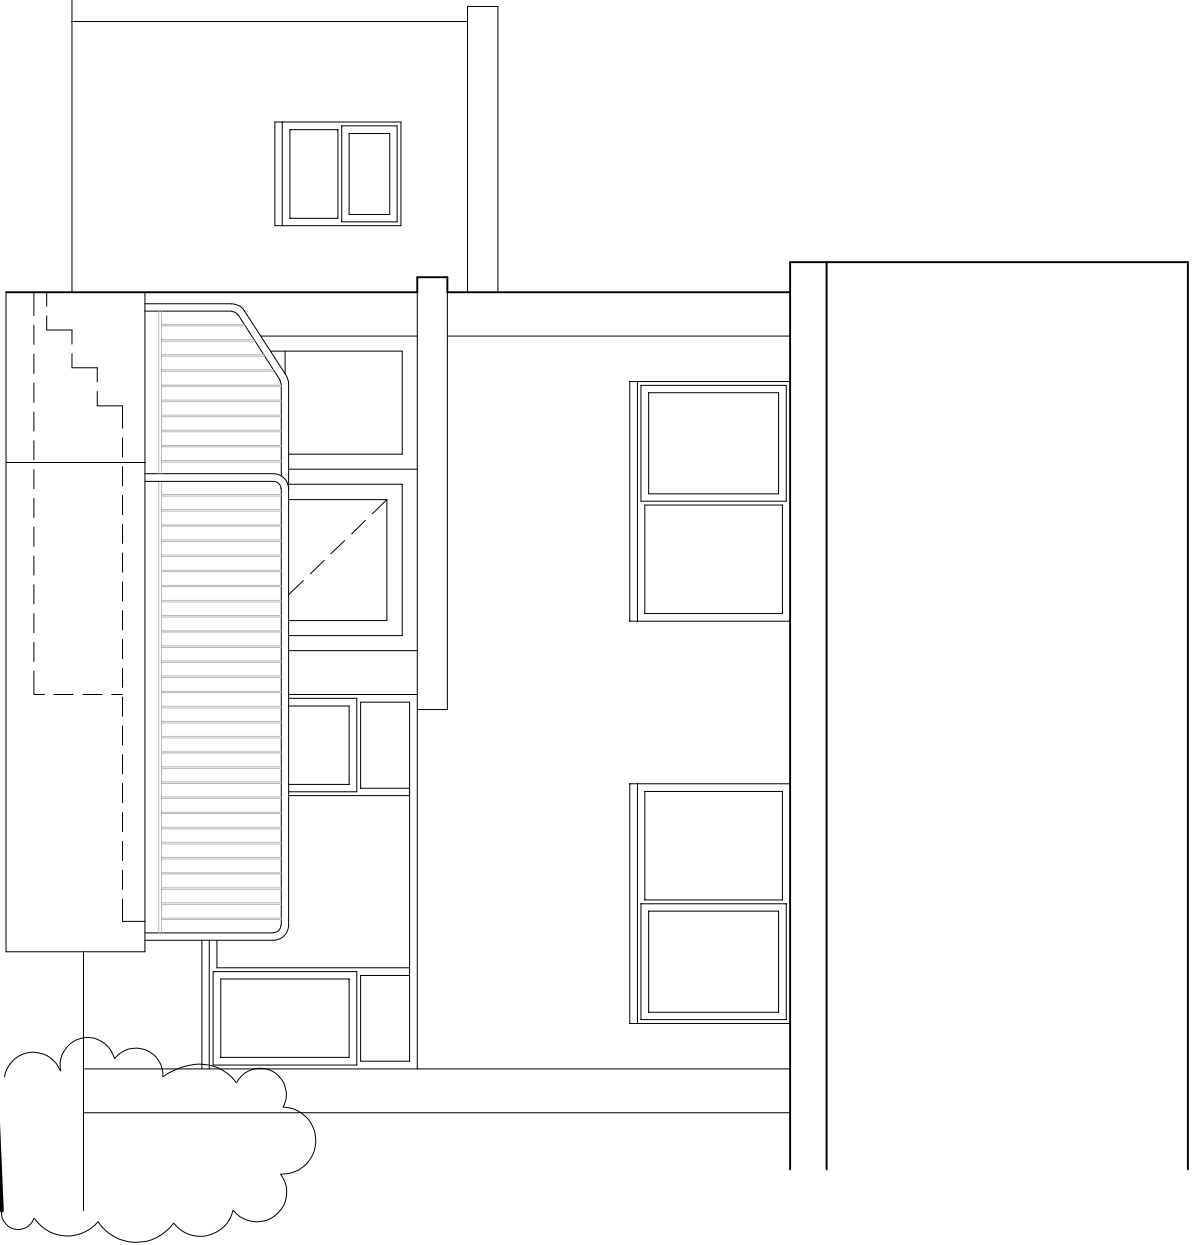


Proposed Front Elevation

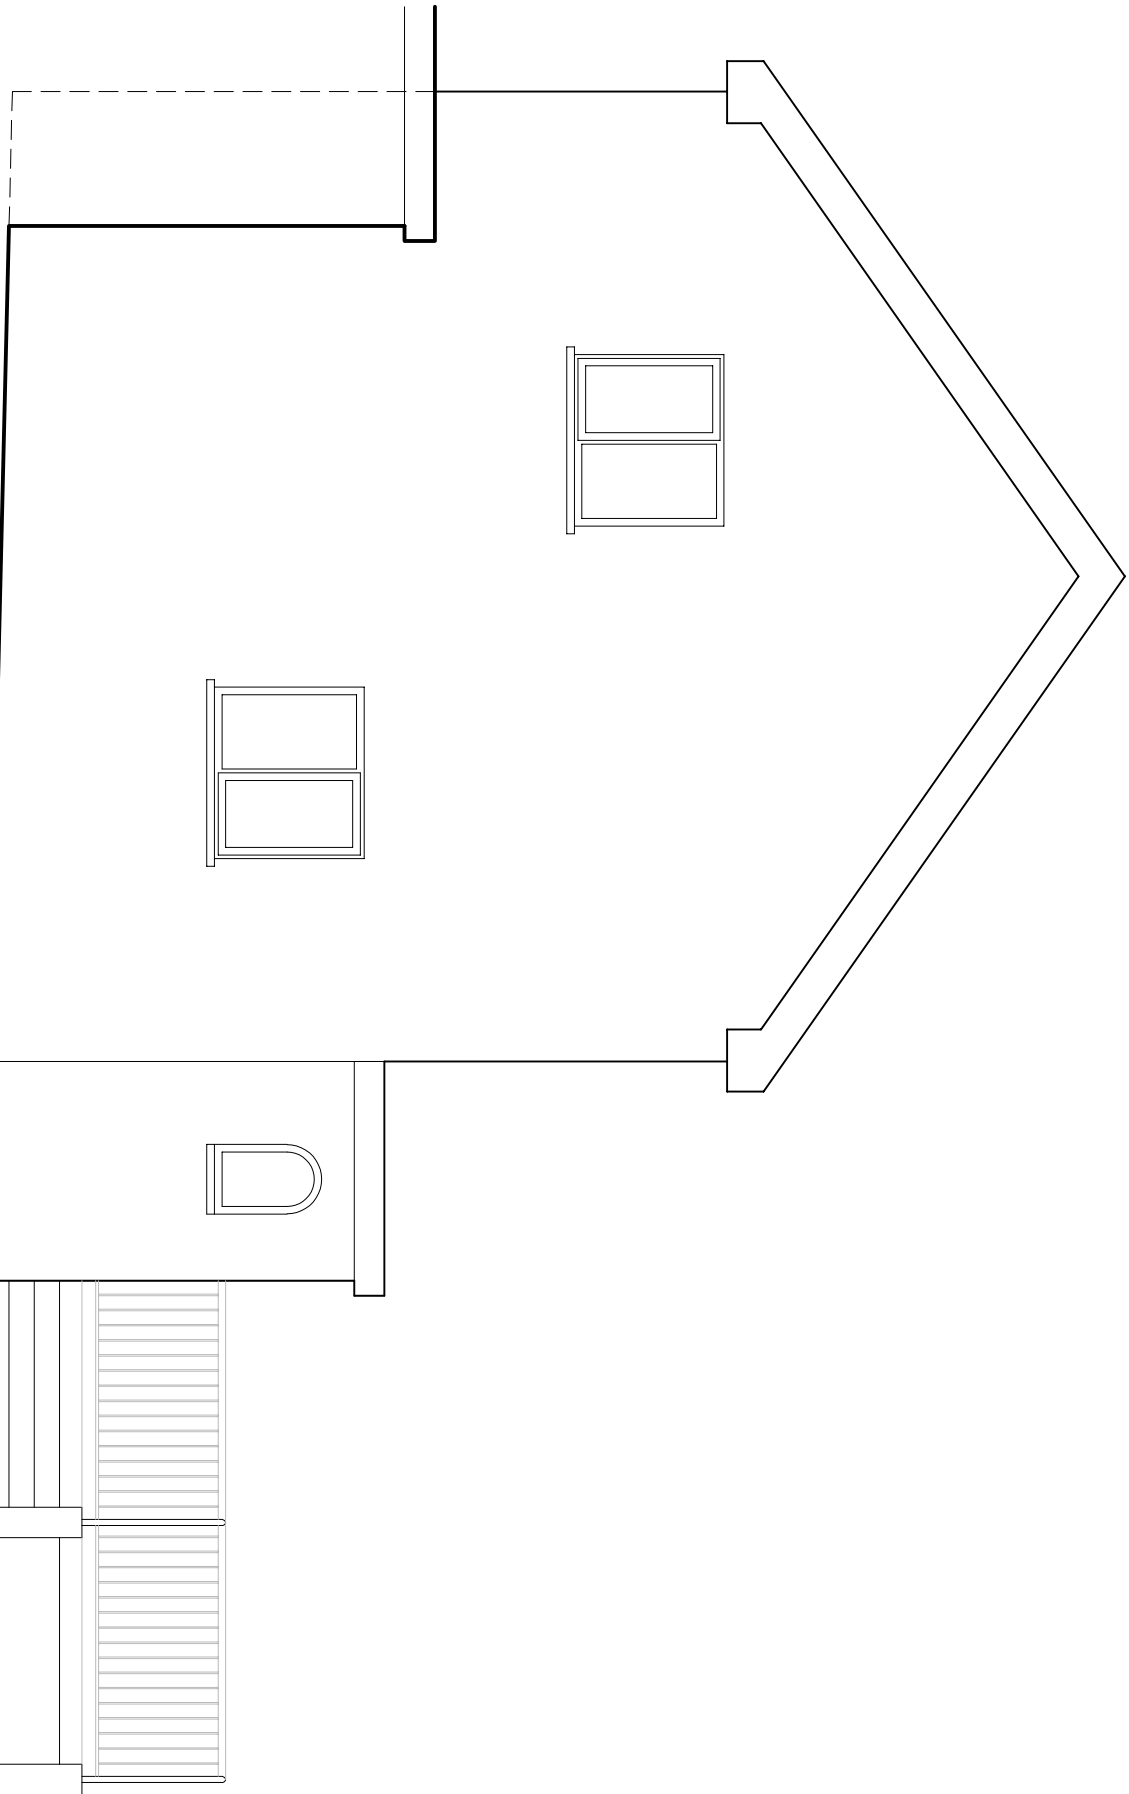


Proposed Side Elevation 1


MATERIALS:
Facing brickwork walls to match existing.
Galvanized steel handrails.
Concrete platforms and landings
Lift - Terry TSL 1000 lift for wheelchair user

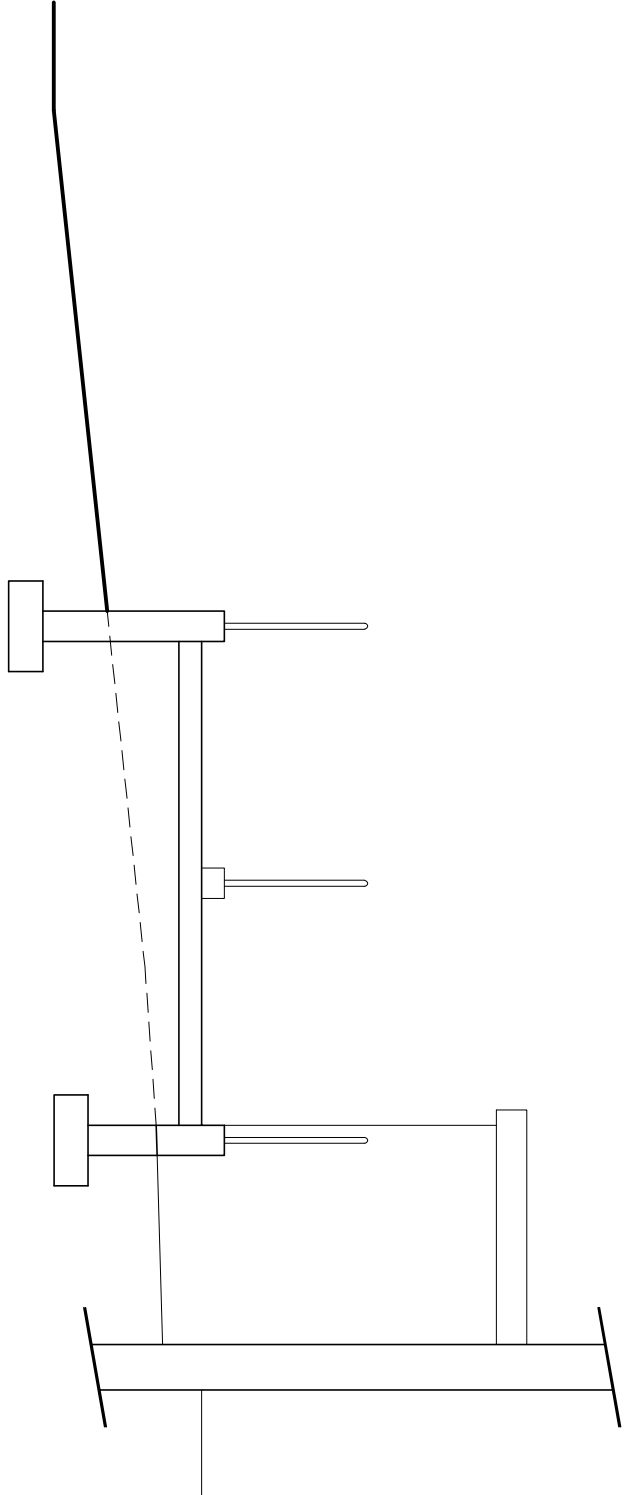

Proposed Section - A

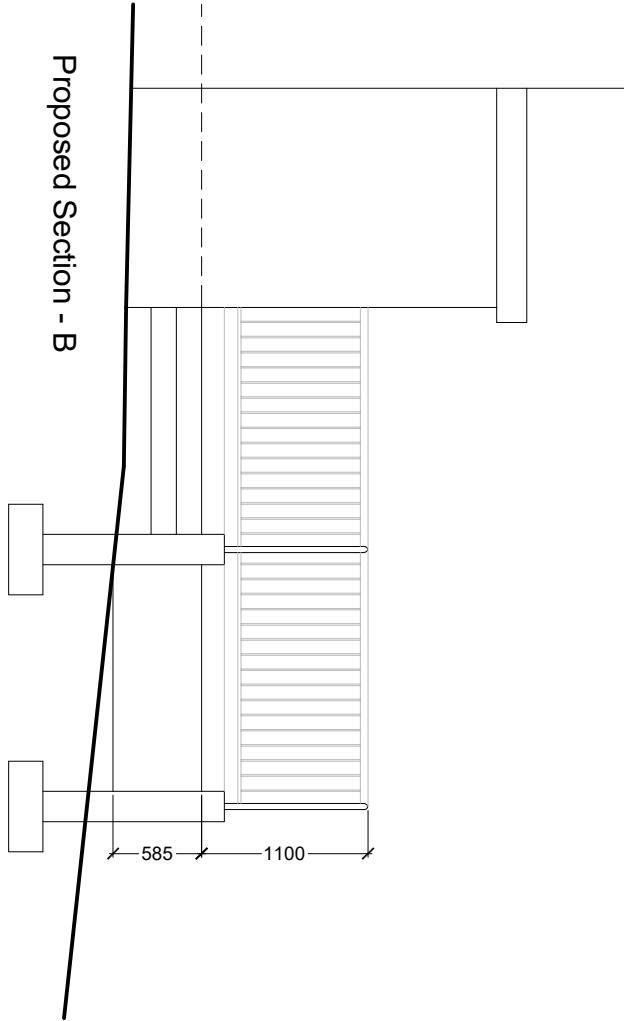

Proposed Section - B

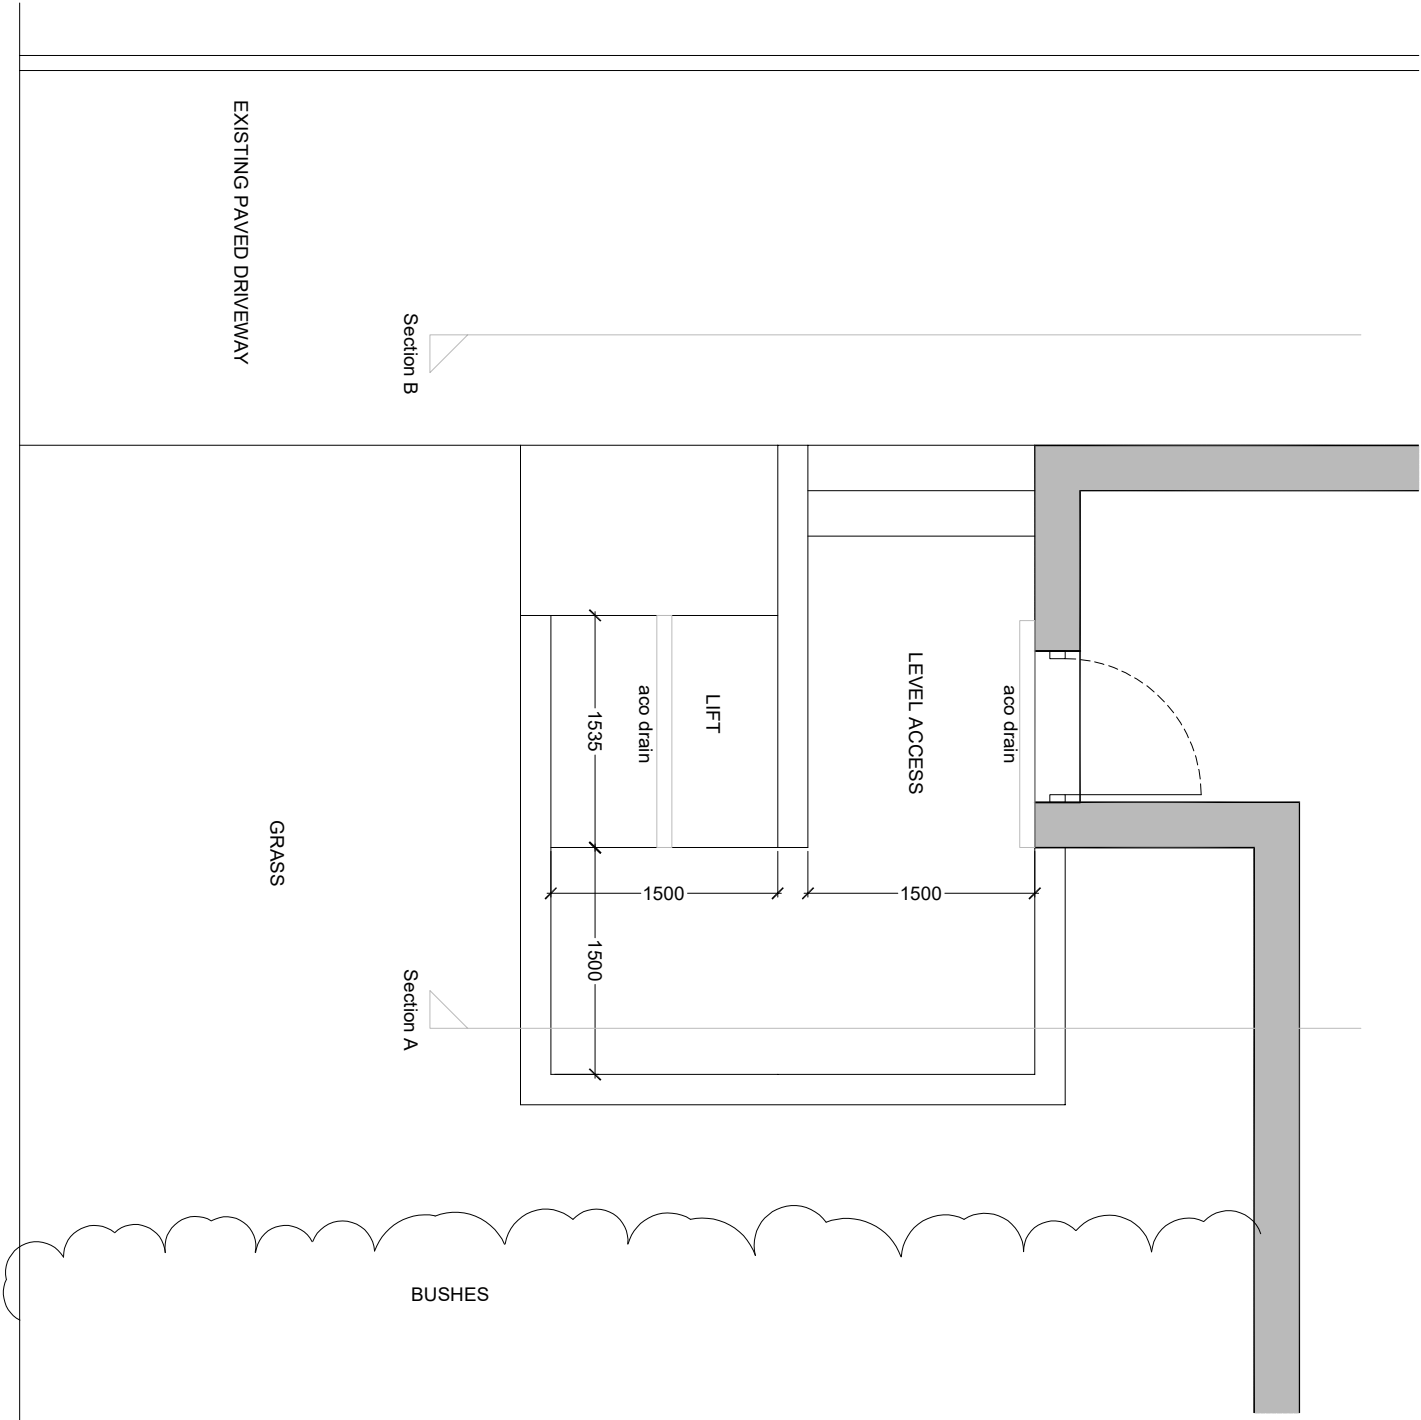

Proposed Plan

Owner: Mrs Jenny C Abraham			
Address: 81 Larch Grove Malpas Newport South Wales NP20 6JB			
Drawing Title: Proposed Access			
Grant Ref: 25/201/DIS	Drawing no. 02		
Scale 1:50 @ A2	Date Dec 2025	Drawn CB	
Notes: Revision A - Updated as per planning request			