





NO.	NOTES
1	All dimensions in millimetres unless otherwise stated.
2	Do not scale off drawing. All dimensions to be checked on site by contractor.
3	Drawings to be used for purposes of Planning Application only.
4	These are not Construction Drawings.
5	The contractor is to set out, check and co-ordinate all dimensions on site during the course of works.

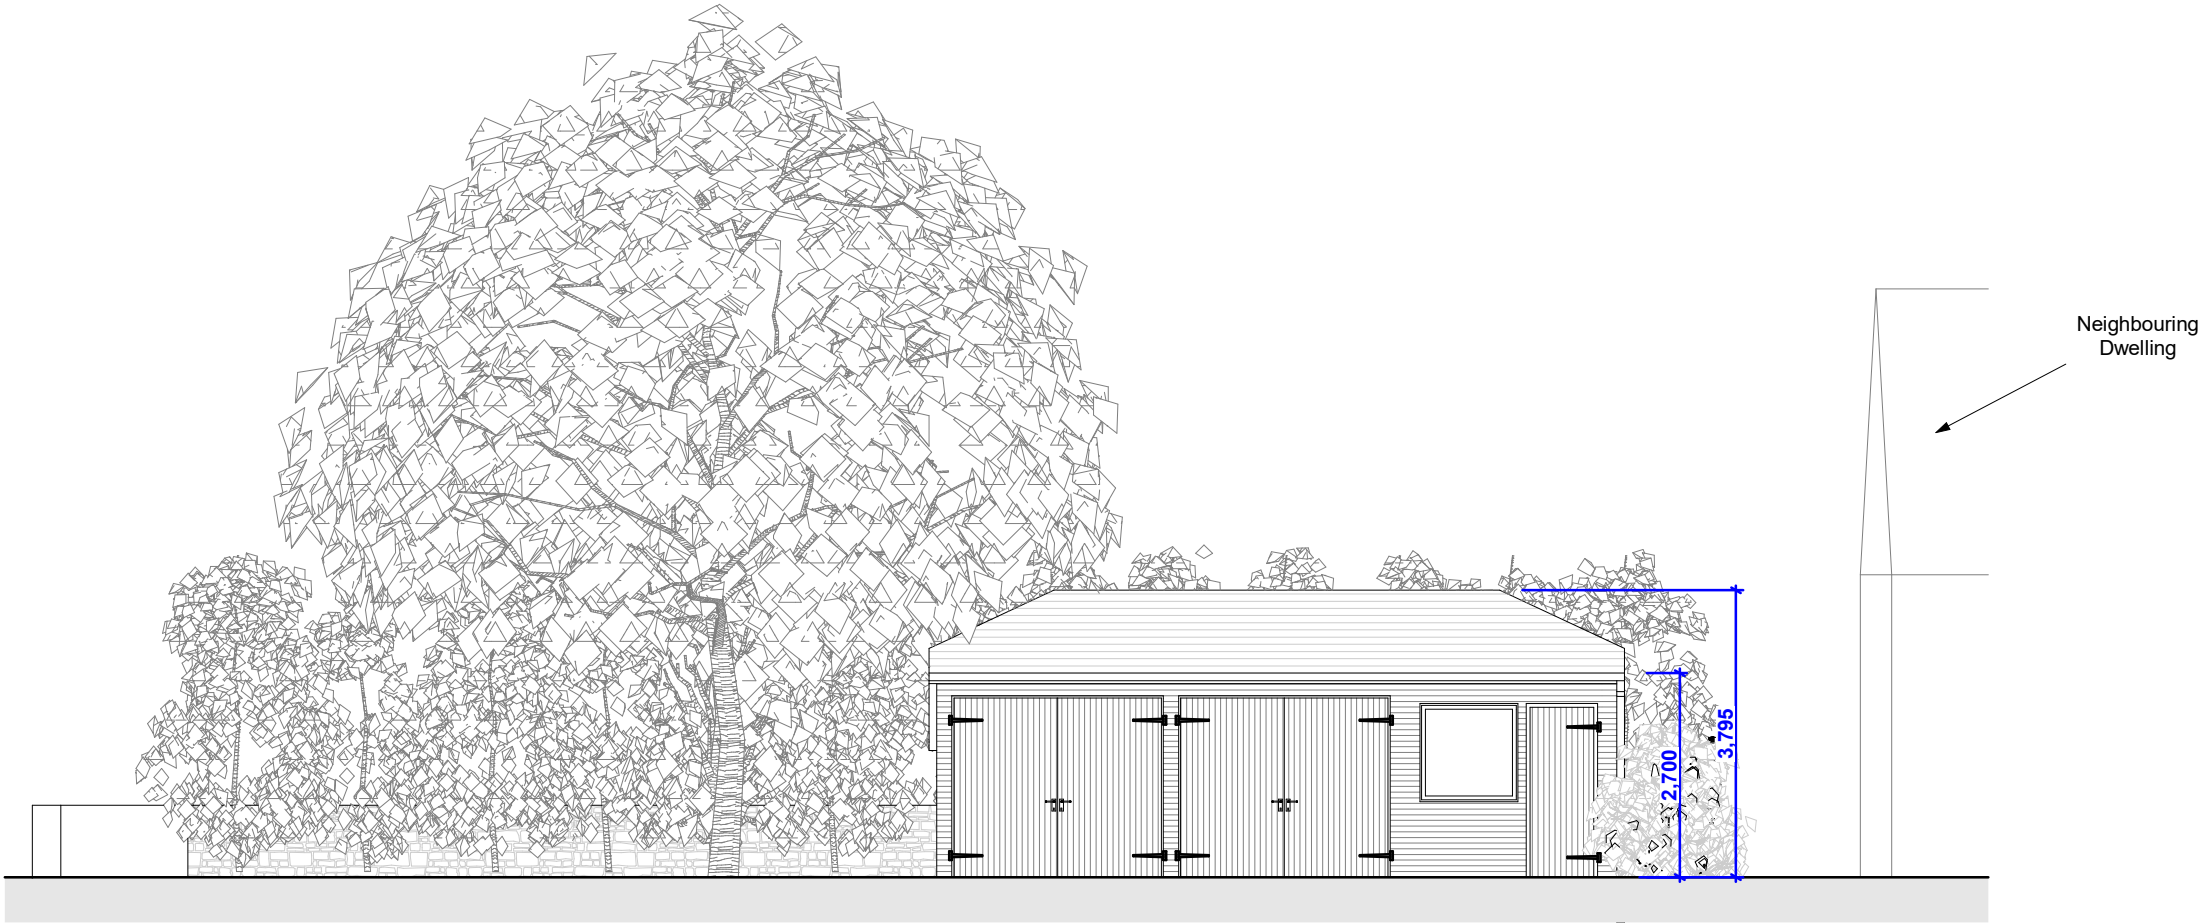

PROPOSED NORTH ELEVATION

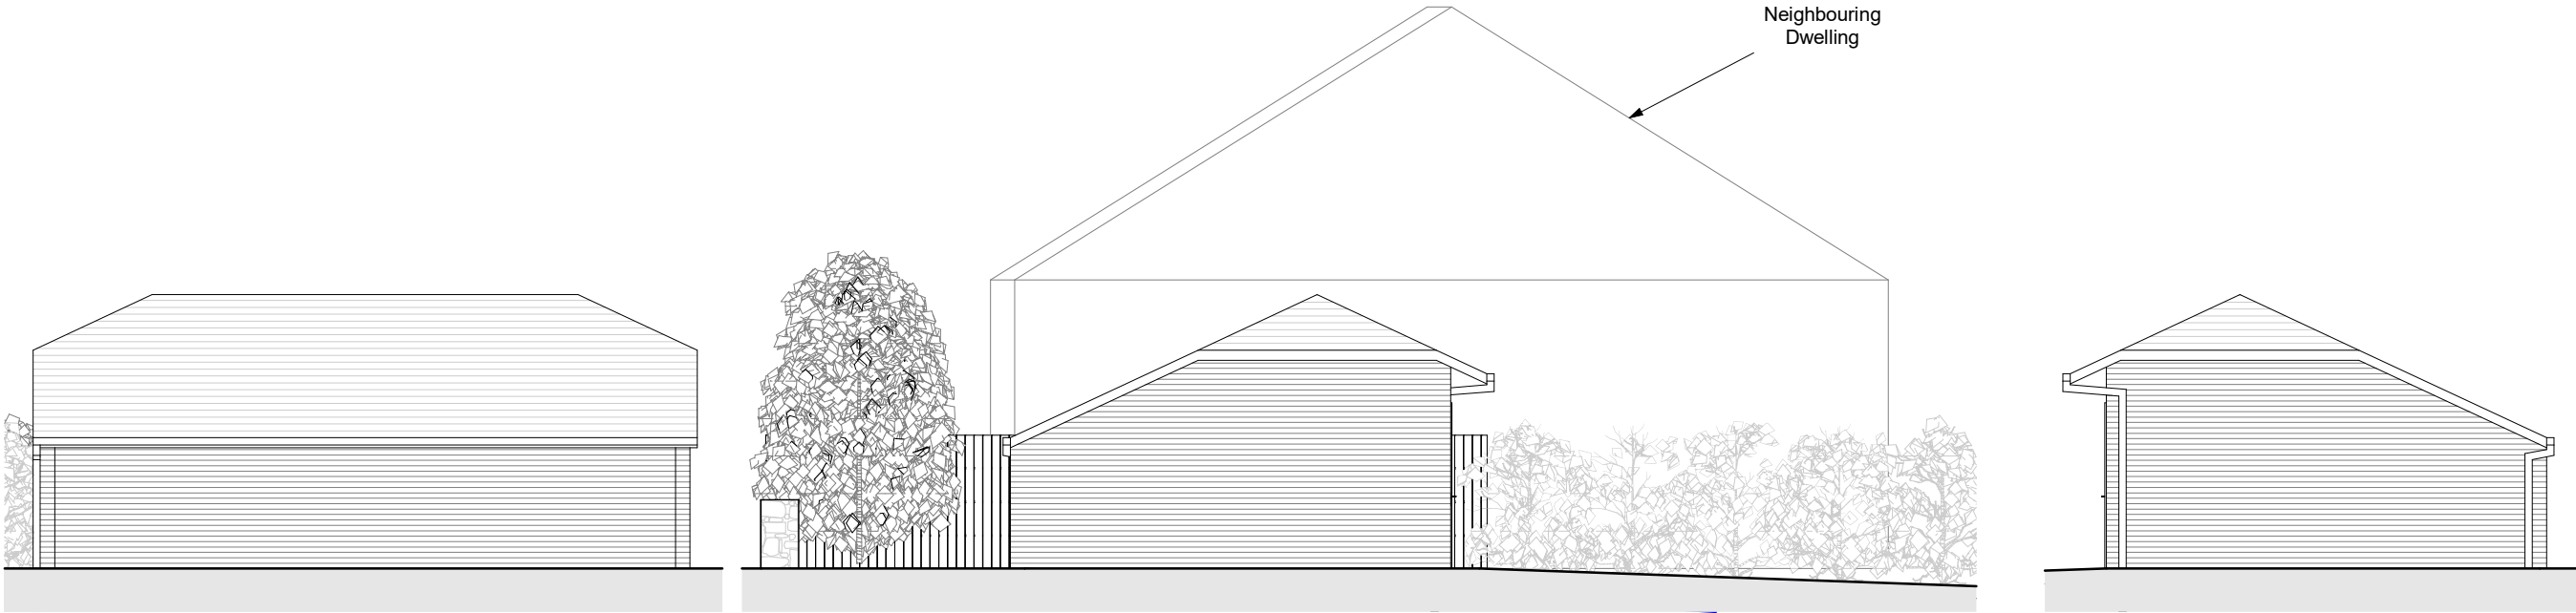

PROPOSED SOUTH ELEVATION

PROPOSED WEST ELEVATION

PROPOSED EAST ELEVATION



SCALE 1:100



REVISIONS:

SHEET TITLE:
Proposed Elevations

PROJECT DESCRIPTION:
PROJECT: Proposed Outbuilding with Carport
SITE: The Barn, Pentrepoeth Road, Bassaleg NP10 8LL
CLIENT: Russel Scaplehorn



DATE:
February 2025

SCALE:
1 :100

SHEET:

A-3