

For planning purposes only. Not to be used for tender or construction.


Refer to description of proposal in application form for materials.




Existing front elevation



Proposed front elevation

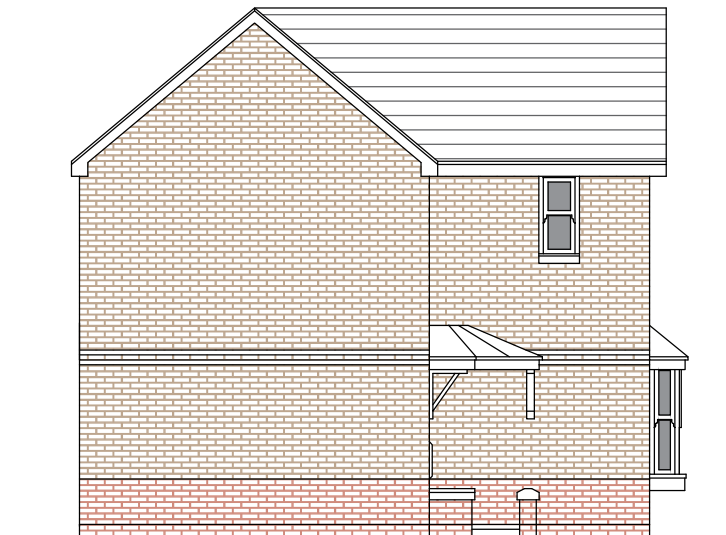


Existing side elevation

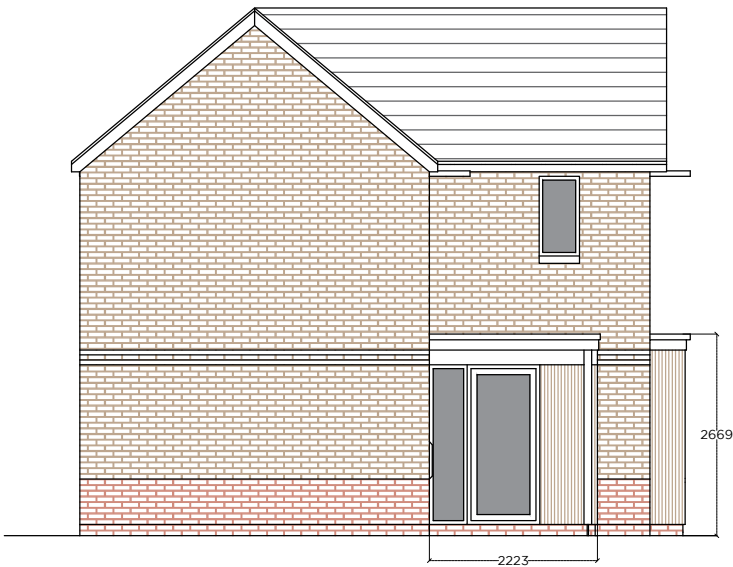

Proposed side elevation



Existing rear elevation

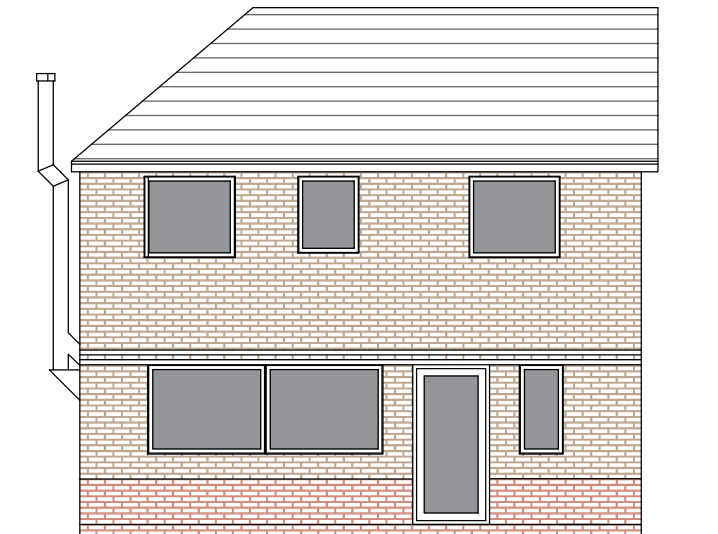

Proposed rear elevation

8

Studio 8 Architecture
Ground Floor, 8 John St,
Penarth CF64 1DN

studio8architecture.co.uk
07892 800241

PROJECT: Proposed Alterations to 62 Cedar Wood Drive Rogerstone Newport NP10 9JR	
FOR: Irina & Huw Nicholas	
DRAWING TITLE: EXISTING & PROPOSED ELEVATIONS	
STATUS: LAWFUL DEV'T CERT	
DRAWN BY: T Wakeman	CHECKED BY: -
SCALE: 1:100 @ A3	DATE: 21/08/26
DWG	006

