

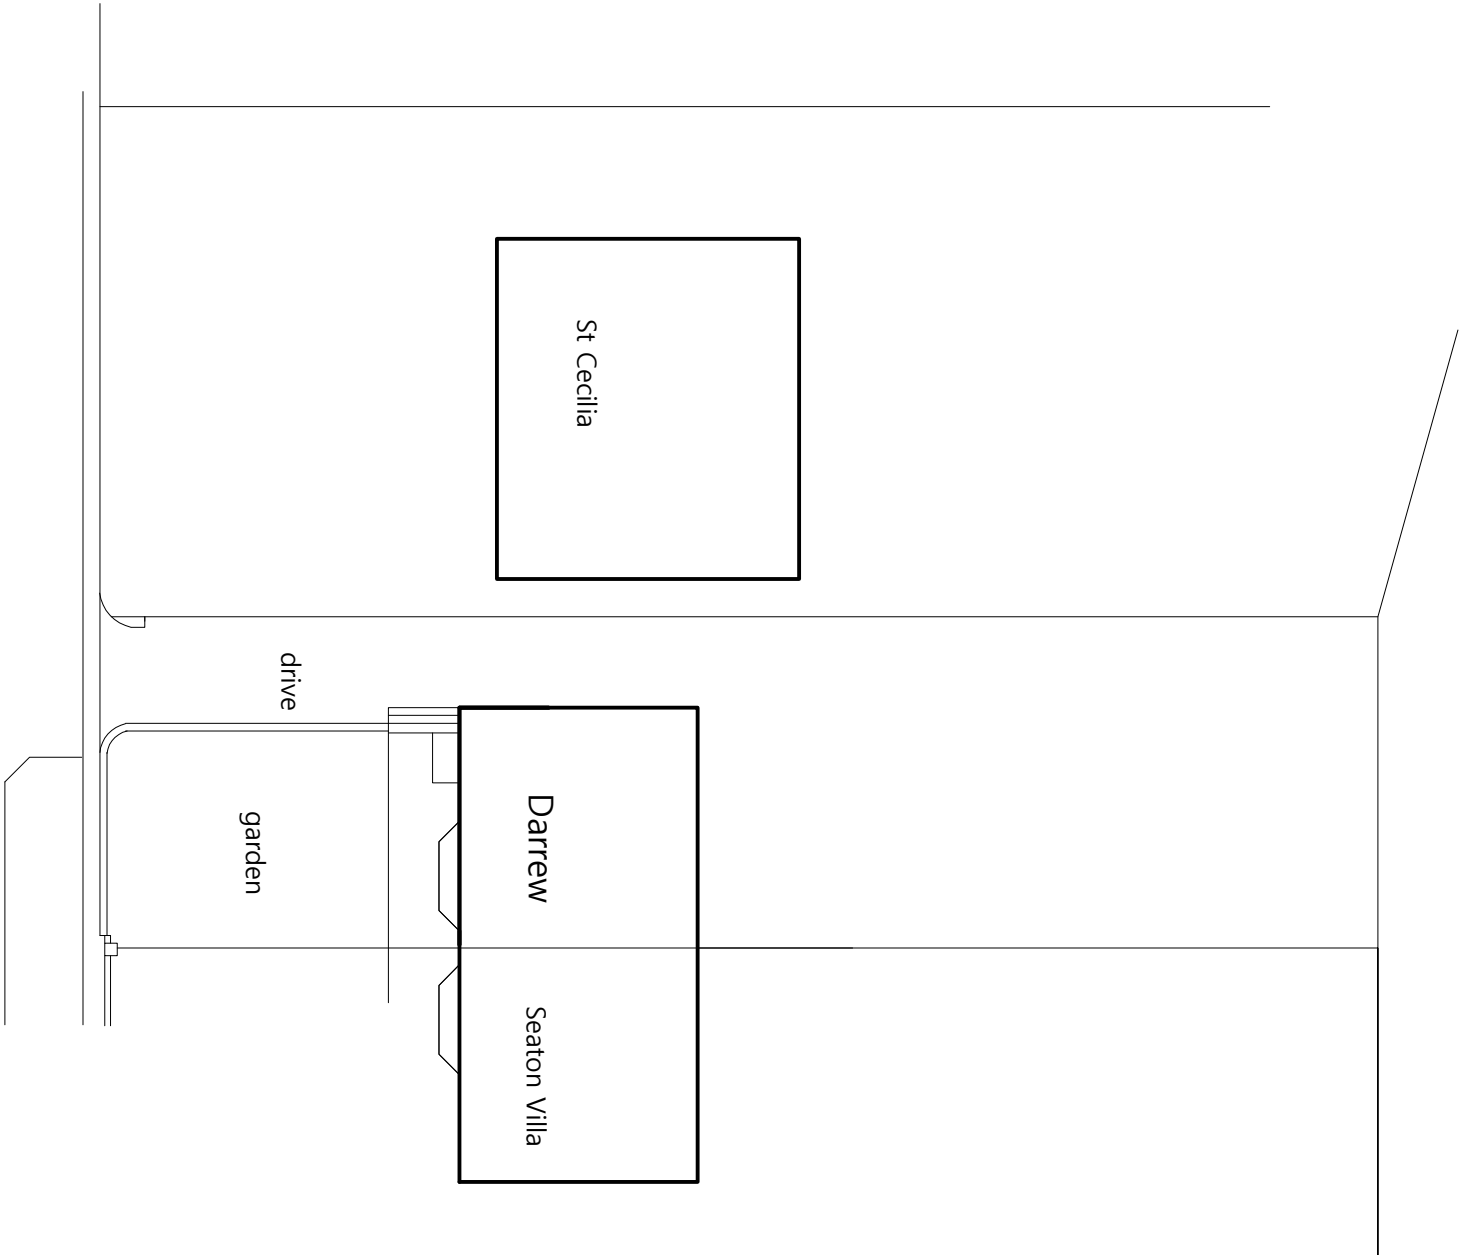


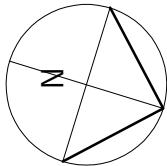

Not printed
at scale
for reference
only
see notes
on drawing
for details
of construction

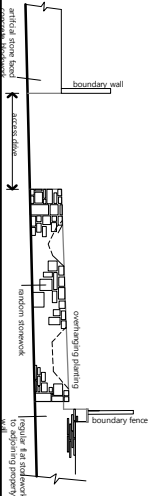

drawing	
Existing Site Plan	
Project	
'Darrew', Lodge Road, Caerleon, Newport NP1B 3QX	
scale	date
1:200@A3	Sept 25
drawn	
cm	
project ref.	
drawing No	rev
SC/E/03	

C. M. Design
Architectural, Building and Planning
Consultants
Stewo, The Park, Pontypool,
Gwent, NP4 8BJ
mob. 07811 324628

revisions