



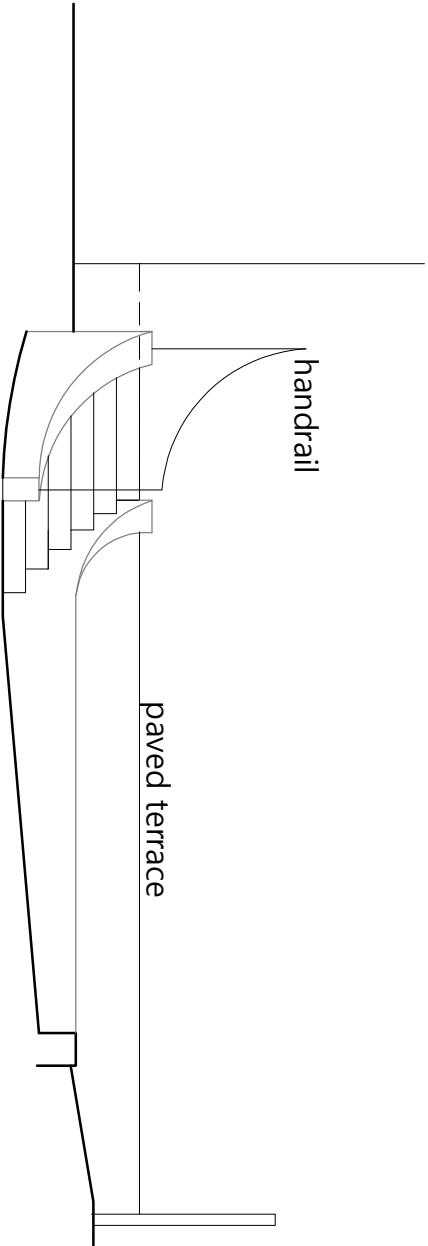

front elevation of steps

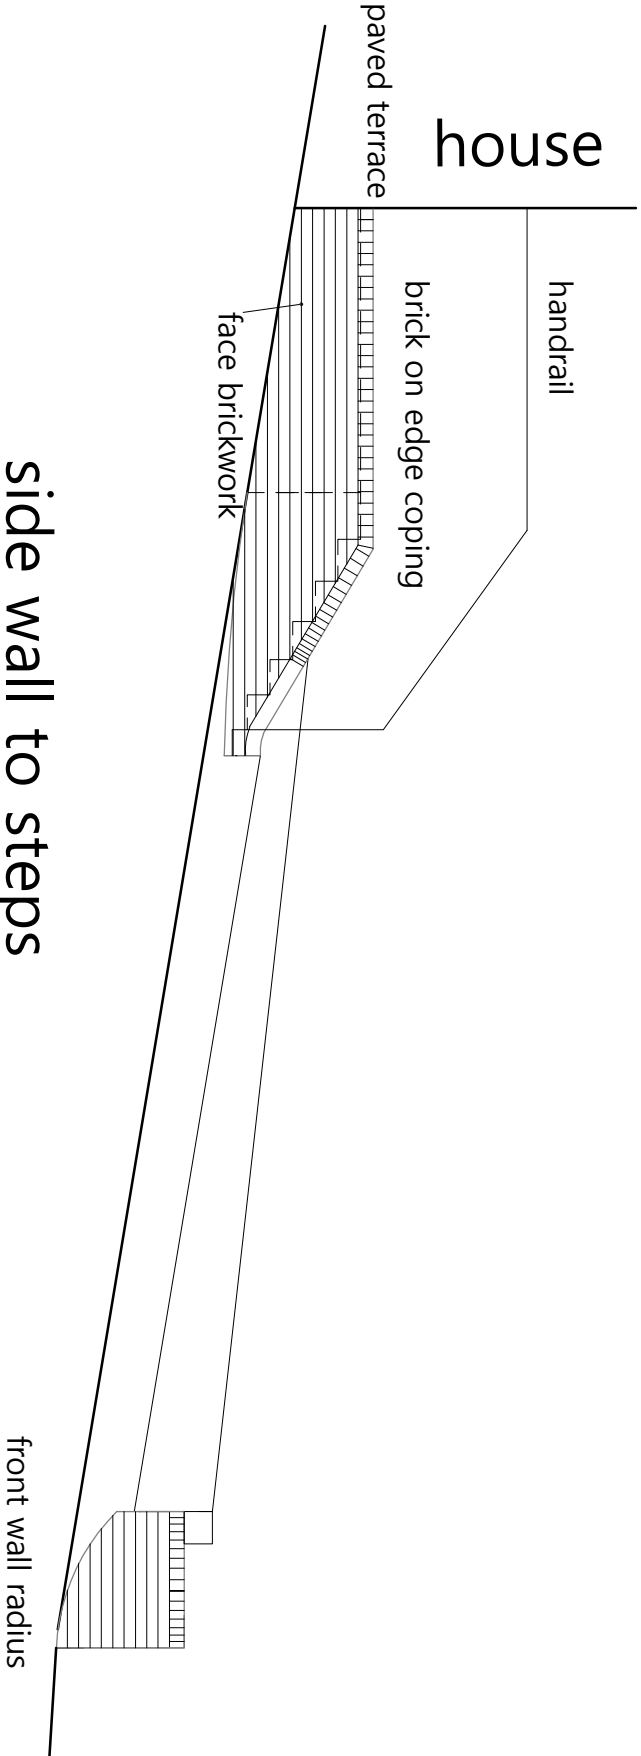

side wall to steps

revisions

C. M. Design
Architectural, Building and Planning
Consultants
Stewo, The Park, Pontypool,
Gwent, NP4 8BJ
mob. 07811 324628

drawing	
Elevations of new garden steps	
Project	'Darew', Lodge Road, Caerleon, Newport NP1B 3QX
scale	date
1:50@A3	Nov 25
drawn	
cm	
project ref.	
drawing No	rev
SC/P/04	