



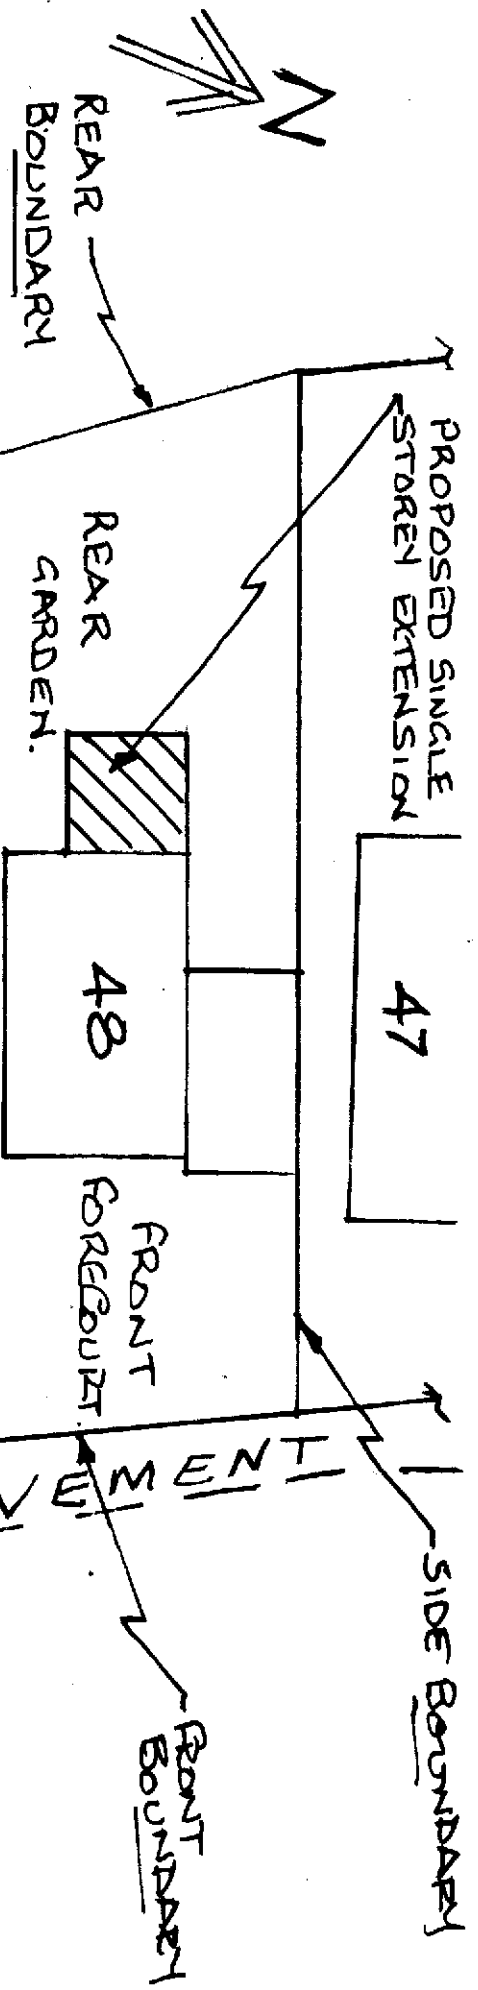

PROPOSED SITE PLAN

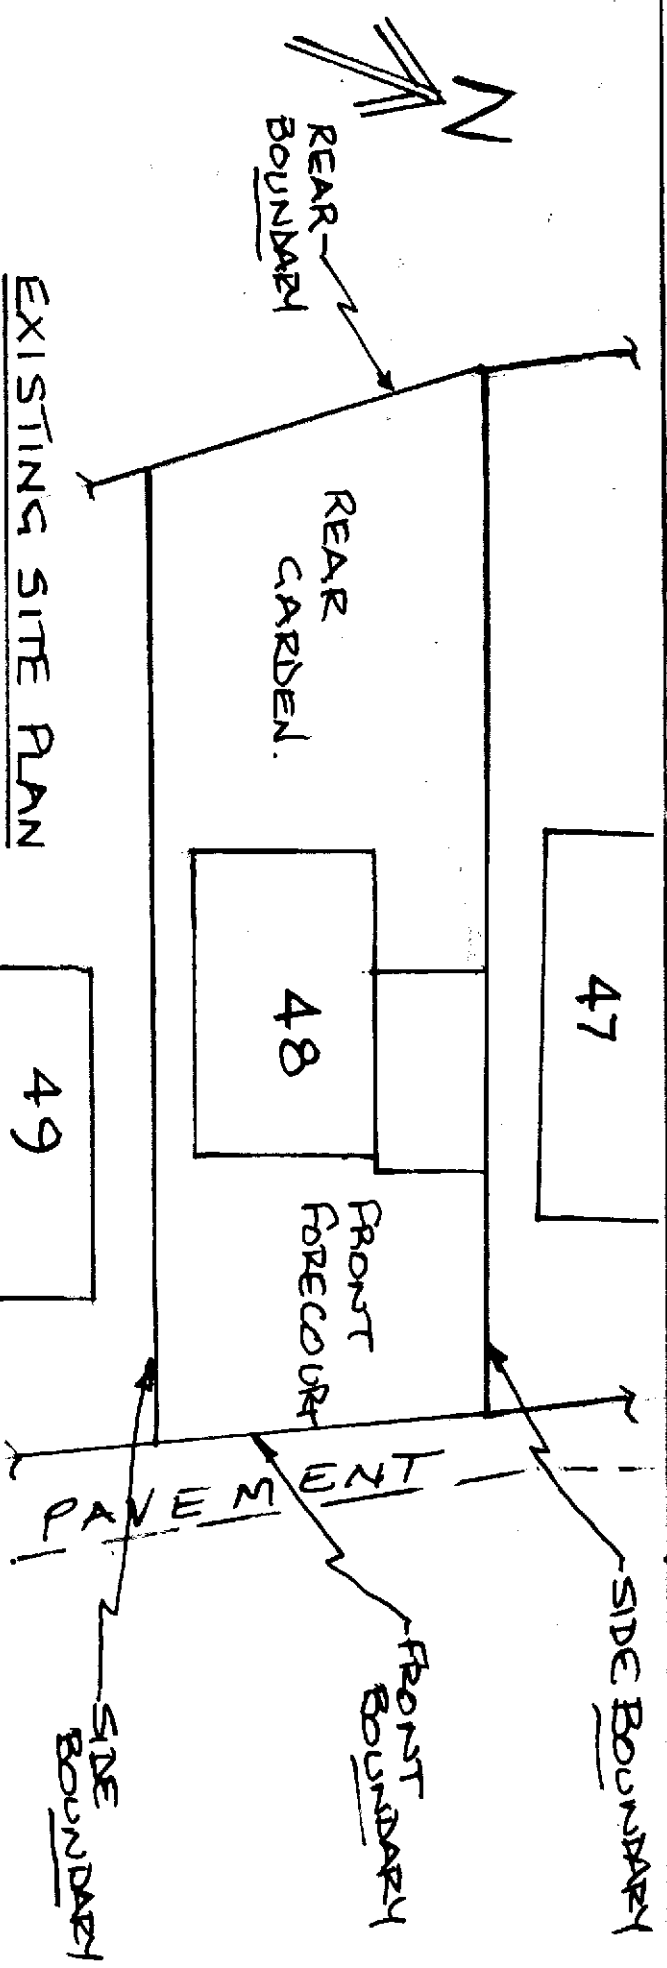

EXISTING SITE PLAN

SITE PLANS OF 48, FORCE CLOSE, CAERLEON, NEWPORT, NP18 3PN.

SCALE 1:200

DRG. REF. 3