



AS EXISTING




FRONT ELEVATION

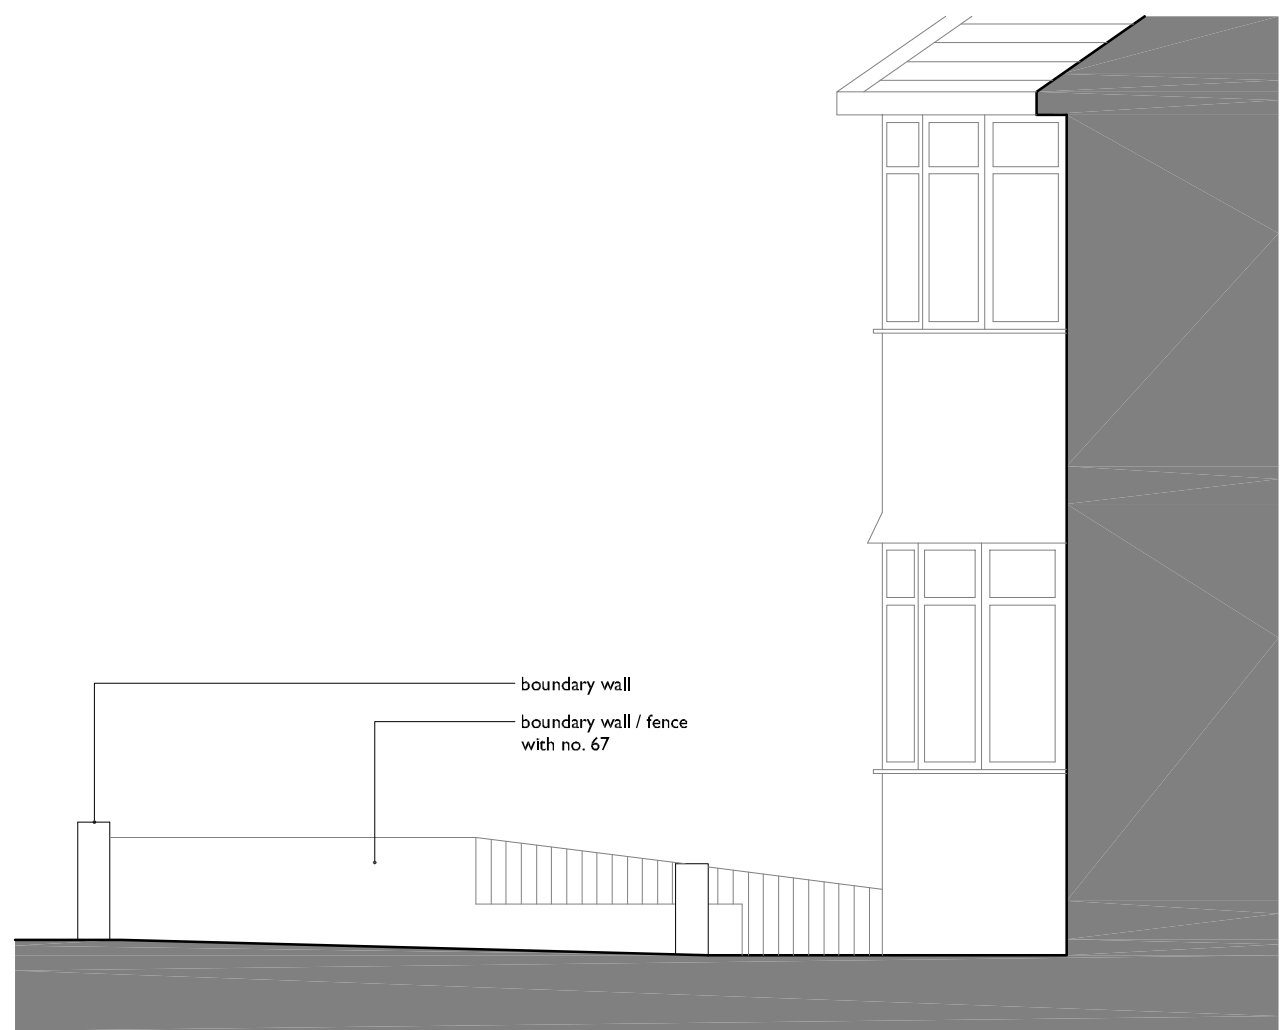

ELEVATION OF BOUNDARY
WITH No. 67

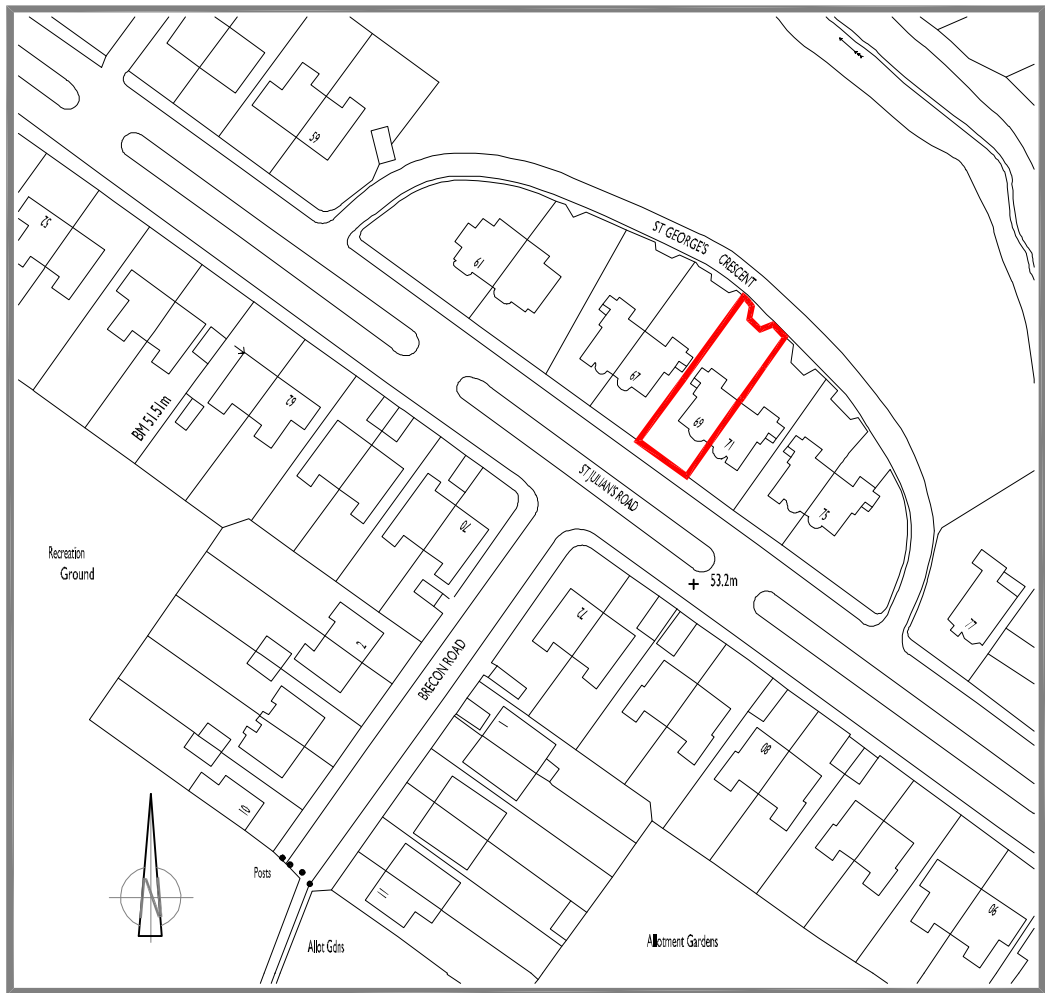

SITE LOCATION PLAN
SCALE 1:1250

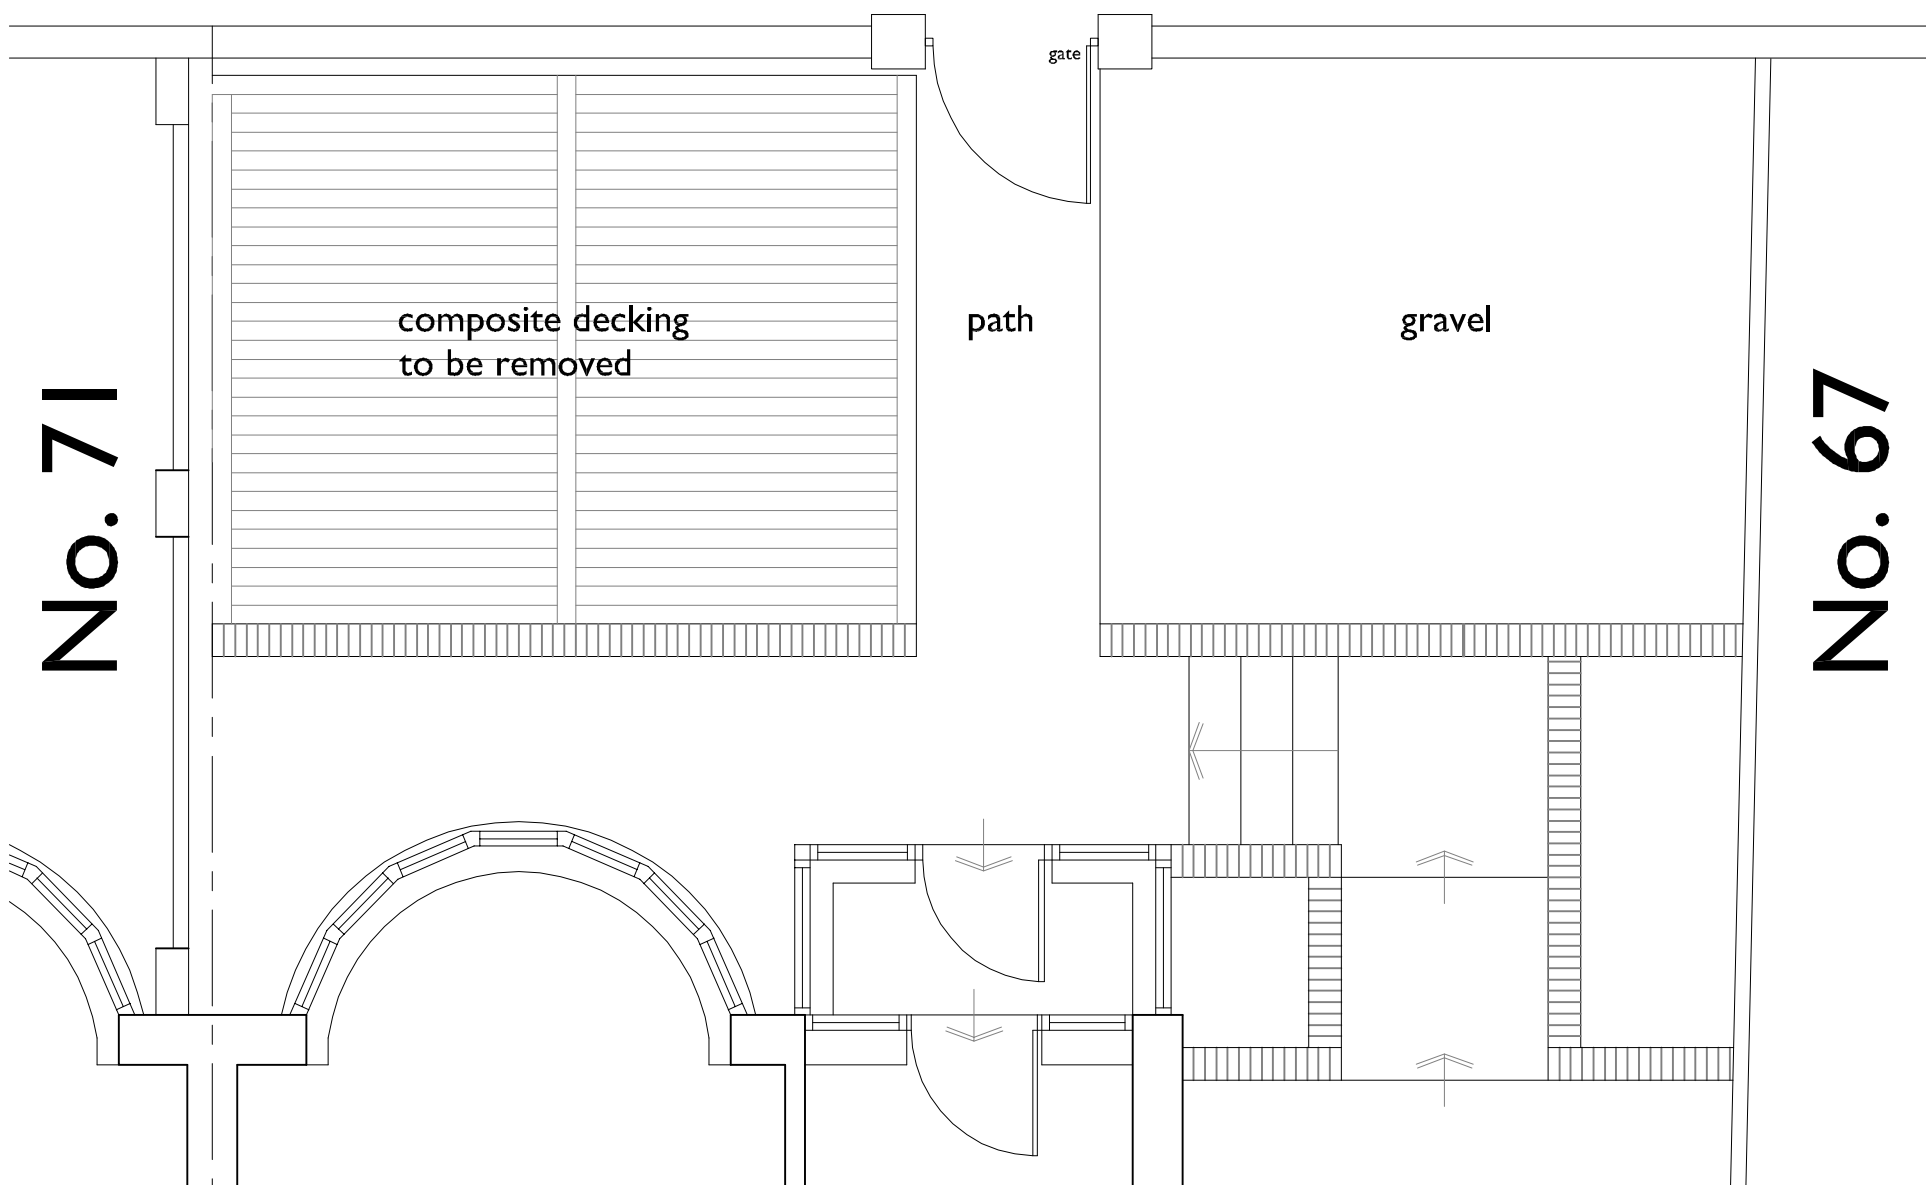

PLAN SHOWING FRONT GARDEN


AS PROPOSED



FRONT ELEVATION



ELEVATION OF BOUNDARY
WITH No. 67

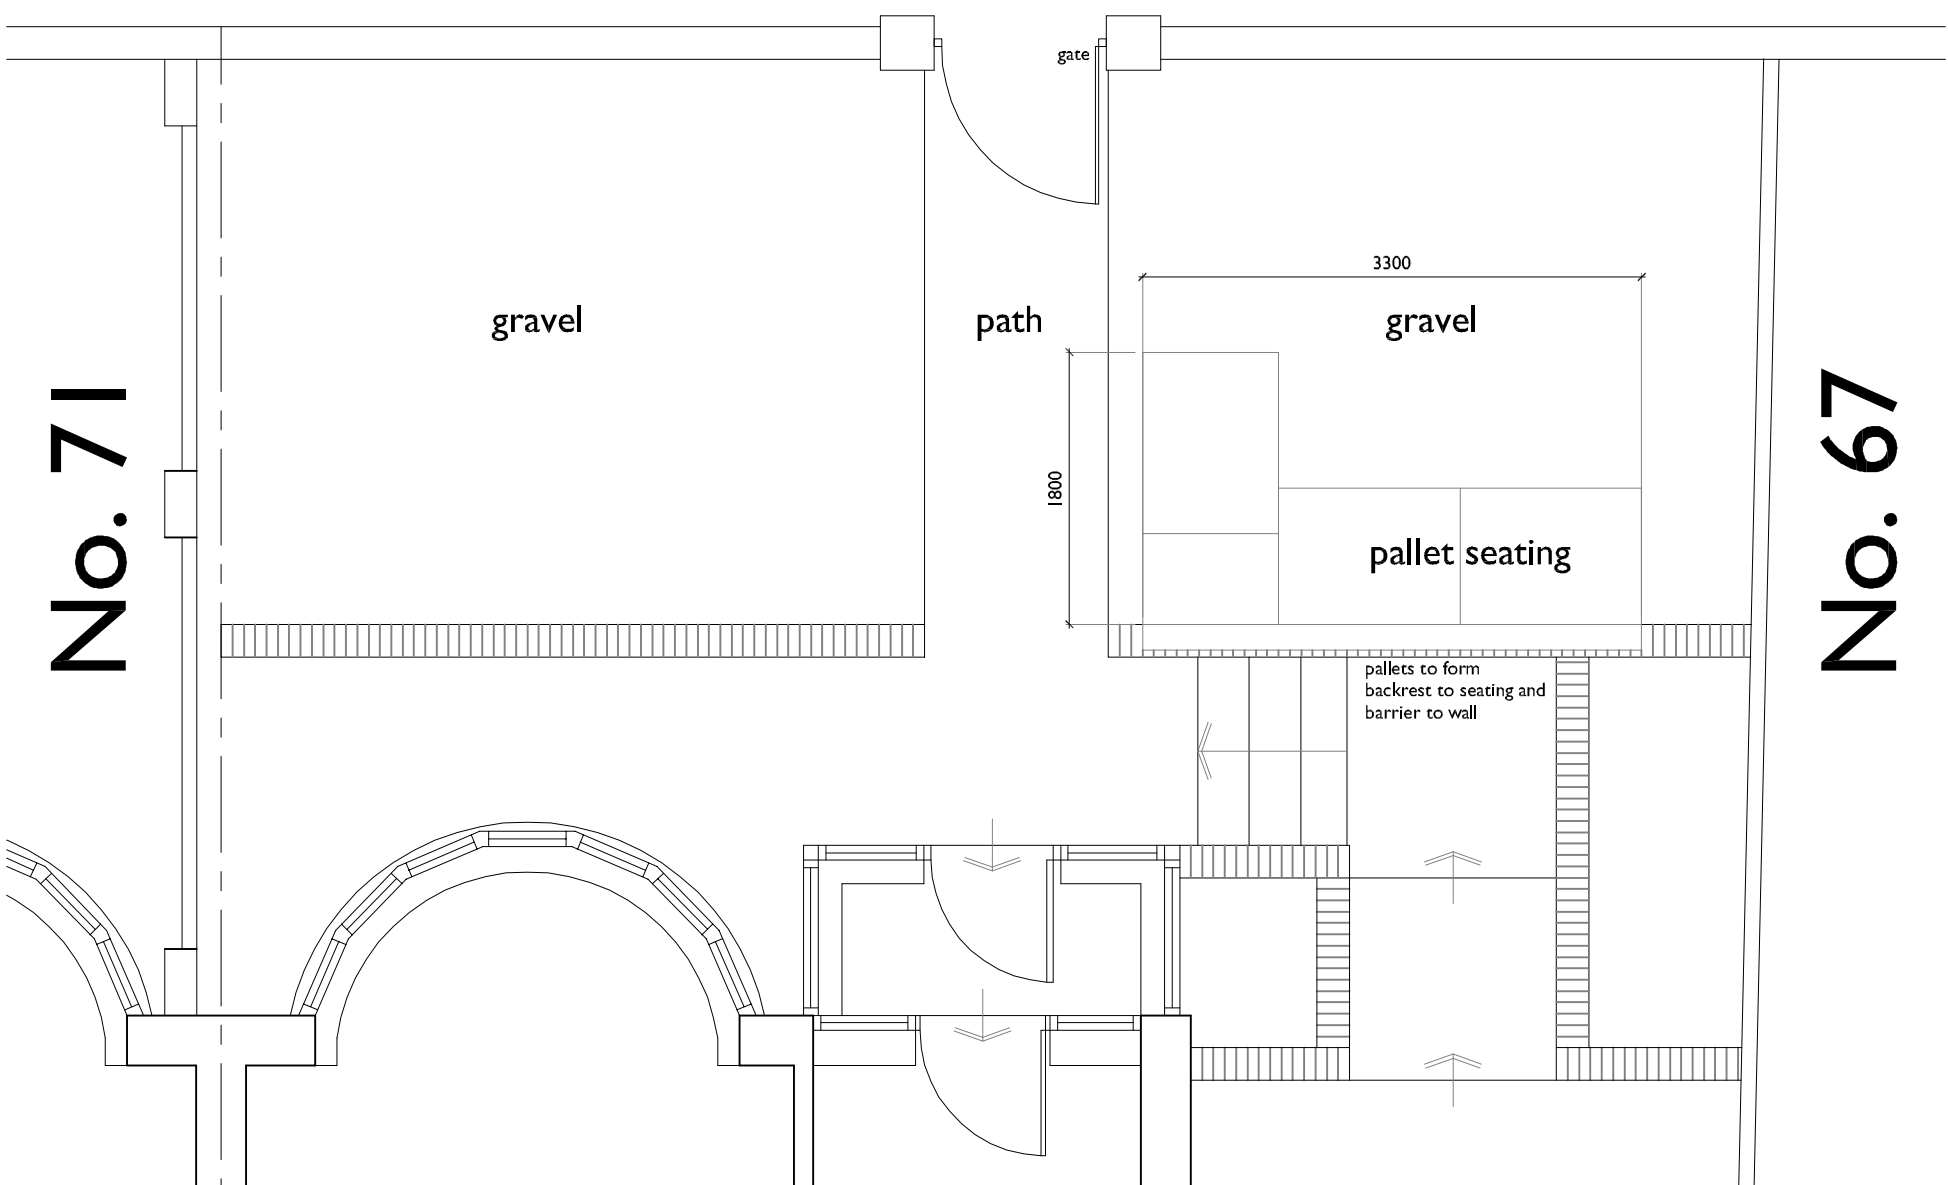



PLAN SHOWING FRONT GARDEN

SCALE THIS DRAWING ONLY FOR
PLANNING PURPOSES CHECK ALL
DIMENSIONS ON SITE

"This drawing is to establish design intent. The contractor is responsible for
quantities, dimensions, verification of site conditions, compliance with correct
documents for information that pertains to the fabrication processes or techniques
of construction and for the coordination of work with all trades. All errors or
omissions are to be reported to the designers."

Original drawing size A1

File: 69stjulians_01.dwg

  

Rev	Date	Description	By	Checked
B	25/02/20	Application revised after planning permission refused for decking.	jmt	-
A	24/01/01	Decking removed from existing plan and elevations.	jmt	-

Client	MR & MRS J. TADMAN			
Project	RETENTION OF PALLET SEATING AT 69 ST JULIANS ROAD, NEWPORT, NP19 7RU.			
Title	PLANS AND ELEVATIONS AS EXISTING AND PROPOSED	Scale	1:50, 1:1250 @ A1 1:100, 1:250 @ A3	
Status	PLANNING	Drawn	jmt	Nov 2023
Job No	2023.396	Dwg No	PL01	Rev B