


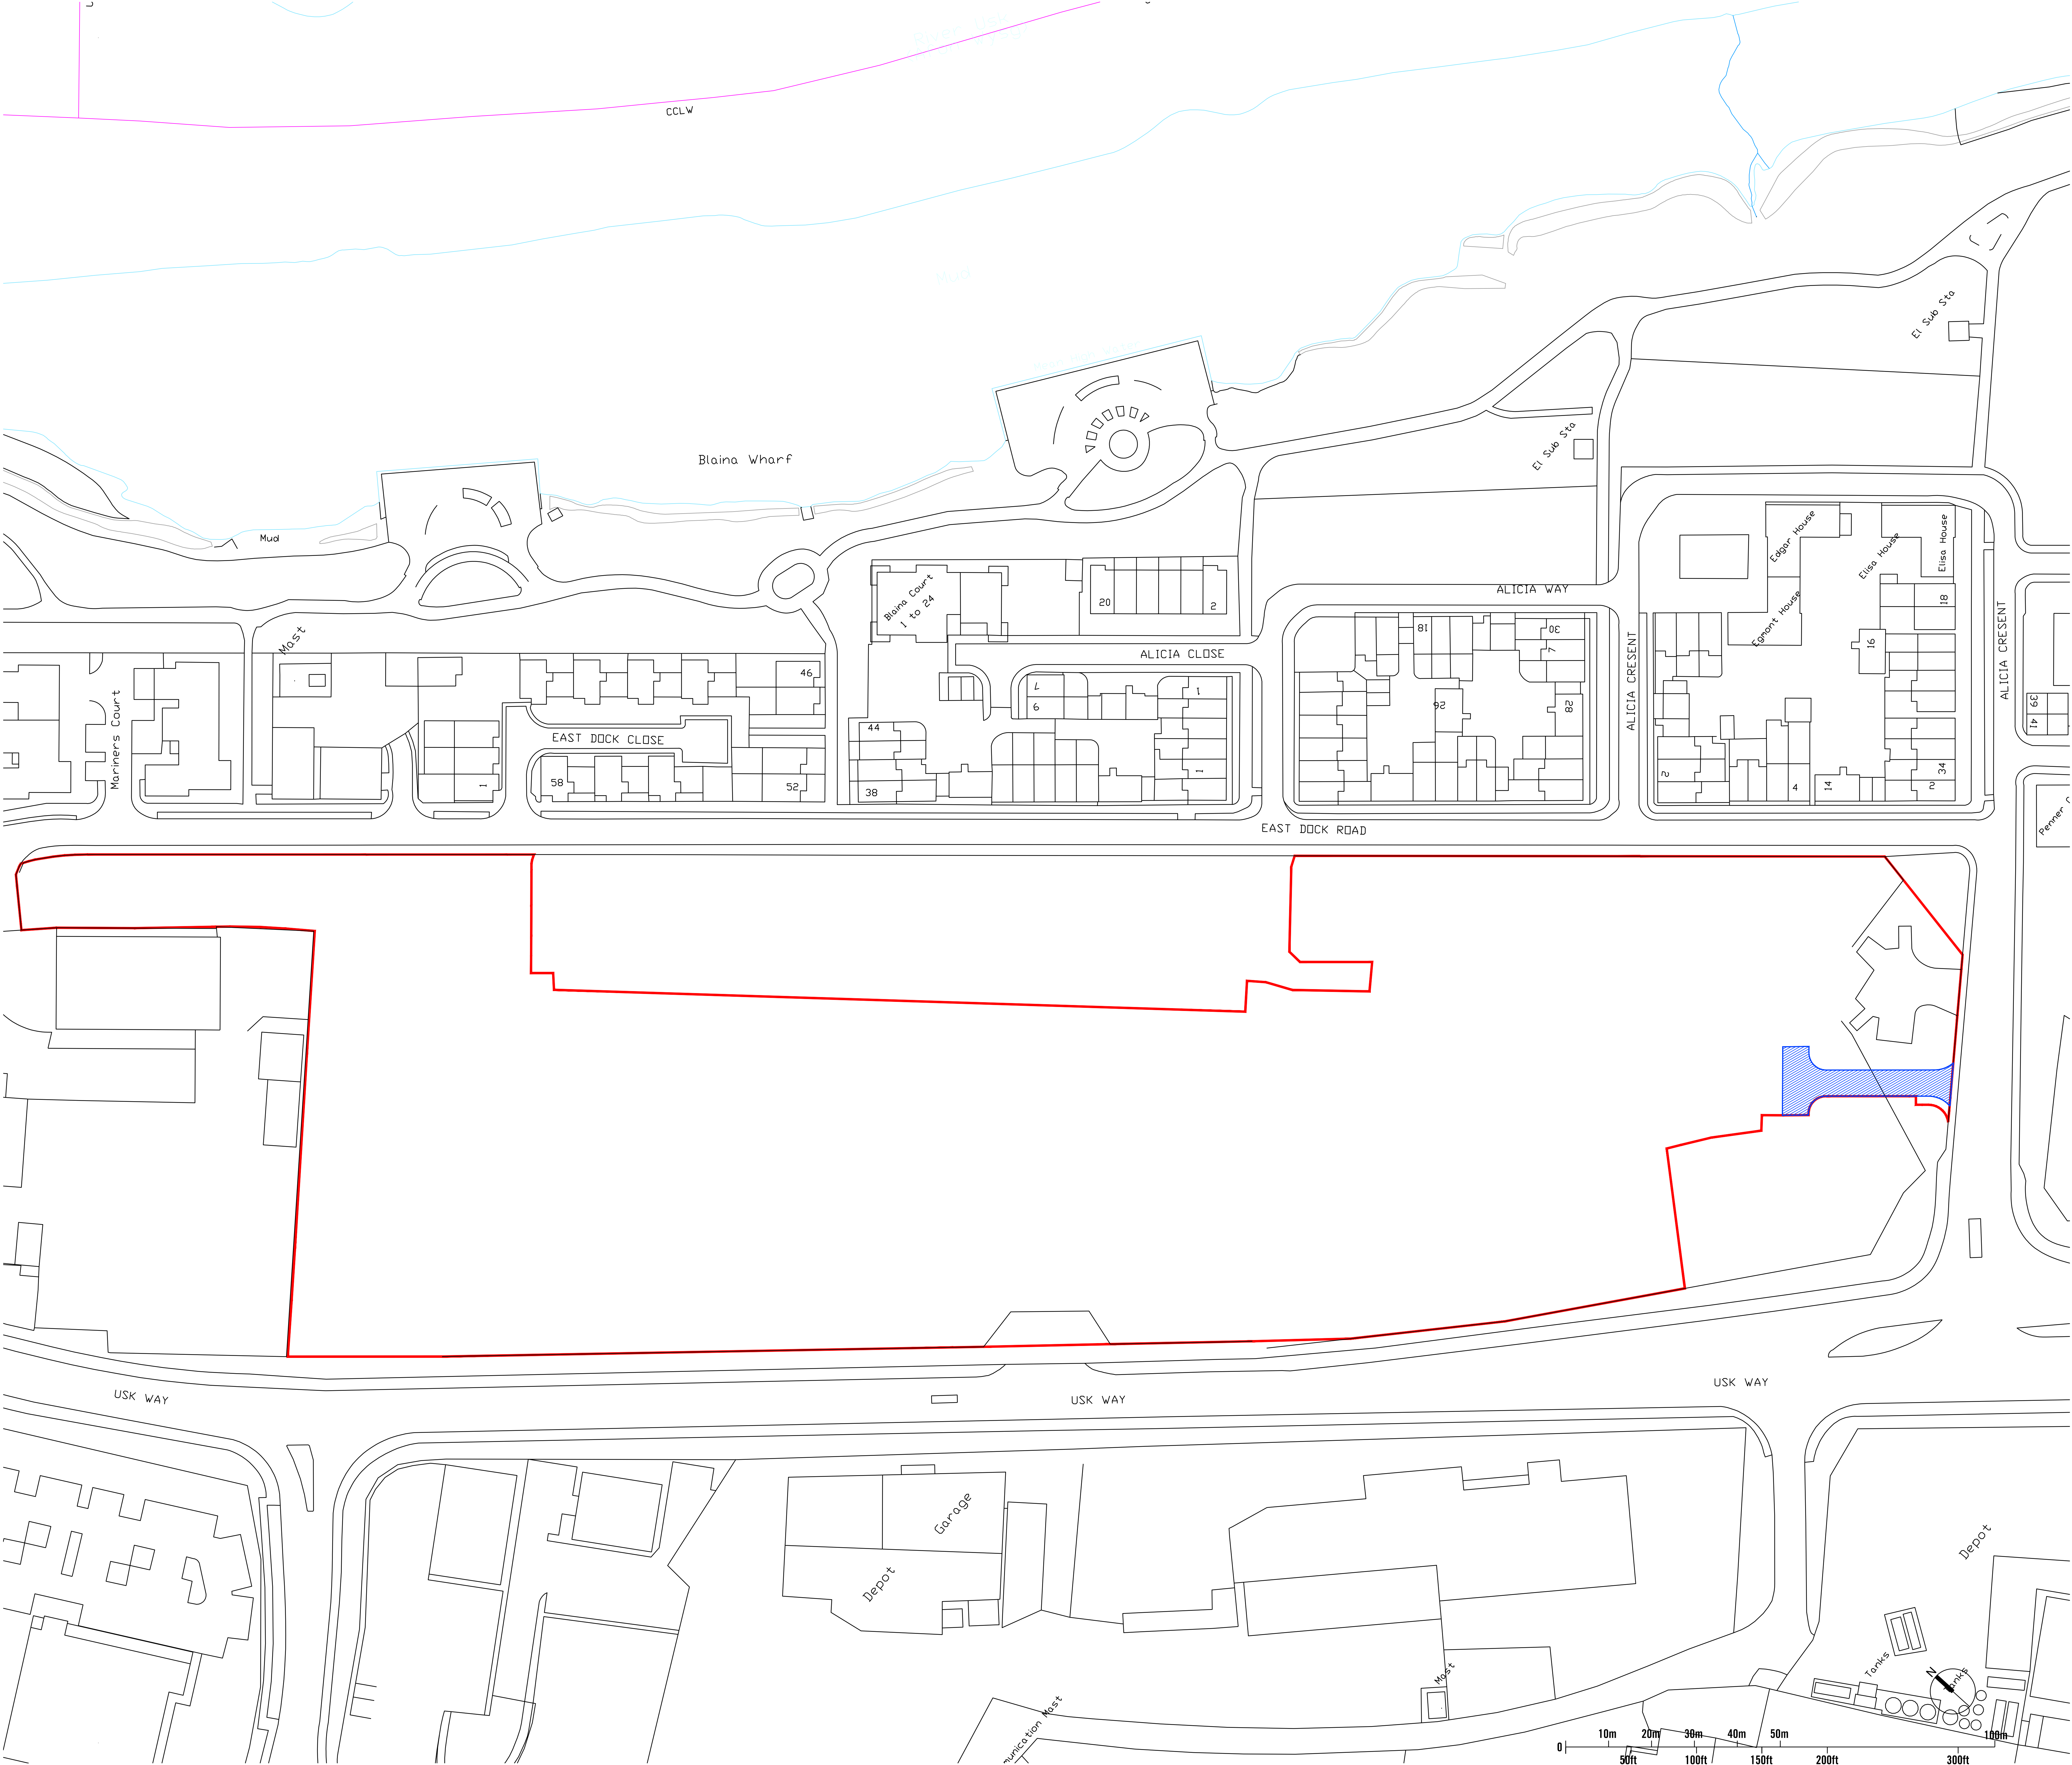

KEY		
	INDICATIVE RED LINE BASED ON TITLE PLAN TDC	
	LEASE ACCESS RIGHTS SHOWN ON THE PLAN "1029-03-D Proposed Site Plan"	

This drawing is the copyright of Roberts Limbrick Ltd and should not be reproduced in whole or in part or used in any manner whatsoever without their written permission.

Do Not scale off this drawing. Use only figured dimensions and report any discrepancies or omissions to the Architect immediately.

rev.	date	description

project
RESIDENTIAL DEVELOPMENT
OLD TOWN DOCK
-

client
-

drawing
Proposed Location Plan
-
-

status
PLANNING

ROBERTS LIMBRICK LTD
The Carriage Building, Bruton Way,
Gloucester, GL1 1DG
The Estates Office, 25 - 26 Gold Tops,
Newport, NP20 4PG
T. 03333 405 500
mail@robertslimbrick.com
www.robertslimbrick.com
Registered Office : England No. 06658029

scale 1/500 @ A0 9688
date 05/02/19 author -

project drg no. rev.
9688 PL01