




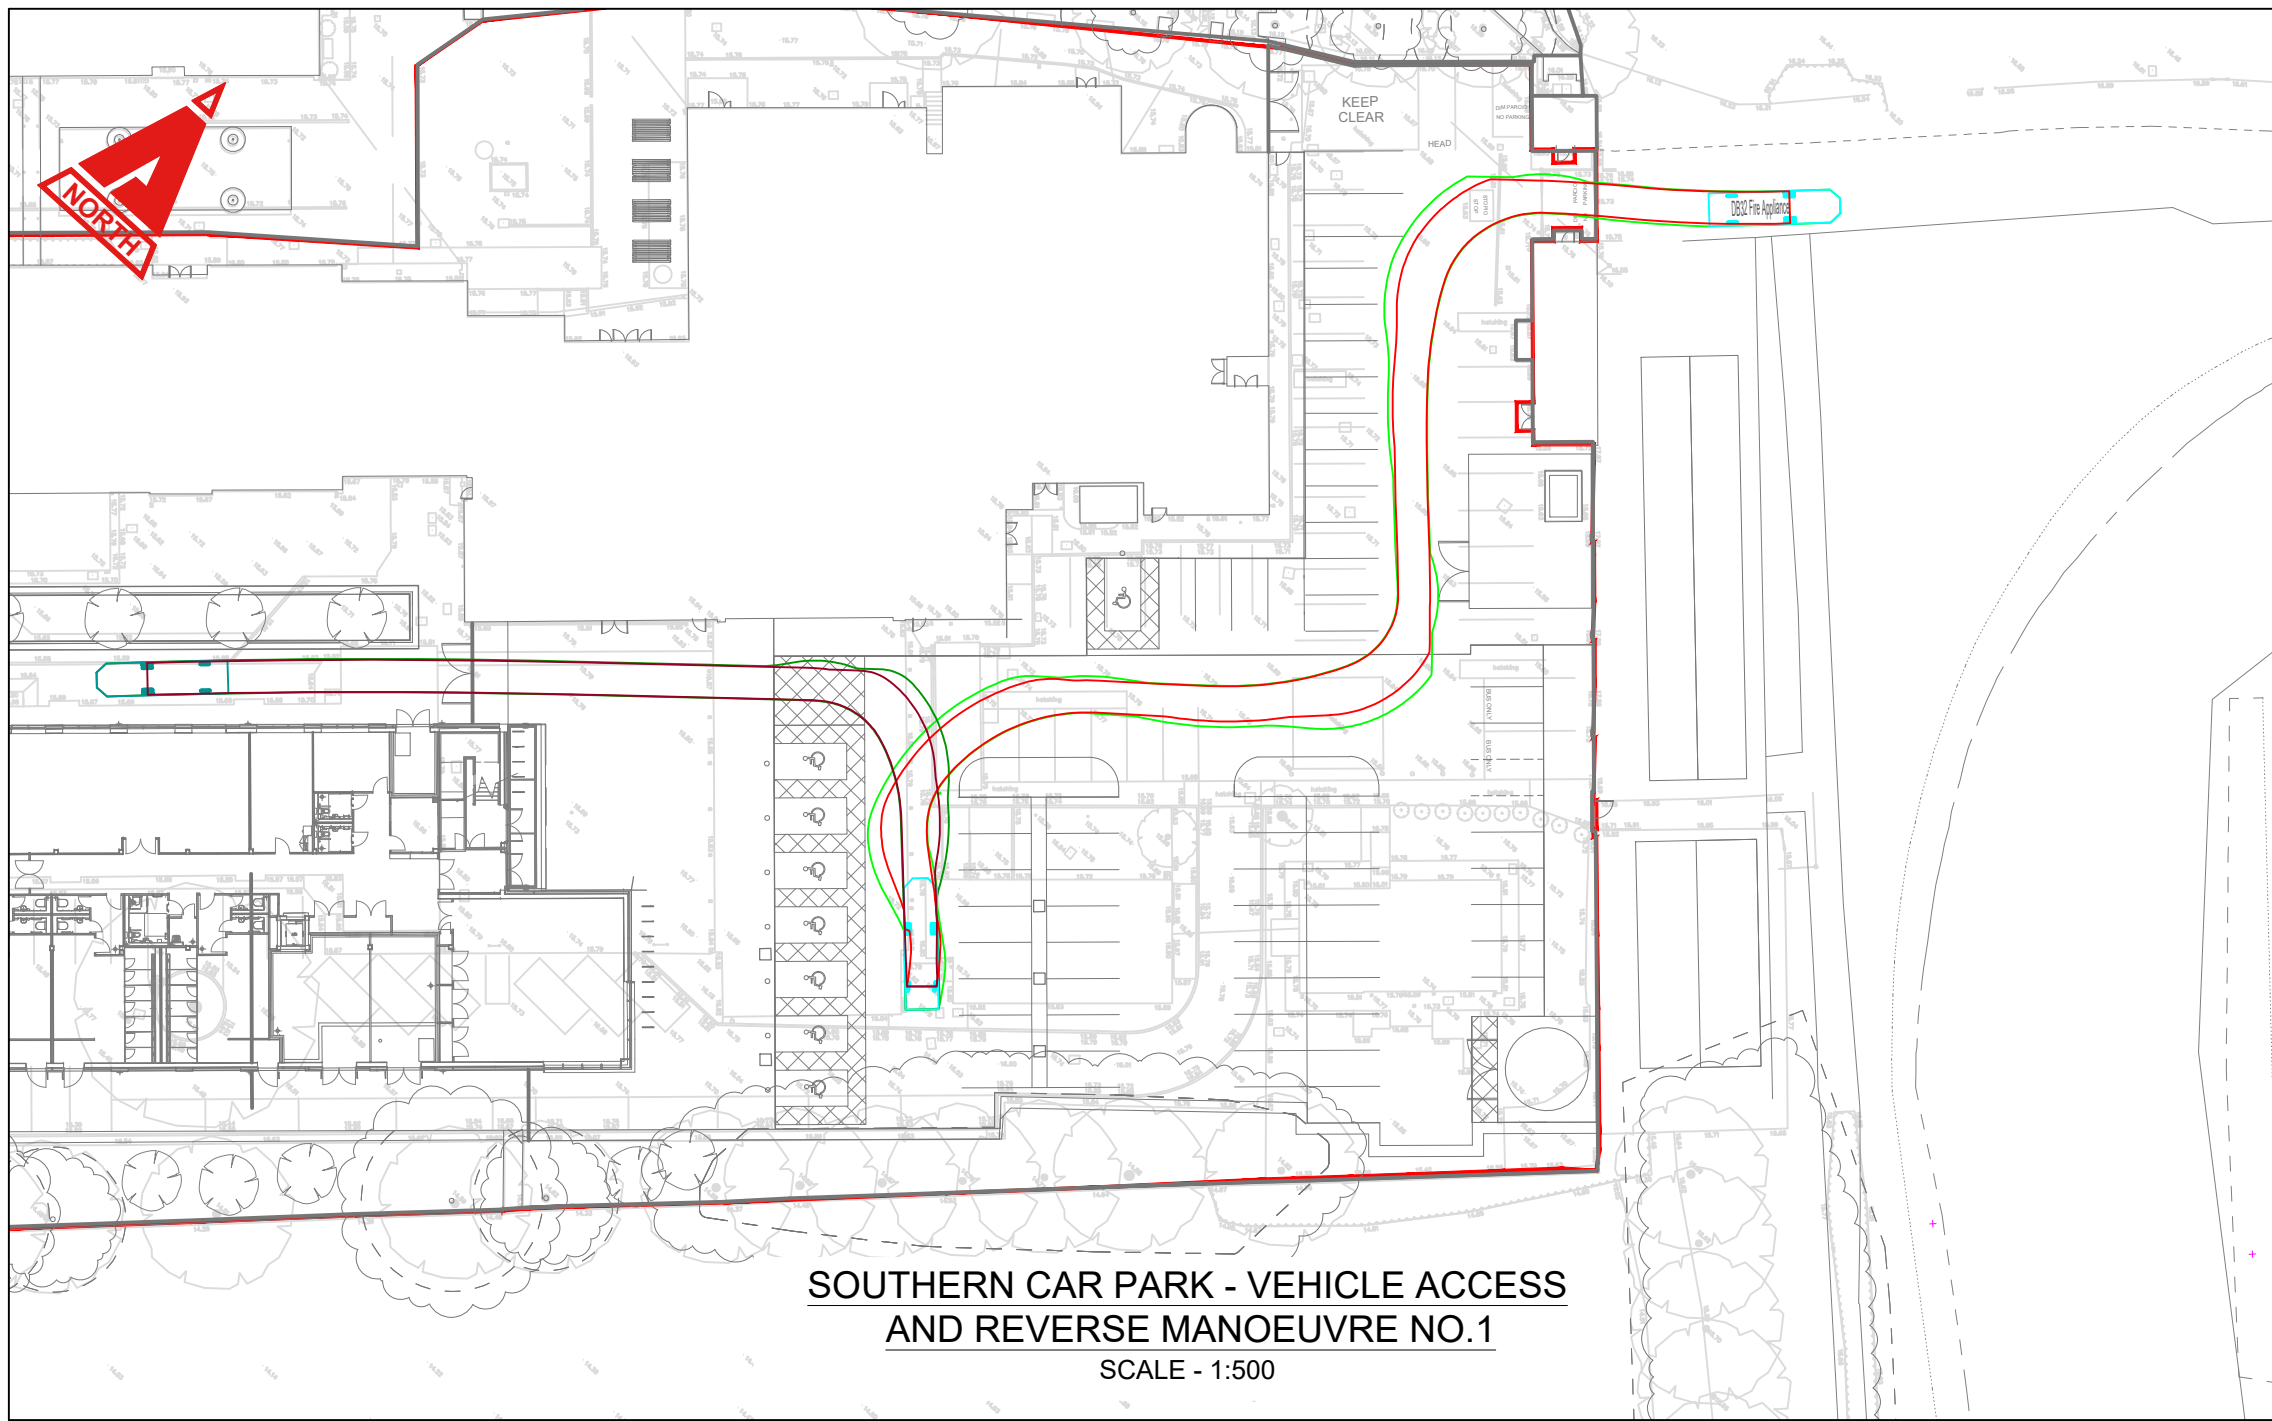


SOUTHERN CAR PARK - VEHICLE ACCESS
AND REVERSE MANOEUVRE NO.1
SCALE - 1:500

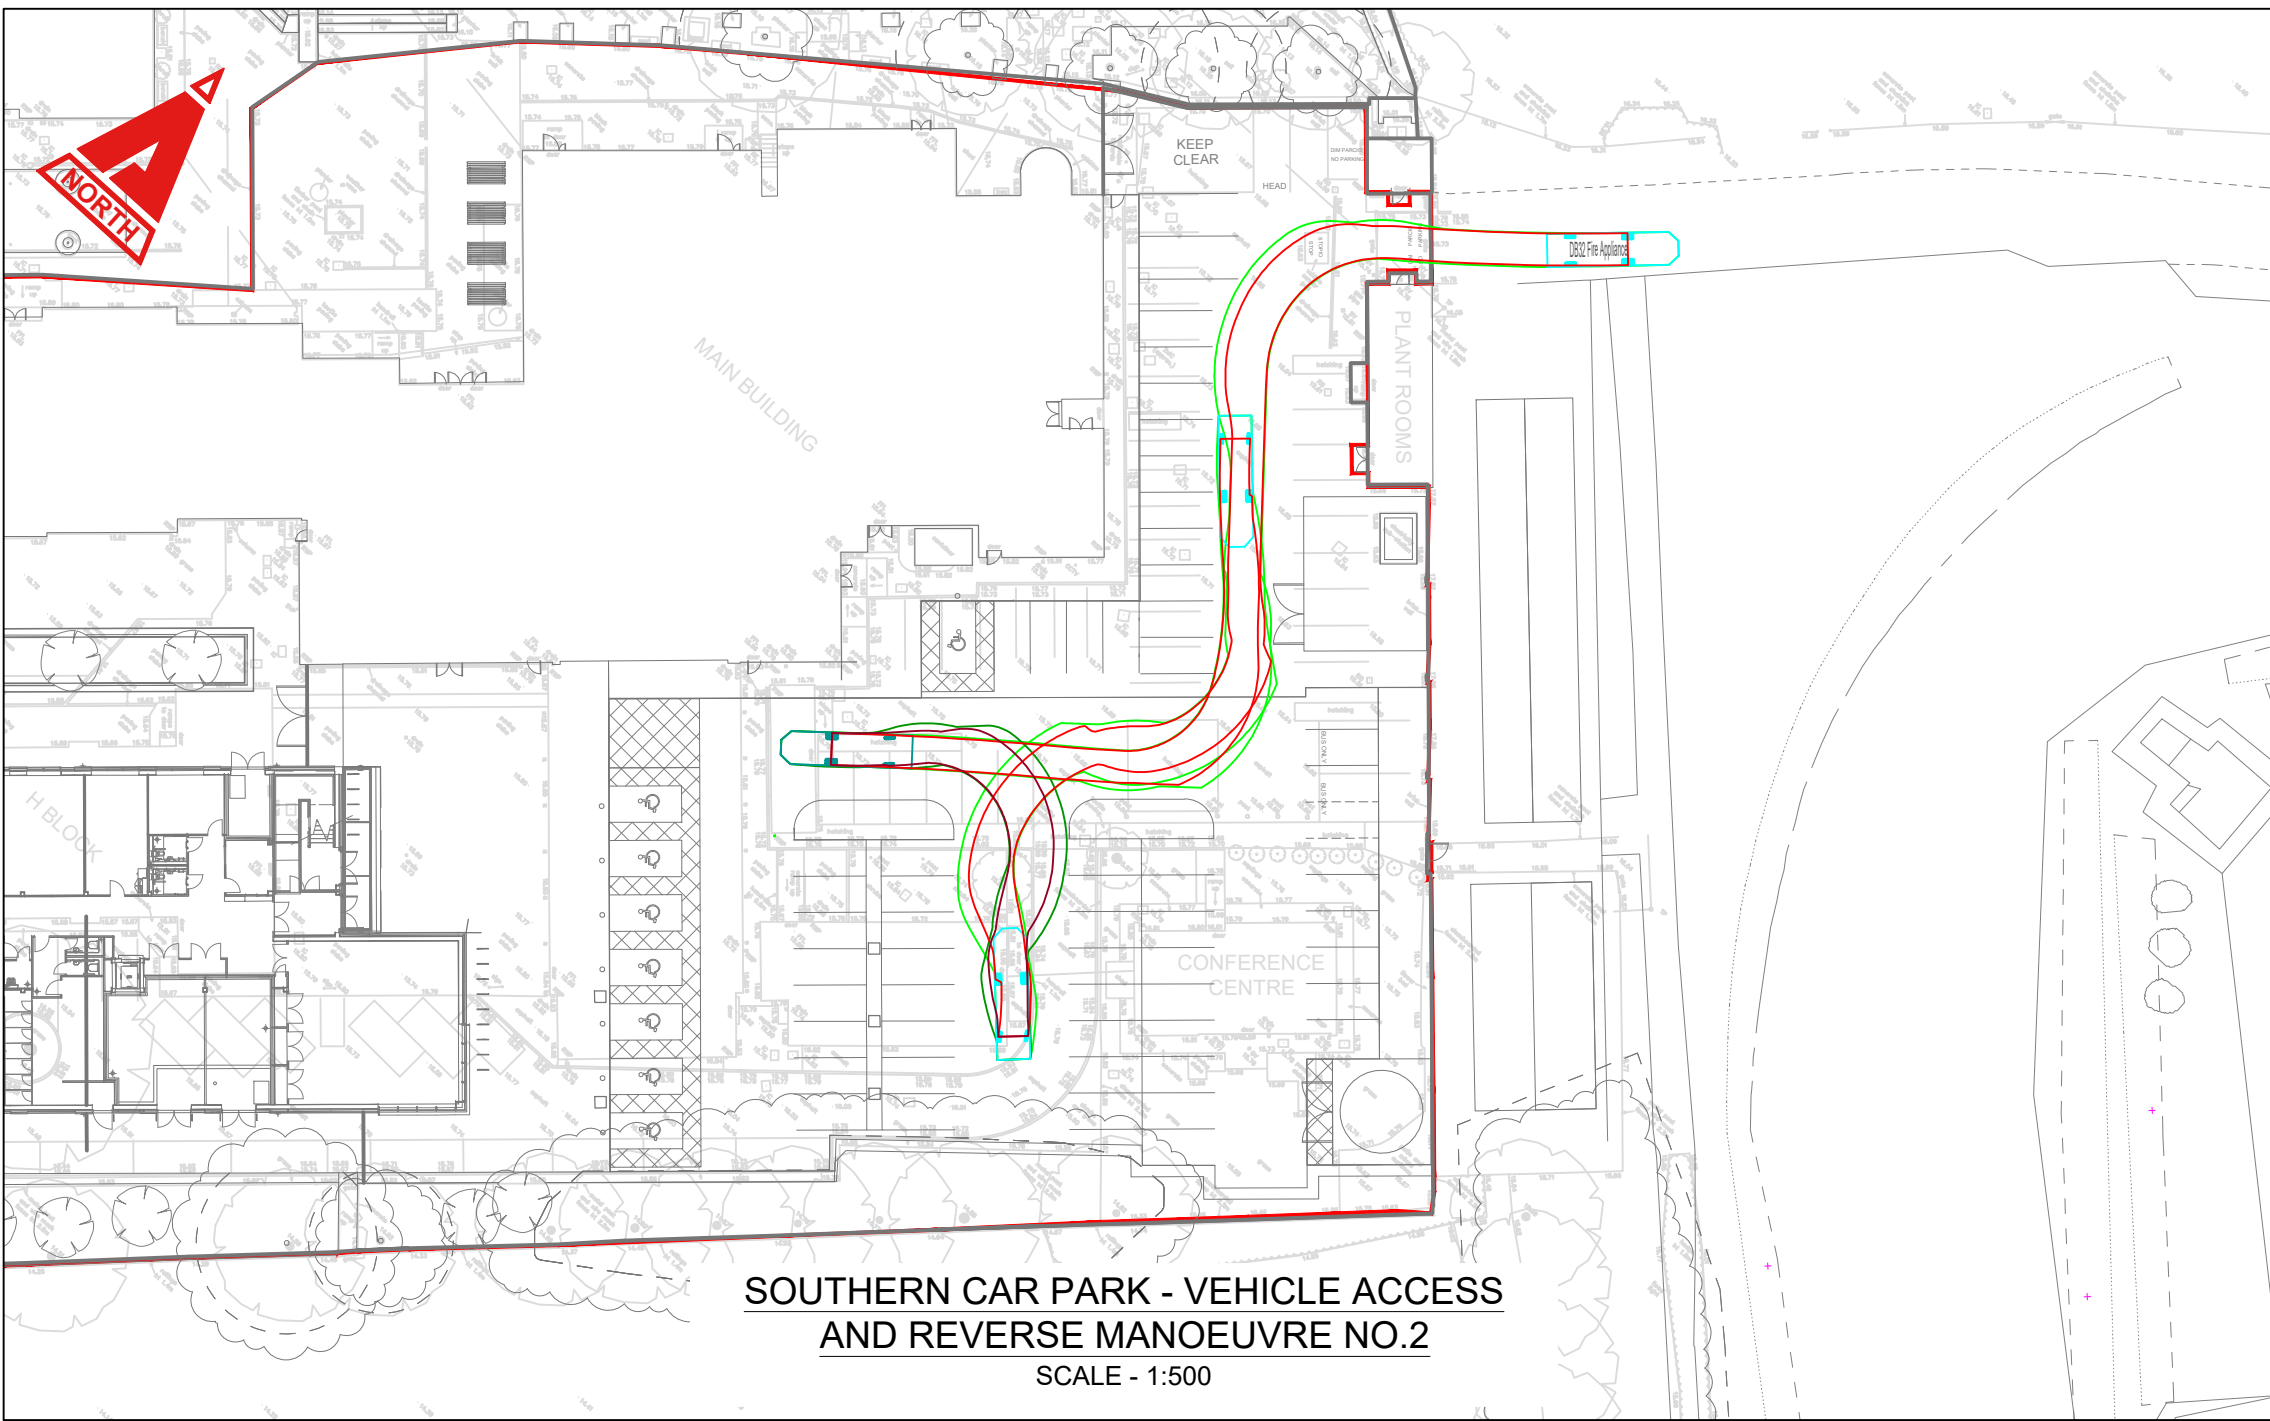

SOUTHERN CAR PARK - VEHICLE ACCESS
AND REVERSE MANOEUVRE NO.2
SCALE - 1:500

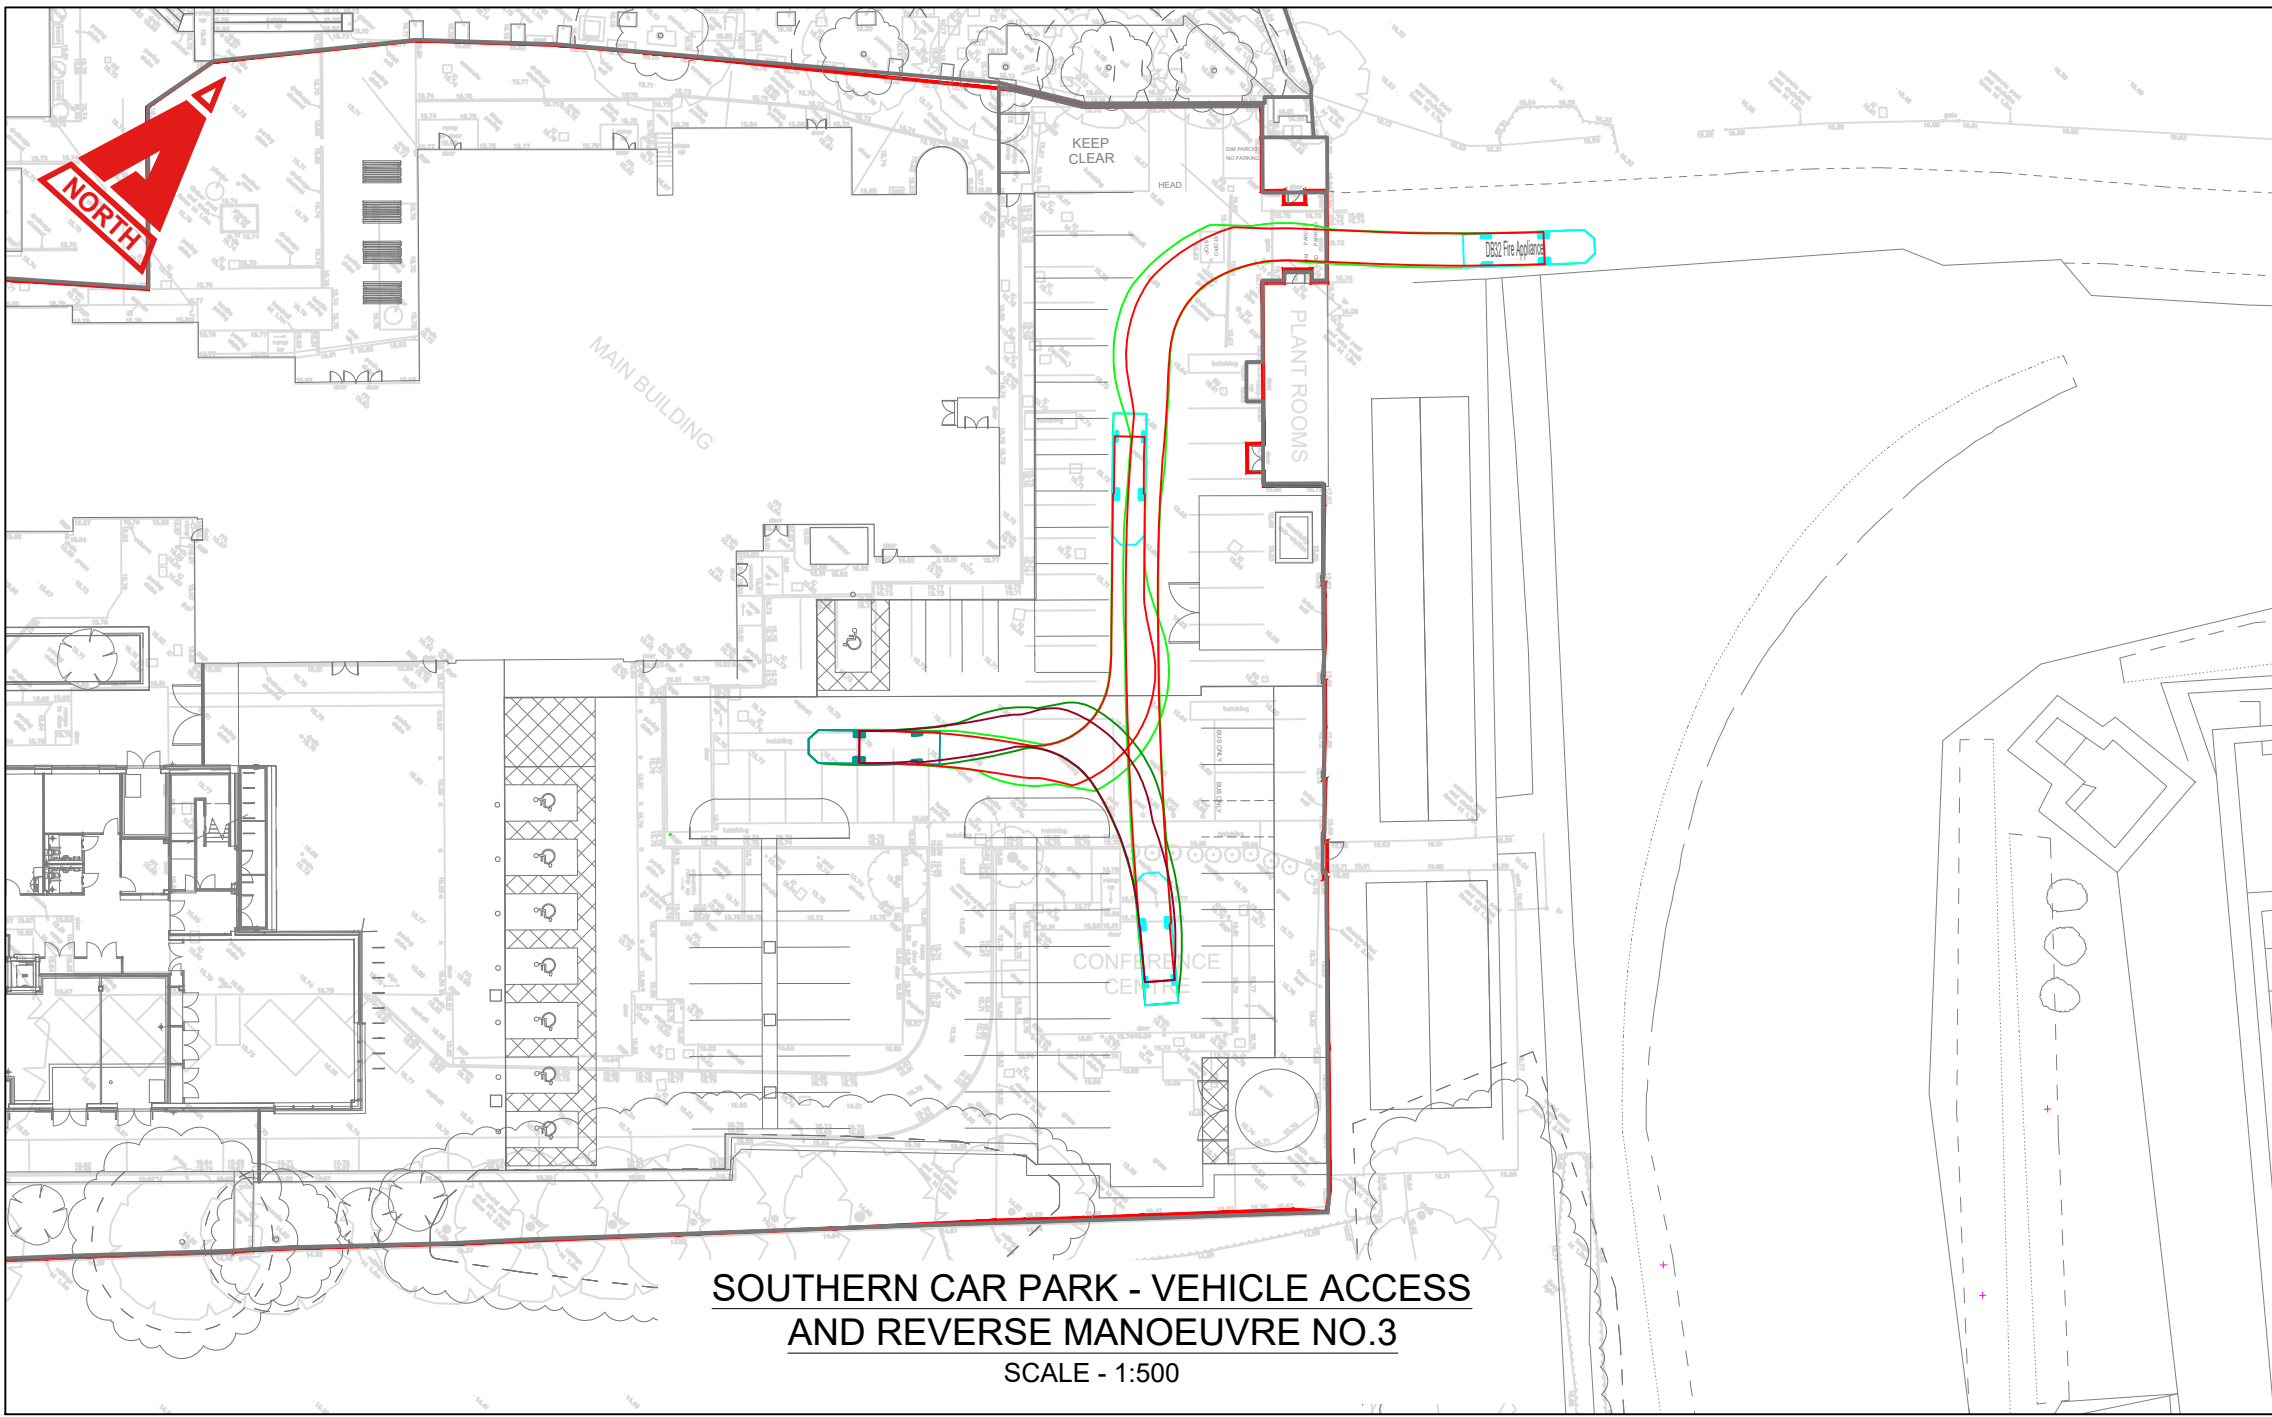

SOUTHERN CAR PARK - VEHICLE ACCESS
AND REVERSE MANOEUVRE NO.3
SCALE - 1:500

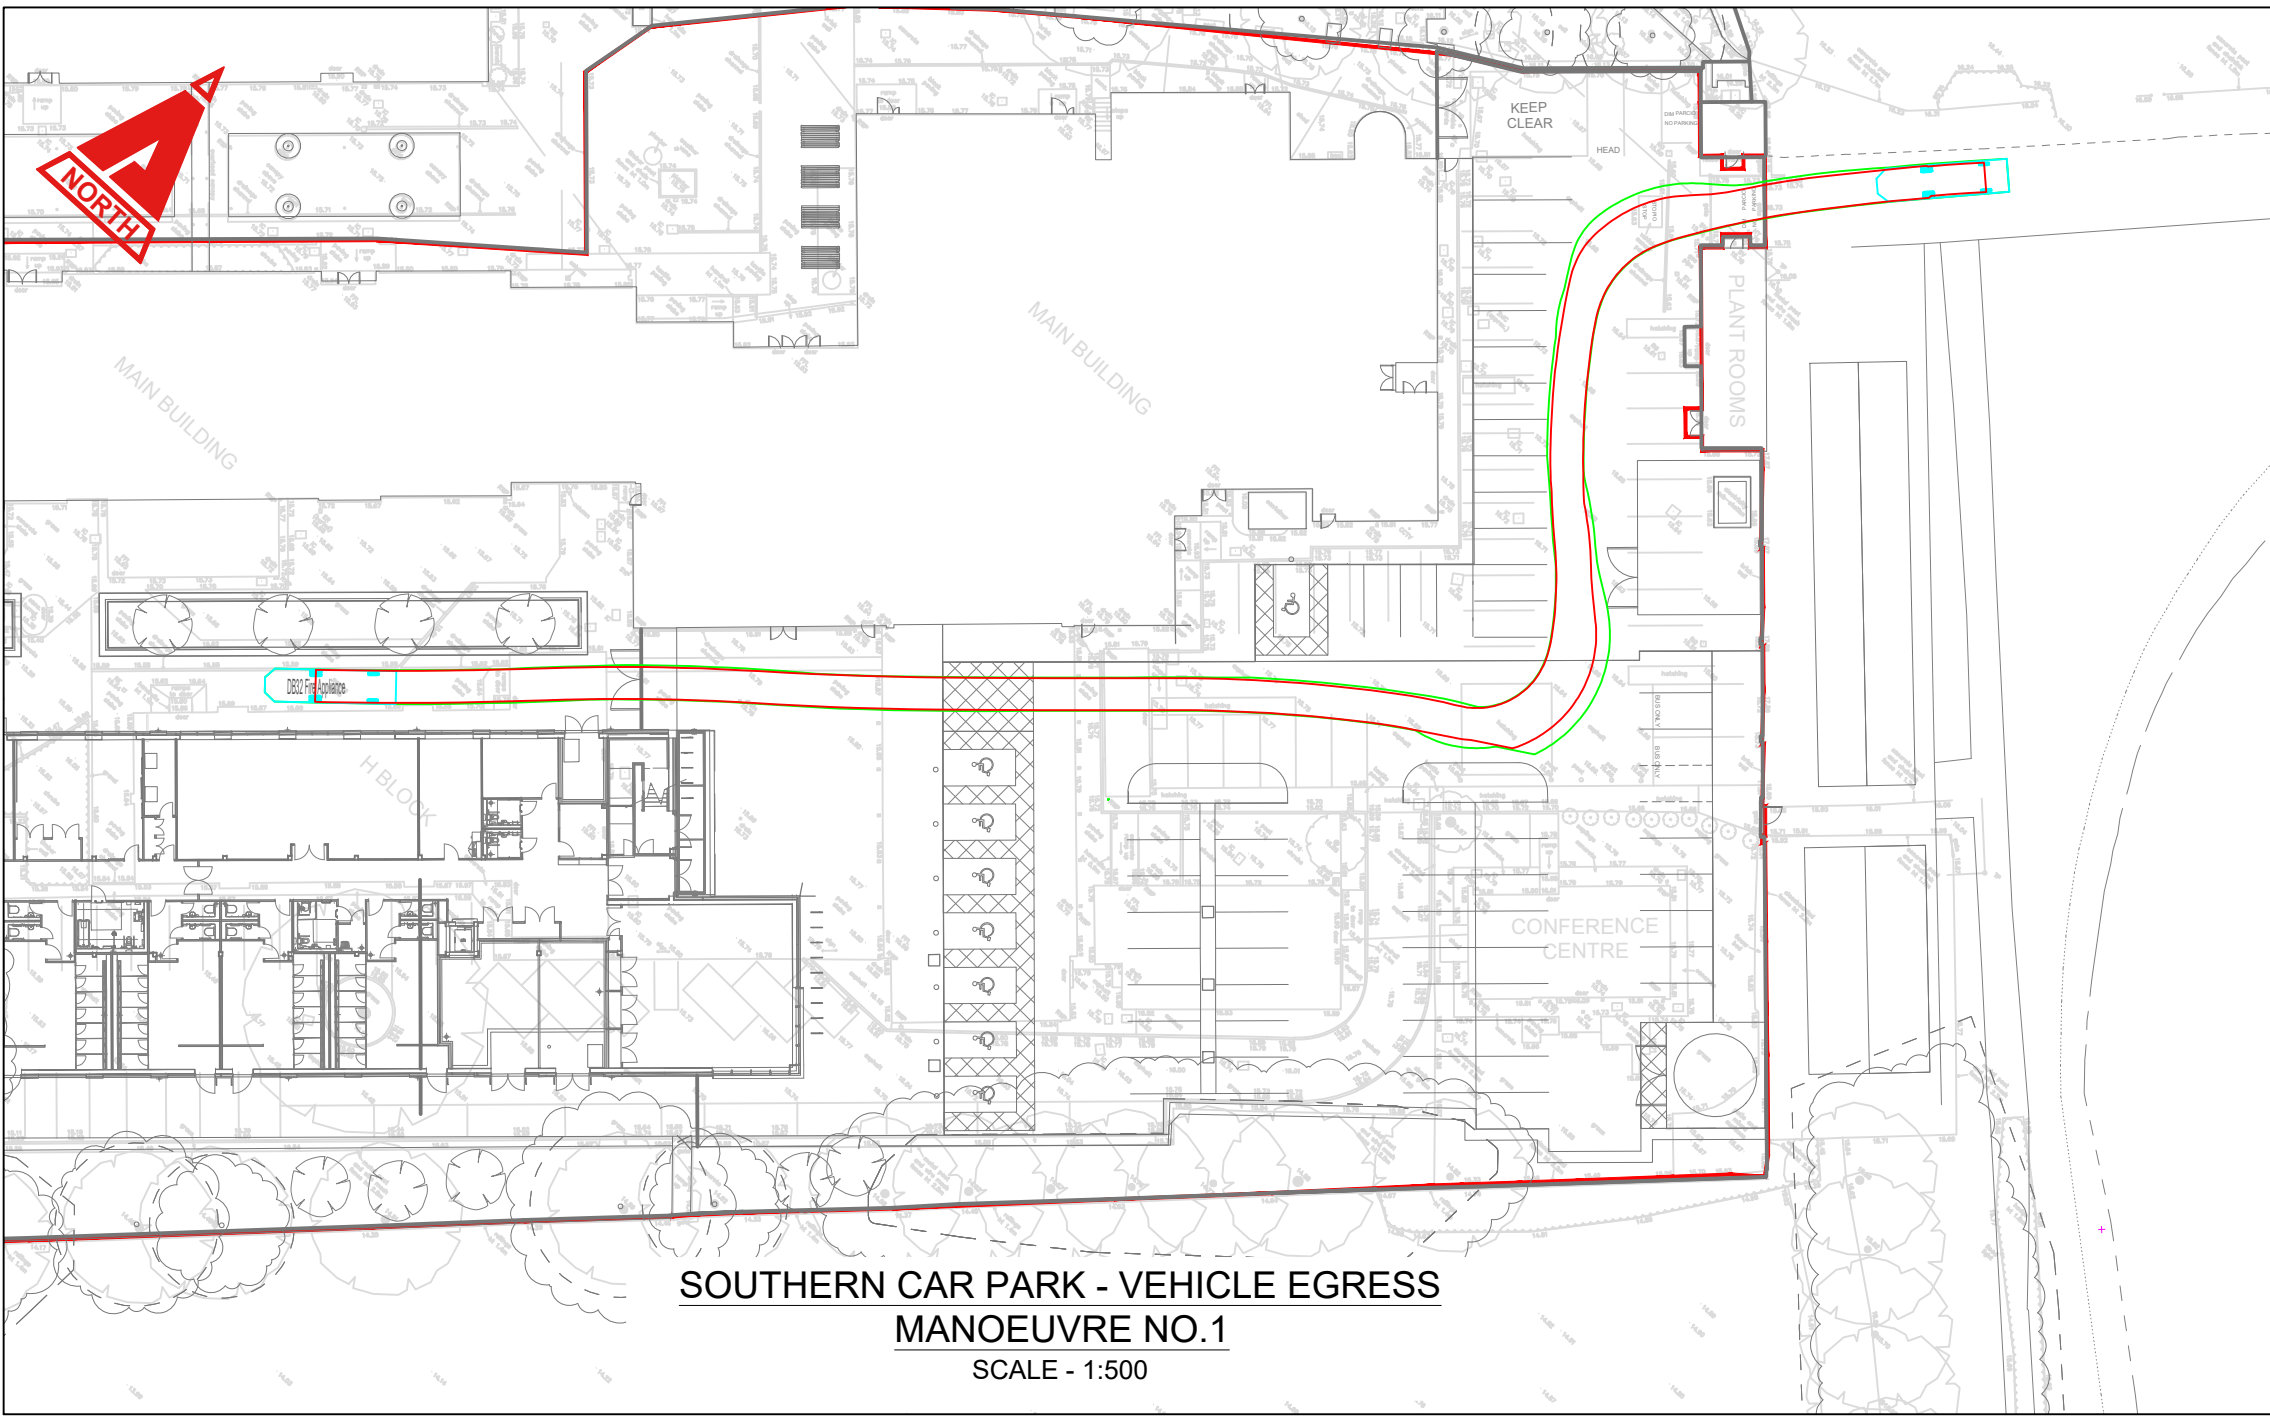


SOUTHERN CAR PARK - VEHICLE EGRESS
MANOEUVRE NO.1
SCALE - 1:500

THIS DRAWING IS COPYRIGHT © CAMBRIA CONSULTING LTD.
DO NOT SCALE FROM THIS DRAWING.
CONTRACTORS MUST CHECK ALL DIMENSIONS ON SITE.
ONLY FIGURED DIMENSIONS ARE TO BE WORKED FROM.
DISCREPANCIES MUST BE REPORTED IMMEDIATELY TO
CAMBRIA CONSULTING LIMITED BEFORE PROCEEDING.
THE CONTRACTOR IS TO REFER TO THE SPECIFICATION,
FULL SCHEDULE OF RESIDUAL RISKS IN THE CONTRACT
DOCUMENTATION AND ALSO TO INFORMATION FROM OTHER
DESIGNERS, IN PARTICULAR THE M&E CONSULTANT
REGARDING EXISTING LIVE SERVICES.
 THIS SYMBOL IS USED TO HIGHLIGHT INSTANCES
OF RISK WITHIN THE CONSTRUCTION PROCESS.
ALWAYS CHECK FOR LATER REVISIONS OF THIS DRAWING.

KEY

- CHASIS OUTLINE
- OVERHANG OUTLINE
- SITE BOUNDARY

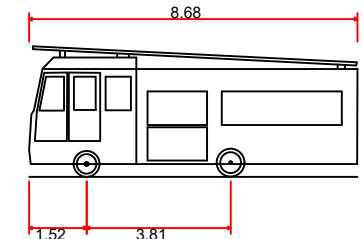

DB32 Fire Appliance
Overall Length 8.68m
Overall Width 2.180m
Overall Body Height 3.452m
Min Body Ground Clearance 0.337m
Max Track Width 2.121m
Lock to lock time 6.00s
Kerb to Kerb Turning Radius 7.910m

P07	REVISED SITE PLAN	GJ	RJ	RJ
			04.09.2026	
P06	UPDATED FOLLOWING PLANNING COMMENTS	RJ	RJ	RJ
			16.07.2026	
P05	ISSUED FOR S73 APPLICATION	RJ	RJ	RJ
			30.04.2026	
P04	UPDATED LANDSCAPING PLAN	GJ	RJ	LKM
			04.03.2025	
P03	ISSUED FOR RIBA STAGE 3.	JW	GJ	RJ
			07.02.2024	
P02	REVISED SITE PLAN	LW	LKM	LKM
			23.07.2024	
P01	FIRST ISSUE	GJ	RJ	RJ
			07.02.2024	
Rev.	Description	By	Chk	App

Client:



WILLMOTT DIXON
CONSTRUCTION

CYSON CYMRU
Gwasanaethau eiddo • Property services

Project:
**CAERLEON SCHOOL
CB2183**

Drawing Title:
**VEHICLE TRACKING
SHEET 2**

Drawing No.
CB2183 CAM XX XX DR C 0201

Project	Originator	Function	Spacial	Form	Disc	Number
		B'down	B'down			
Status:	Scale @A1:	Rev.				
S4 PRELIMINARY	1:500	P07				

CAMBRIA
Constructive Thinking

Civil & Structural Engineers
Cambria House
16 Plas St. Pol de Leon
Penarth Marina
Cardiff, CF64 1TR

T 029 2009 3333
E admin@cambria.co.uk
W www.cambria.co.uk
@cambriauk
uk.linkedin.com/in/cambriauk