



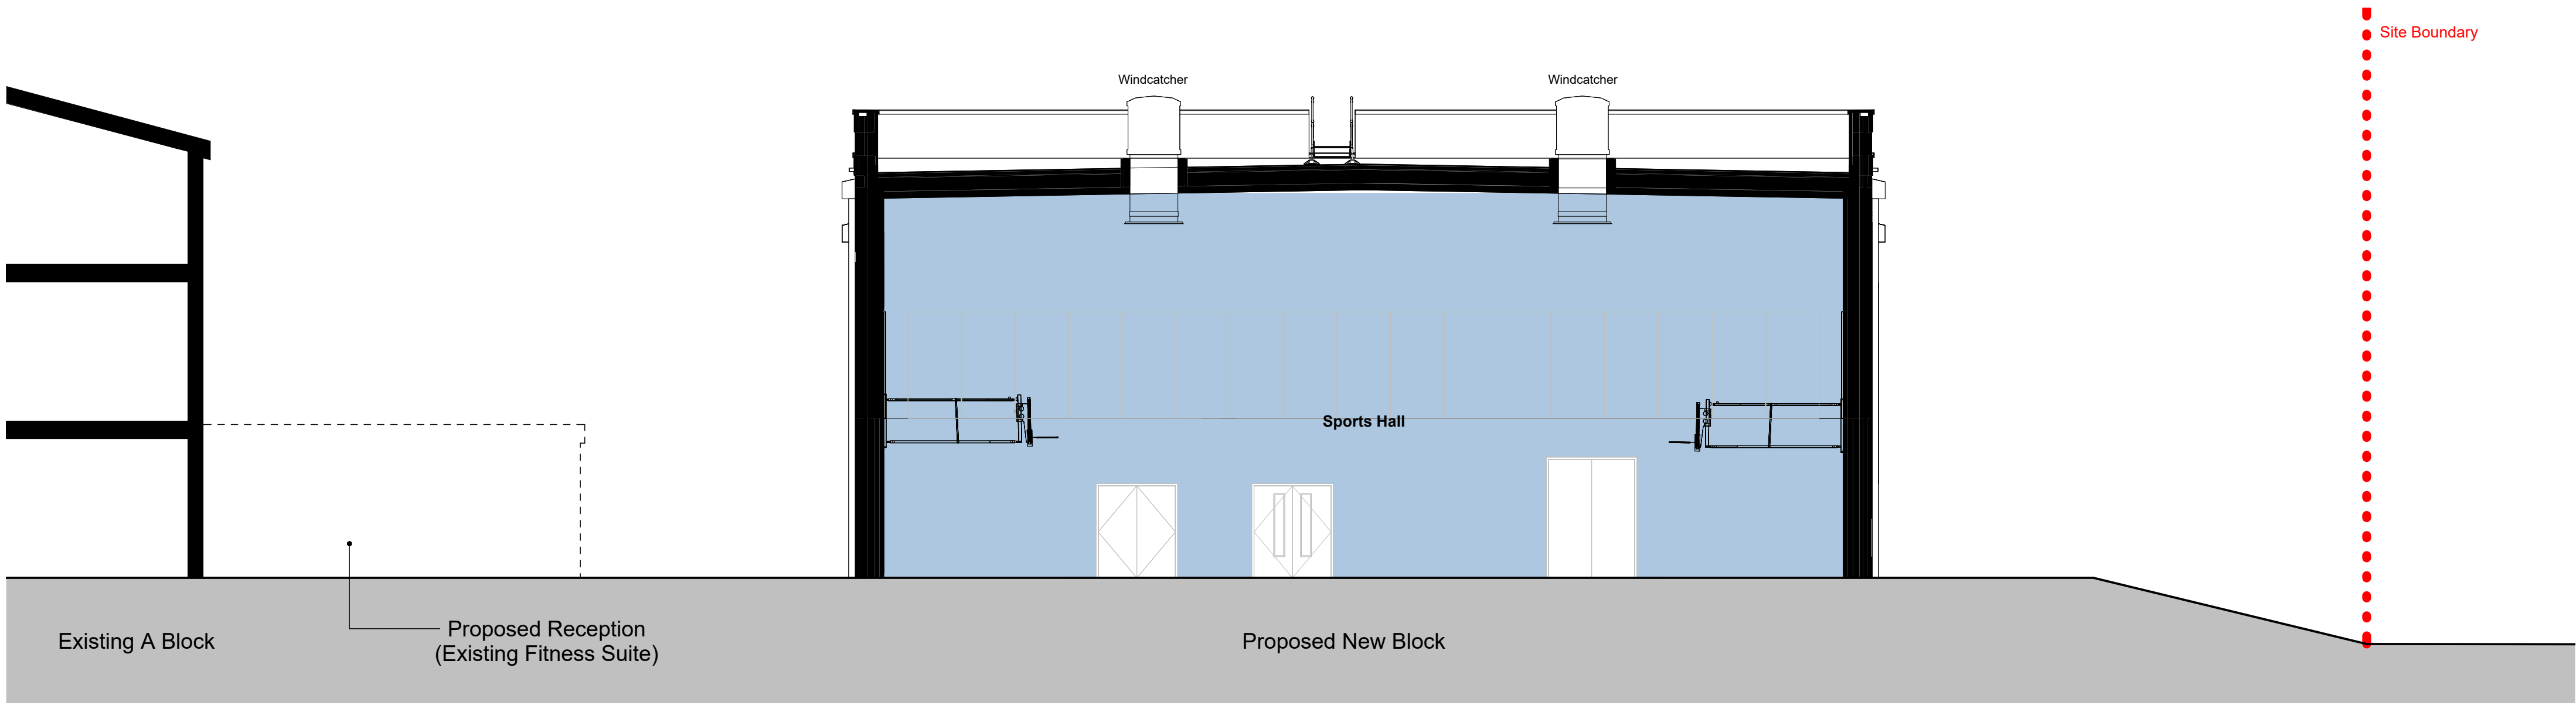


Section Y1 Coloured

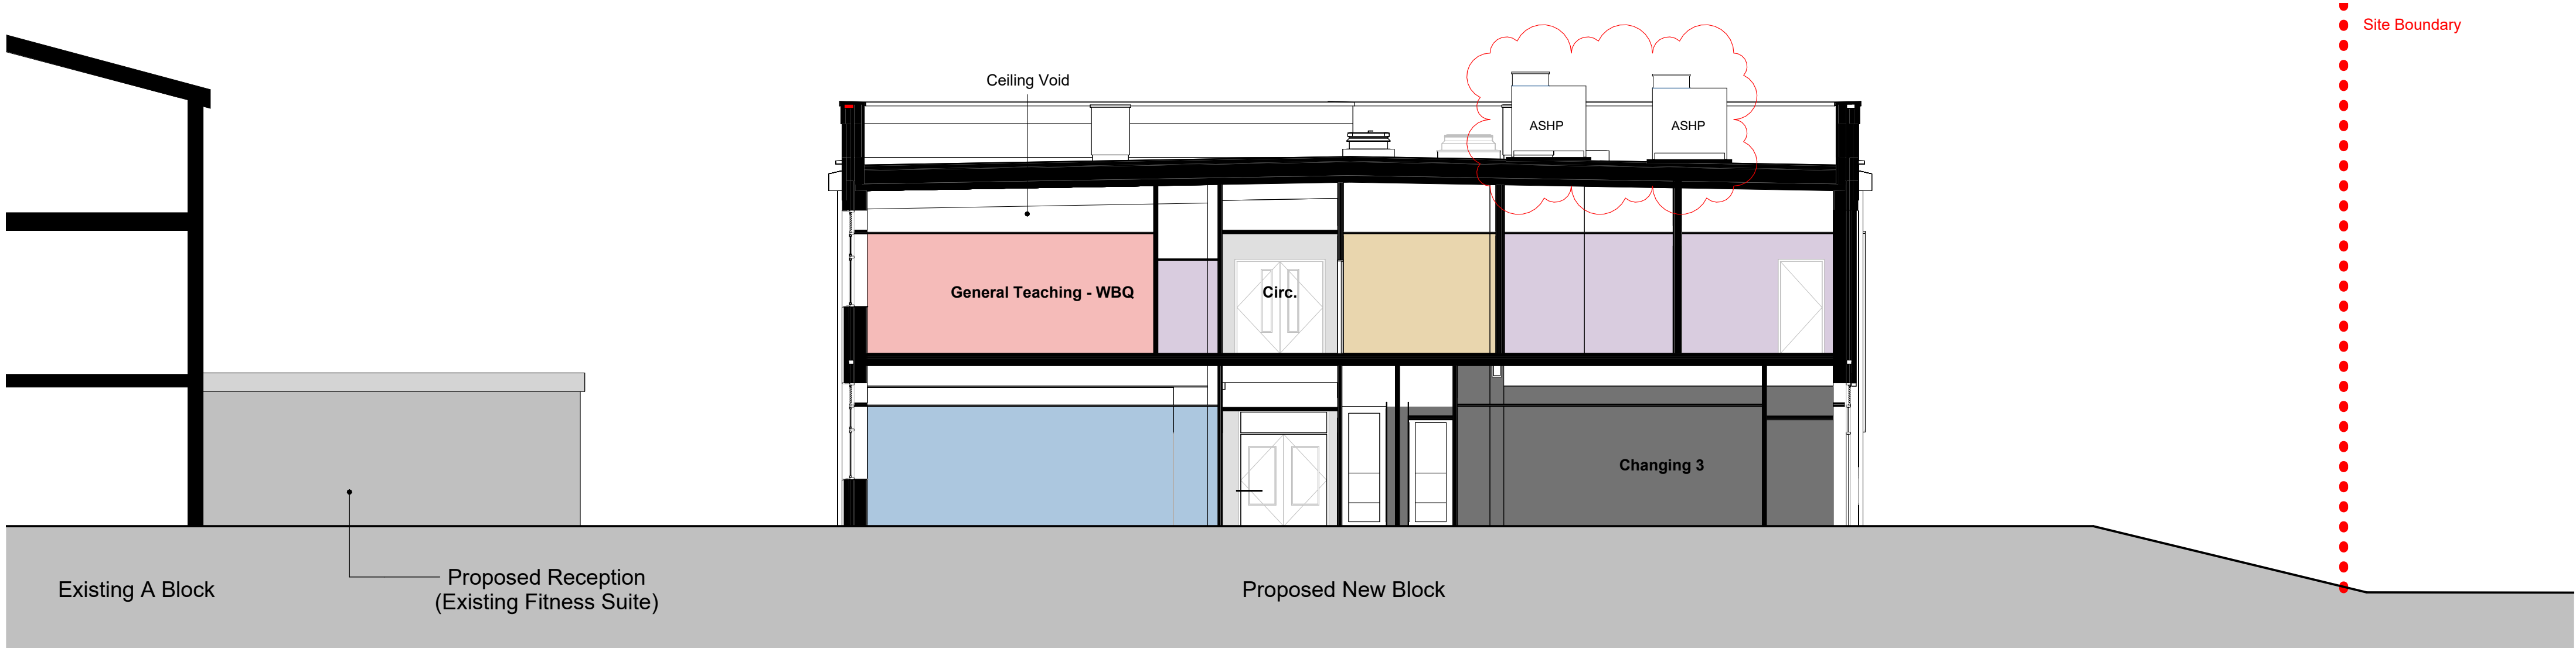

Section Y2 Coloured



Section Y3 Coloured

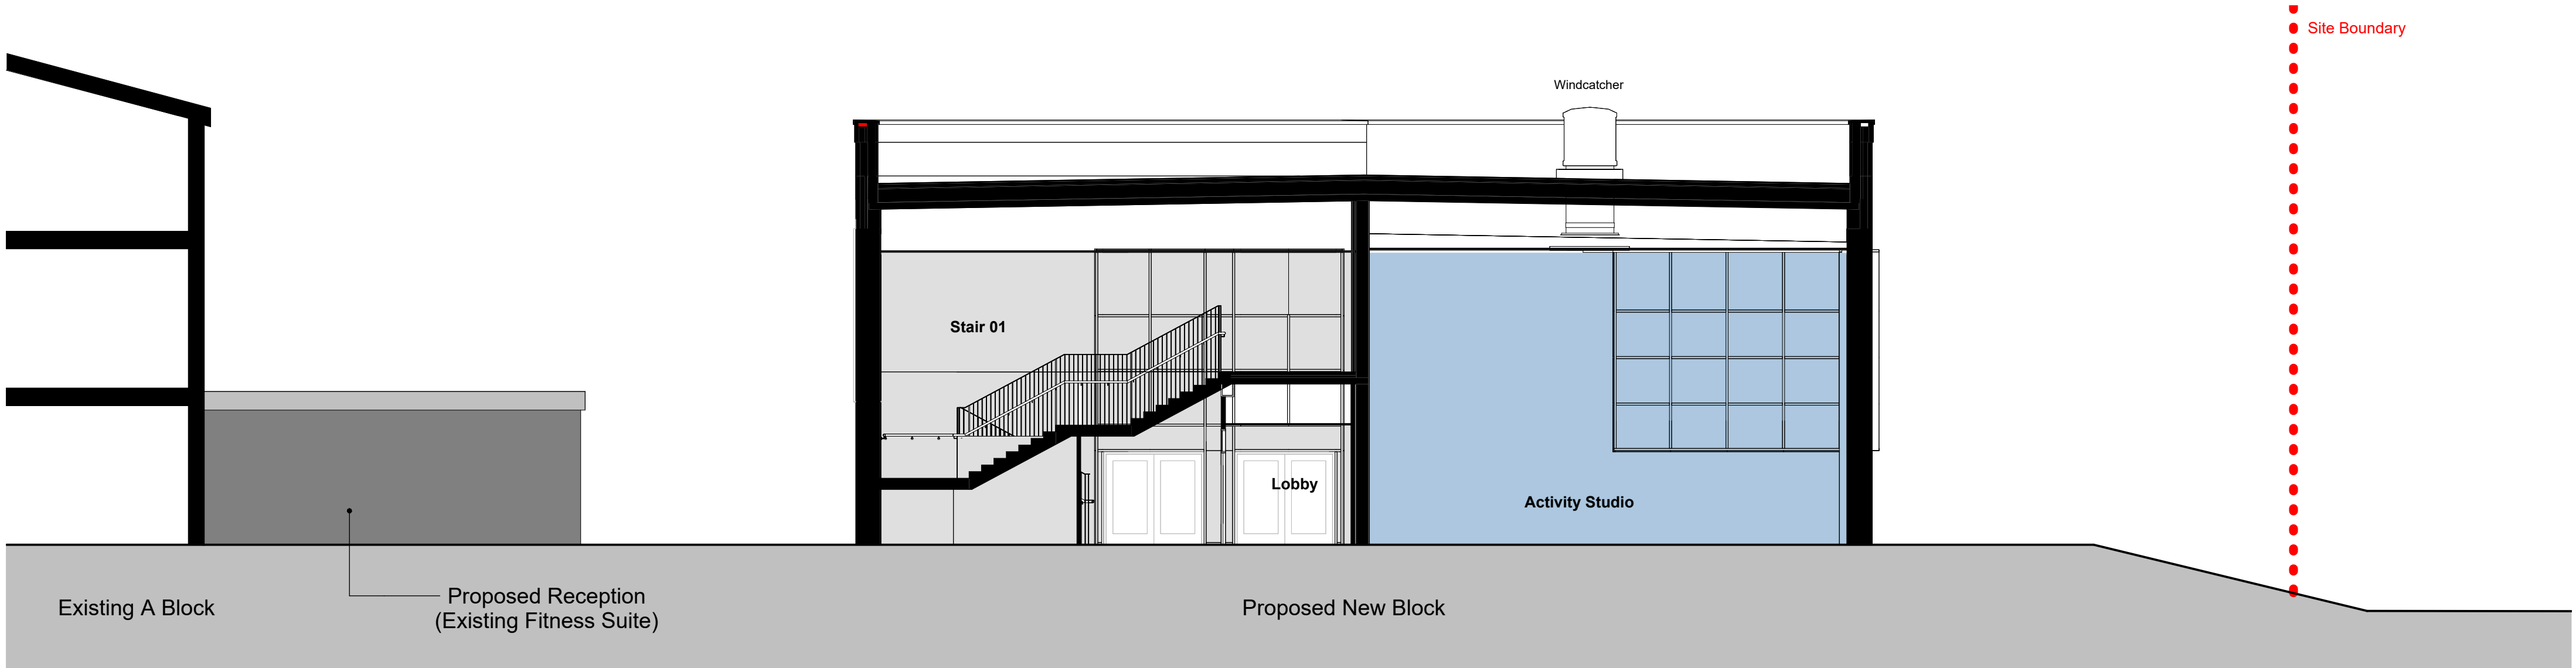

Section Y4 Coloured

NOTES
Check all dimensions on site. Do not scale from this drawing.
Report any discrepancies and omissions to HLM Architects
This Drawing is Copyright ©

DESIGN/SKETCH DESIGN
Unless stated otherwise, the designs shown are subject to detailed site survey, investigations, and legal definition, the CDM Regulations, and the comments and / or approval of the various relevant Local Authority Officers, Statutory Undertakers, Fire Officers, Engineers and the like. They are copyright, project specific and confidential and no part is to be used or copied in any way without the express prior consent of HLM Architects.

PHOTOCOPIED/SCANNED INFORMATION
NB This drawing is based on photocopied / scanned information liable to distortion in scale.

AREA CALCULATIONS
NB The areas shown are approximate only and have been measured off preliminary drawings as the likely areas at the current stage of design using the stated option from the Code of Measuring Practice, 4th edition, RICS/BSA. These may be affected by future design development and construction tolerances, or the result of surveys for existing buildings. Take account of these factors before planning any financial or property development purpose or strategy and seek confirmation of latest areas before decision making.

3RD-PARTY INFORMATION
NB This drawing includes information provided by independent surveyors and/or consultants, to whom all queries shall be made. HLM Architects can accept no liability for its content or accuracy.

DEPARTMENT

- CIRCULATION
- GENERAL TEACHING
- HALLS
- KITCHEN
- LEARNING RESOURCE
- PLANT
- SPECIALIST TEACHING
- STAFF
- STORES
- WC BUITES

Y1 Y2 Y3 Y4

N

PS4	ASHP NUMBER REDUCED	10.08.2026	JM	GC
PS4	PLANNING UPDATE TO SHOW ROOF PLANT	04.06.2026	JM	GC
PS3	PLANNING	26.11.2025	JM	NT
PS2	PAC	03.03.2025	JM	AMS
PS1	ISSUED FOR PRE-APP	04.11.2024	JM	GC
Rev	Description	Date	By	Chk

Revisions	Suitability
Project	S2

**Caerleon
Comprehensive School
- New Building**

Client
**NEWPORT CITY
COUNCIL / NEWPORT
NORSE**

**New Block - Sections
- Sheet 2**

Drawing No.	Revision
CCS-HLM-NN-ZZ-DR-A-00202	P05

Scale	Drawn
As indicated @A0	HLM
Date	Checked
04/11/2024	HLM