


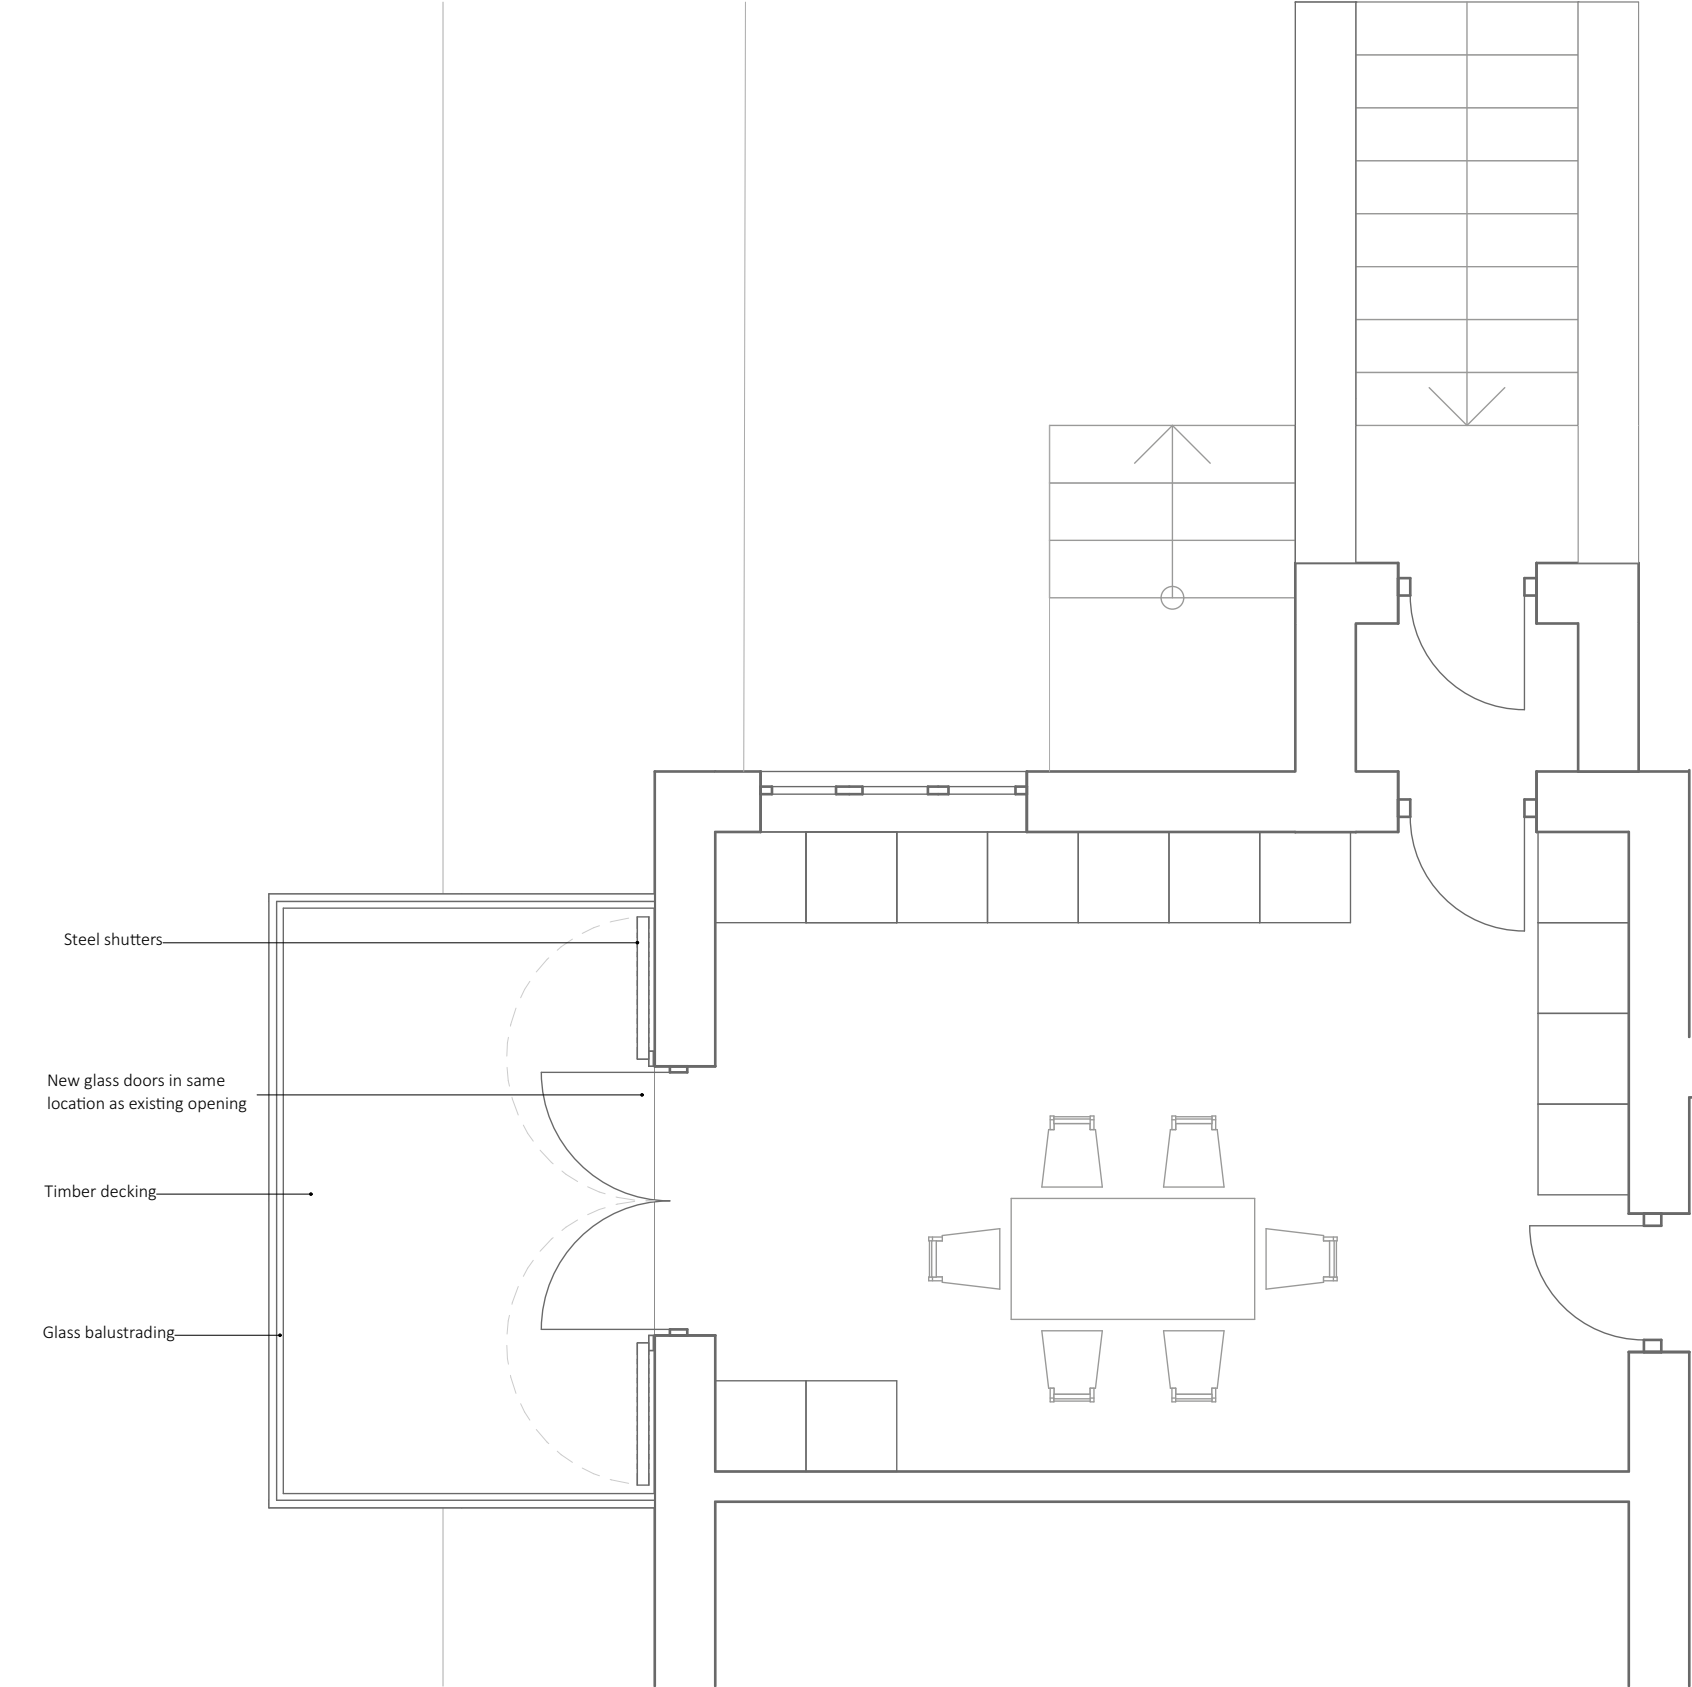

PROPOSED GROUND FLOOR PLAN 1:50

This drawing, electronic file & content is copyright of Benham Architects.
All rights reserved. You may not, except with our express written permission, copy, distribute or commercially exploit the content, nor may you transmit it or store it in a website or other form of electronic retrieval system.
Do not scale from this drawing. All dimensions to be checked onsite prior to commencement of works.

B	Issued for Planning	BA	14.04.2025
A	Issued for Information	BA	02.04.2025
Rev	Description	Issued by	Date

Originator

BENHAM ARCHITECTS
13 St Andrew's Crescent
Suite 7
Cardiff CF10 3DB
07970 035 735
design@benhamarchitects.com

Scale

1:50, 1:200, 1:1000, **1:50 @A3**

Status

PLANNING

HOUSE AT MICHAELSTON Y FEDW

Client

NIGEL

Drawing Title


Proposed

Drawing Number

2403 -P - 0003 -B



PROPOSED FRONT ELEVATION 1:200

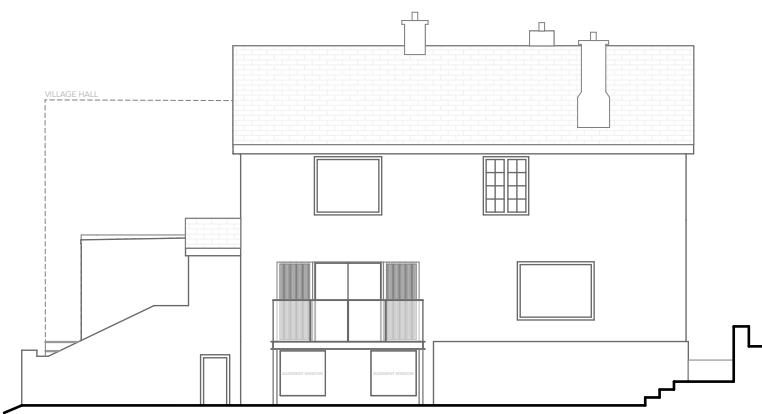


PROPOSED SIDE ELEVATION 1:200



PROPOSED REAR ELEVATION 1:200



PROPOSED SITE PLAN 1:1000

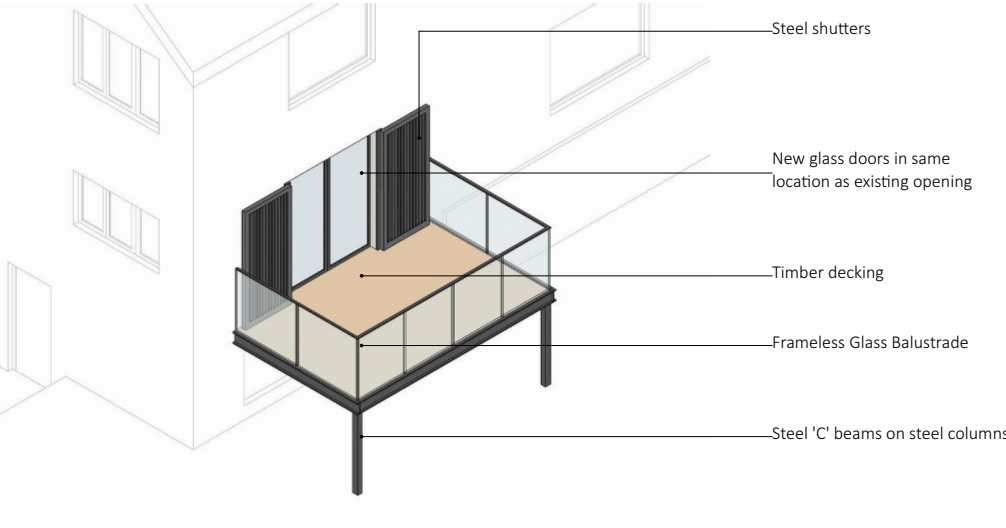

PROPOSED GROUND FLOOR PATIO

Proposal: Ground floor patio

We propose a ground floor patio off of the existing kitchen. This is above the external ground level due to the sloping site.