




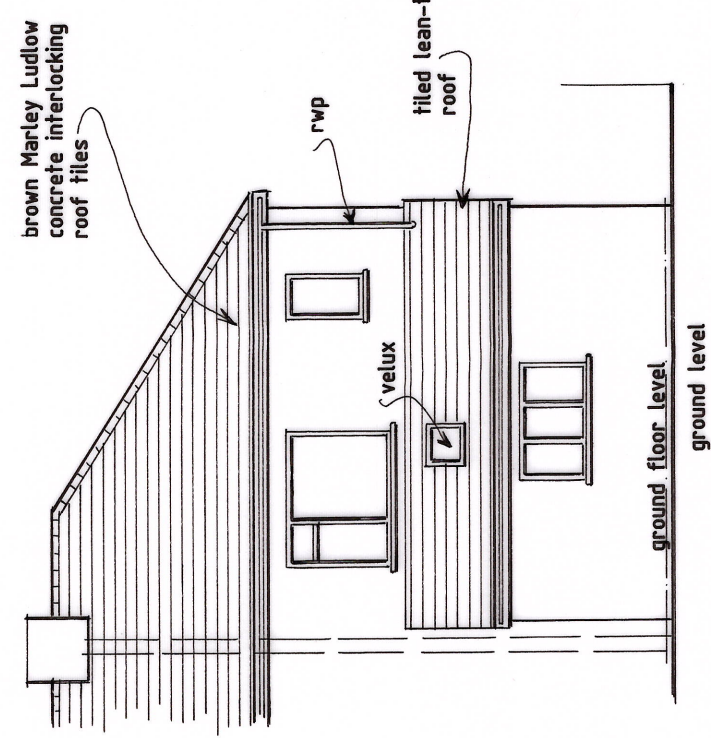

EXISTING REAR ELEVATION

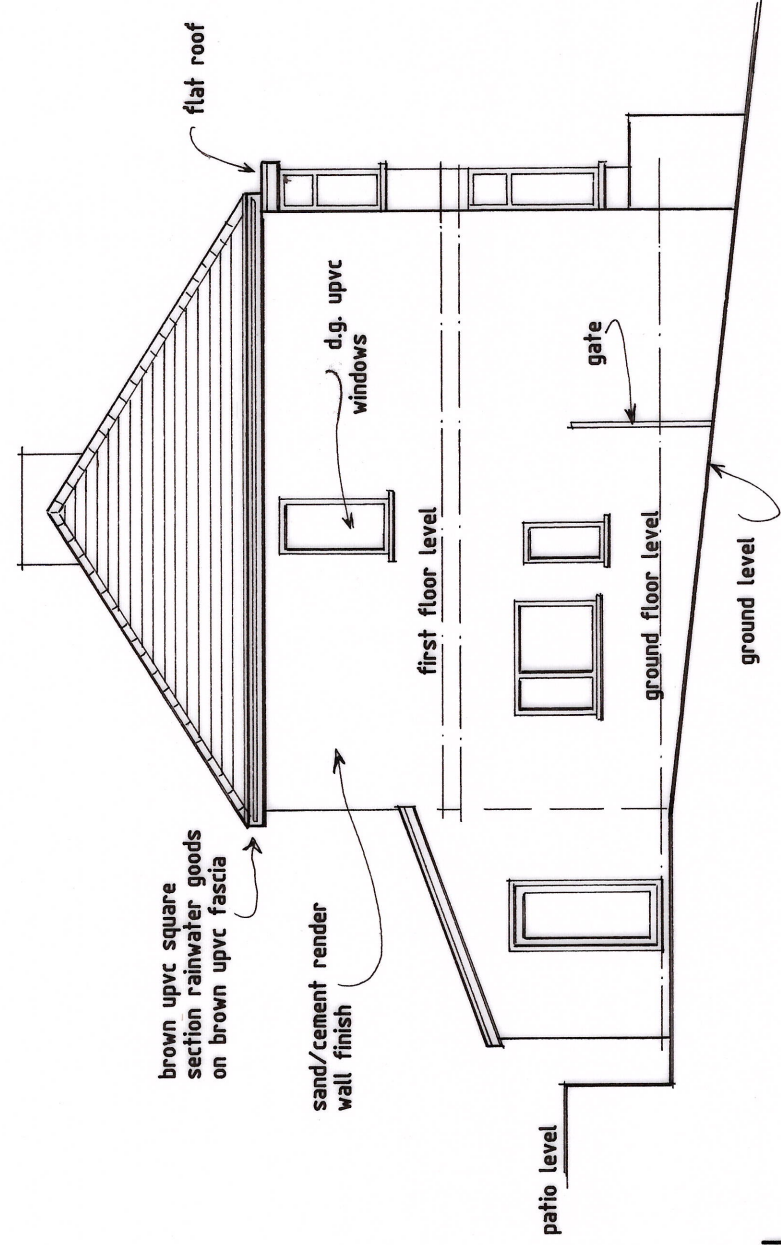


EXISTING SIDE ELEVATION

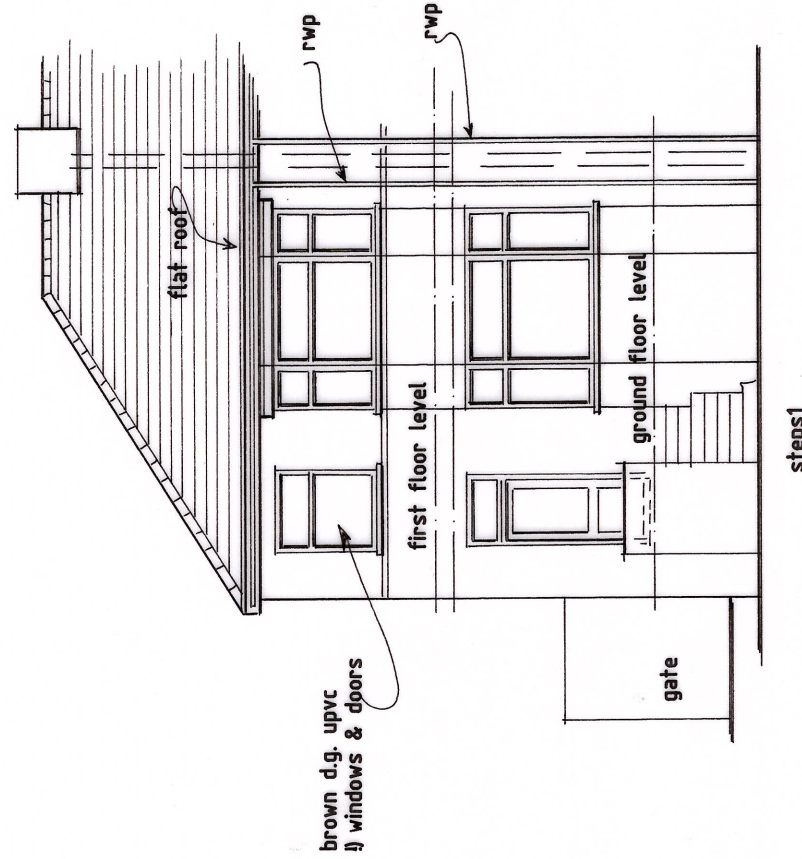


EXISTING FRONT ELEVATION


SCALE - 1:100

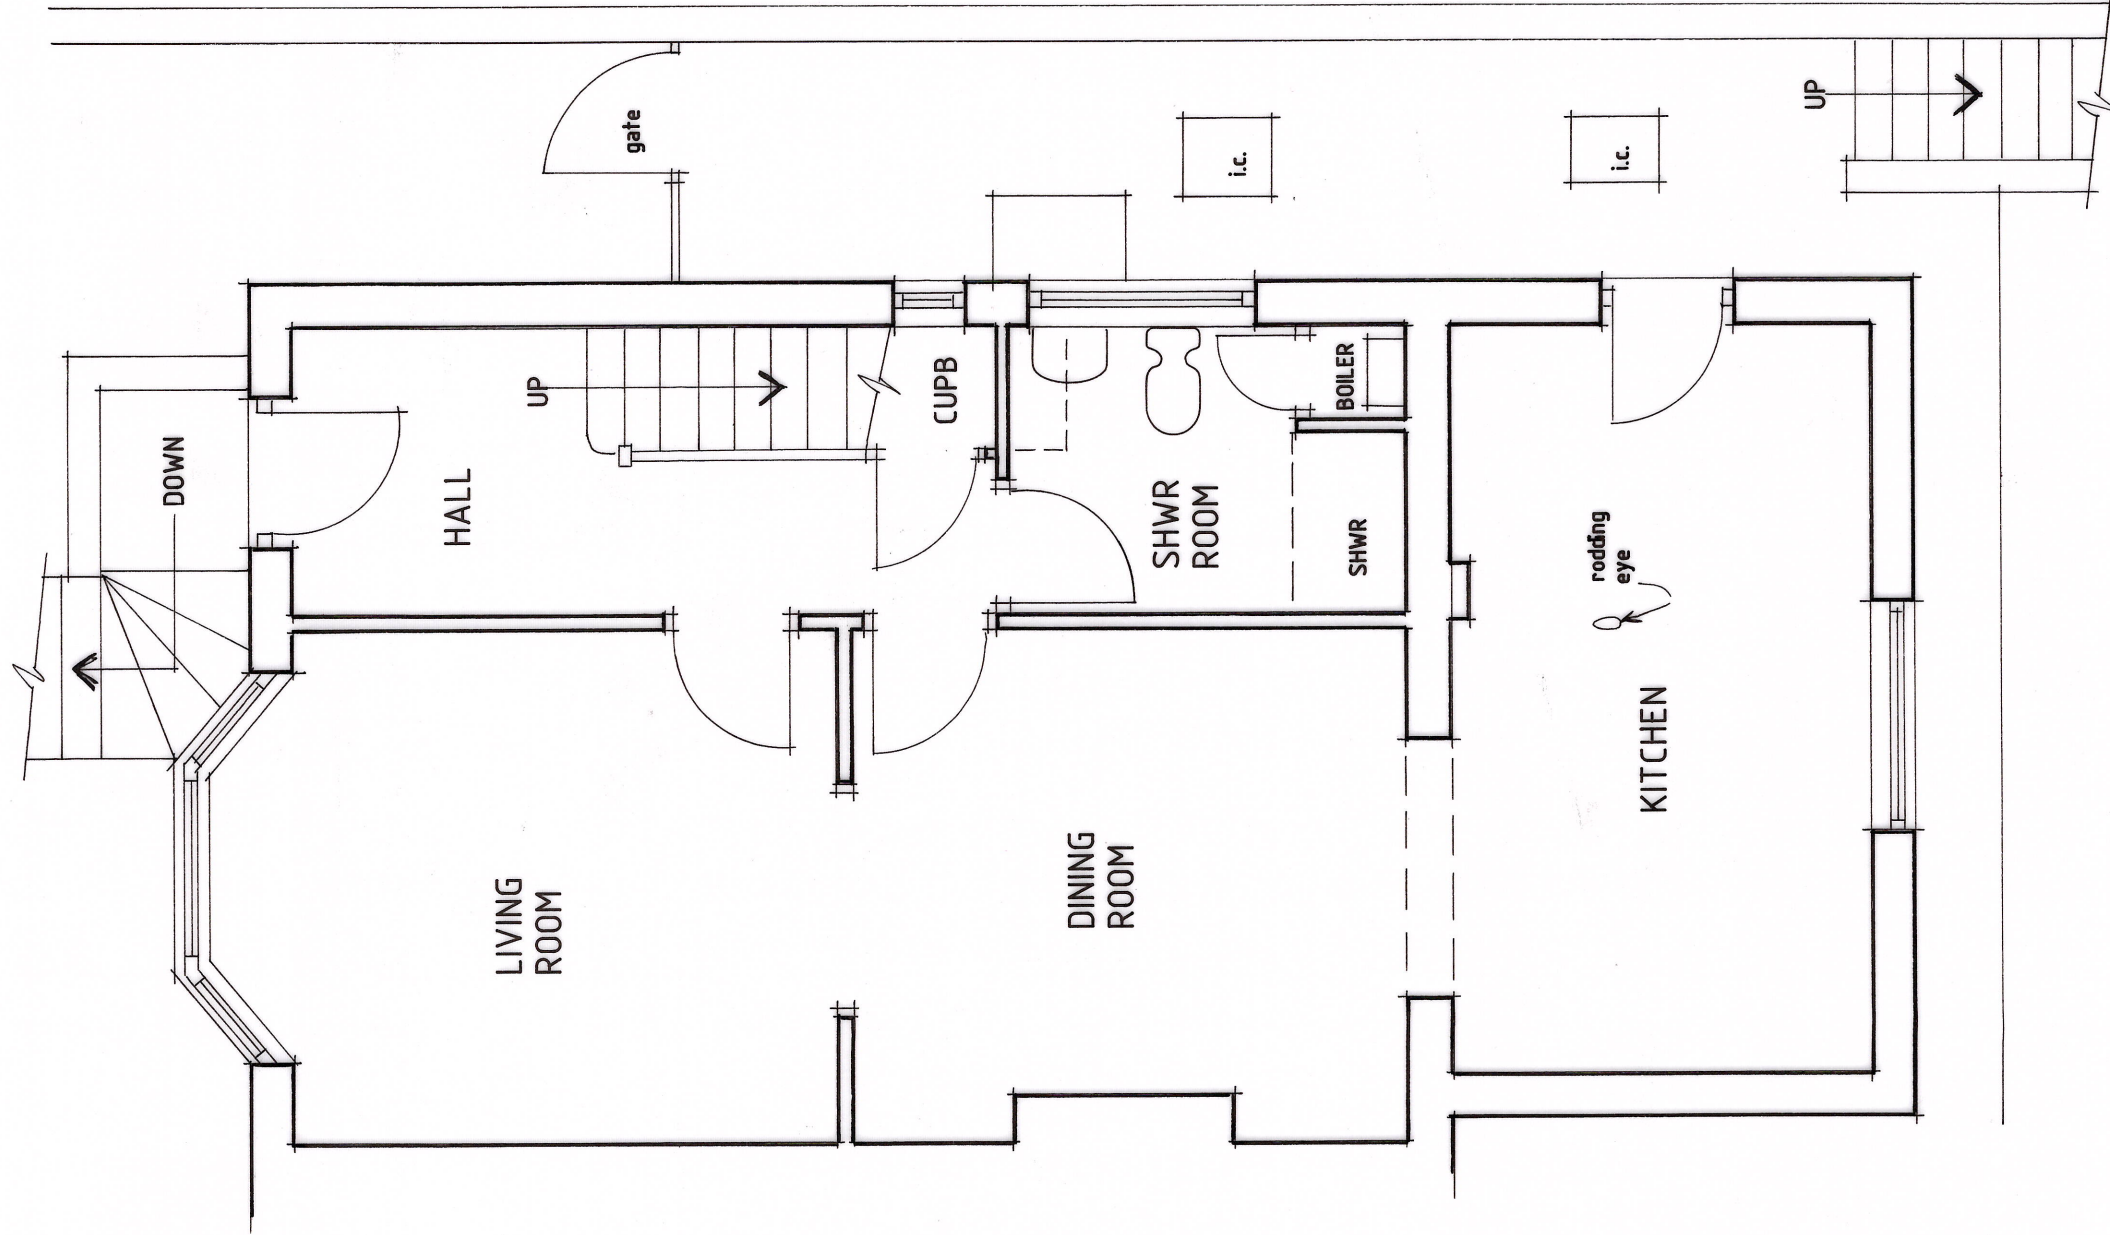


EXISTING GROUND FLOOR PLAN

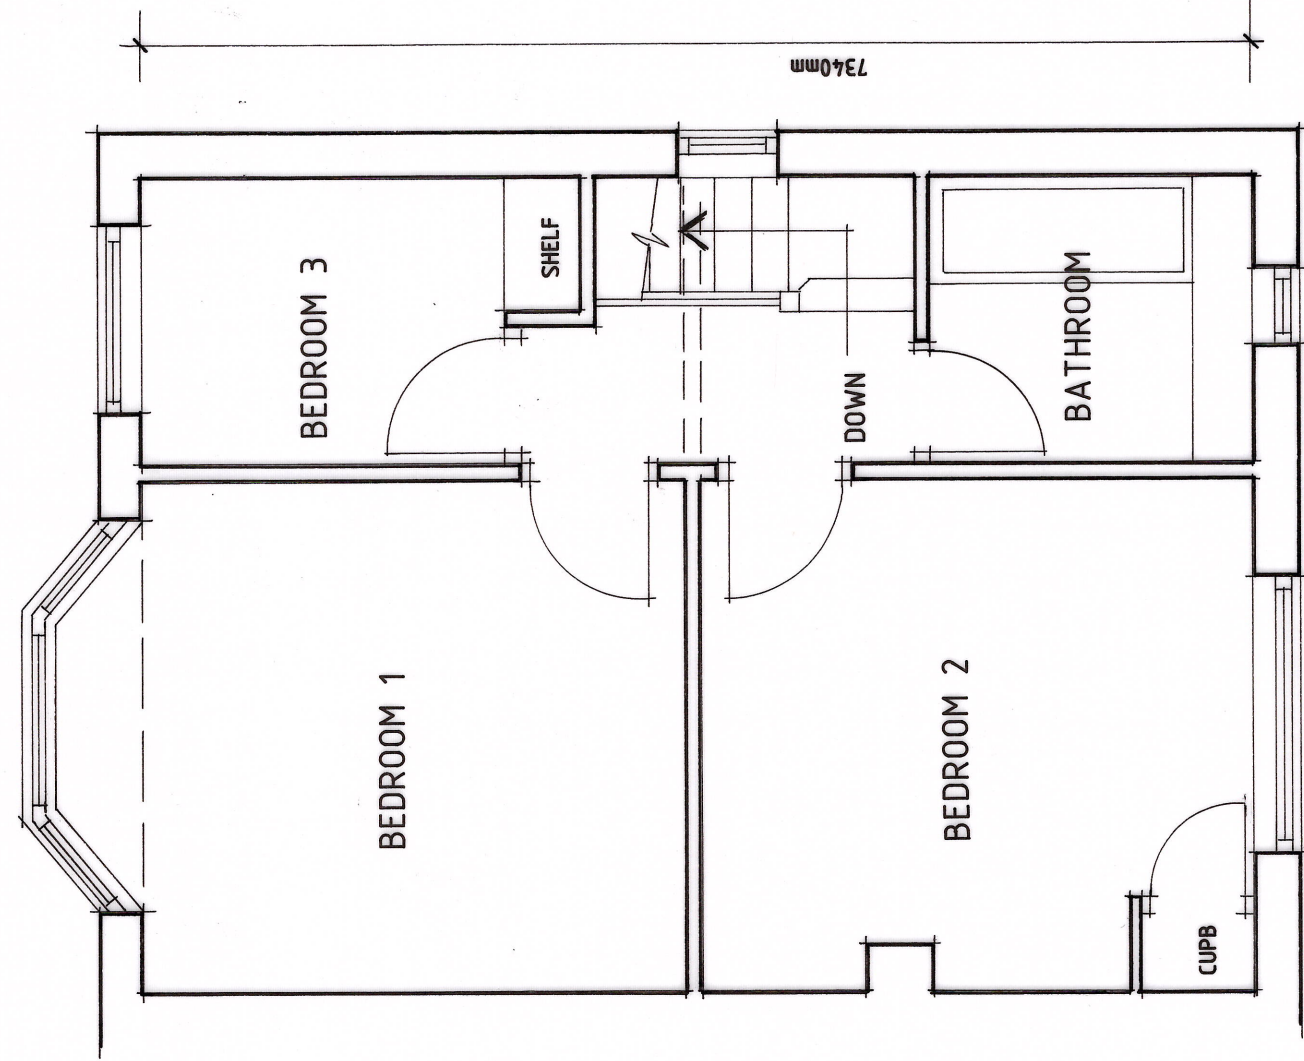


EXISTING FIRST FLOOR PLAN

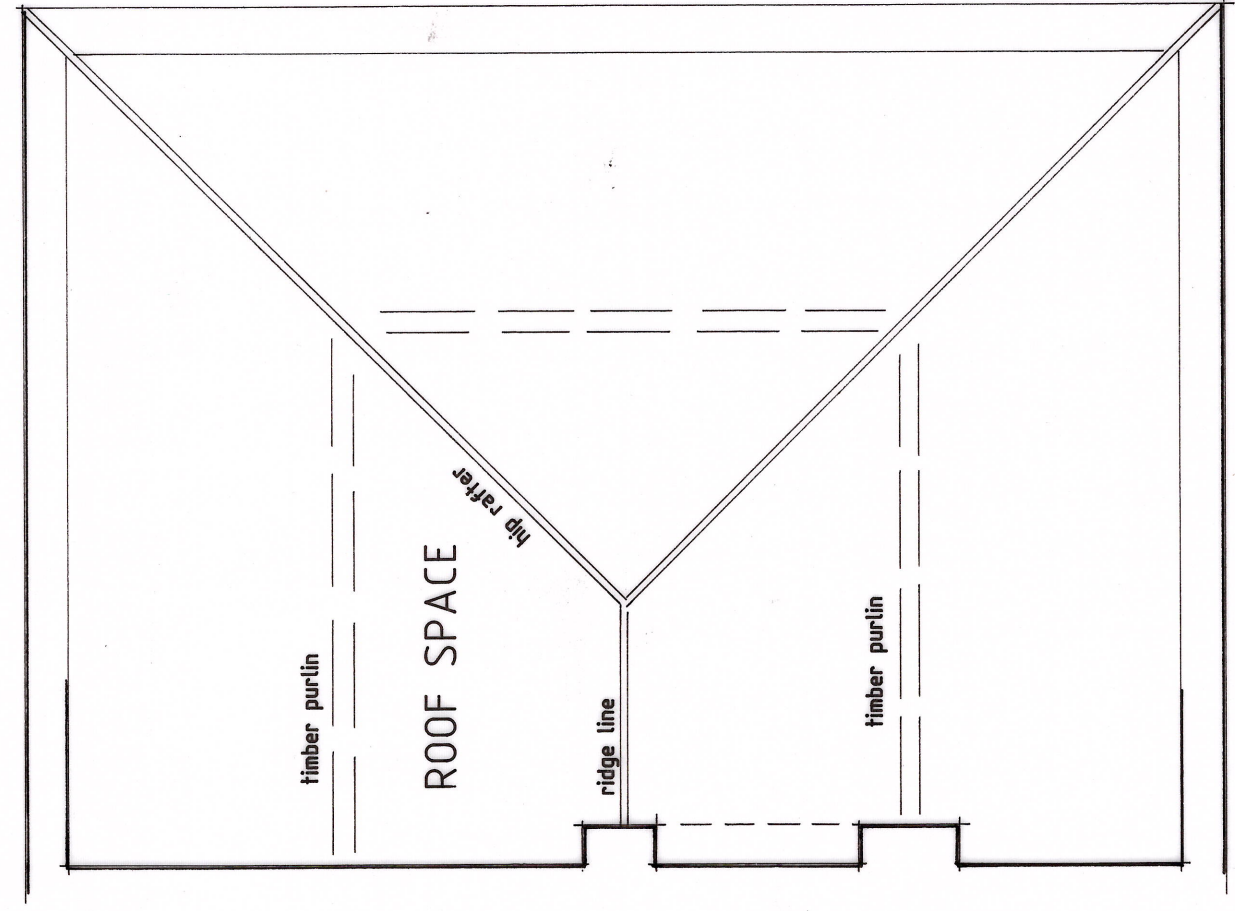

EXISTING ATTIC PLAN

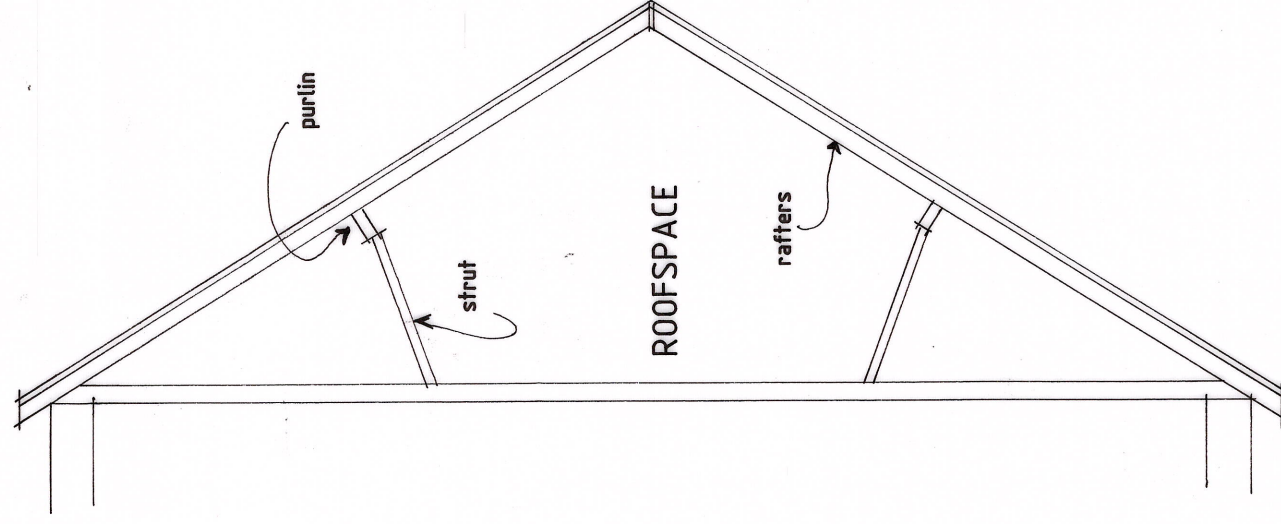

SECTION THRO.
SCALE - 1:50

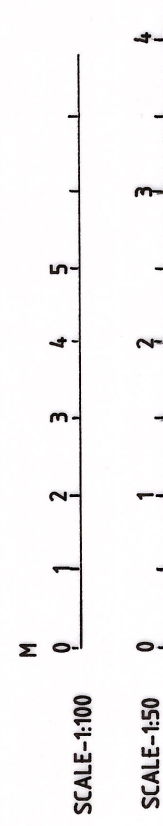

Revisions	
Ref	Description
K.W. DORRINGTON HCAT MCABE ARCHITECTURAL ASSOCIATES Tel:01633857566	
PROPOSED ATTIC CONVERSION WITH REAR DORMER / HIP TO GABLE AT - 49, TENNYSON ROAD, NEWPORT, SOUTH WALES. NP19 8HX.	
EXISTING	
date: MAY 2025	
scale: PLANS-1:50 & ELEVATIONS- 1:100 AT A1	
drawing number: KD2011/1	