




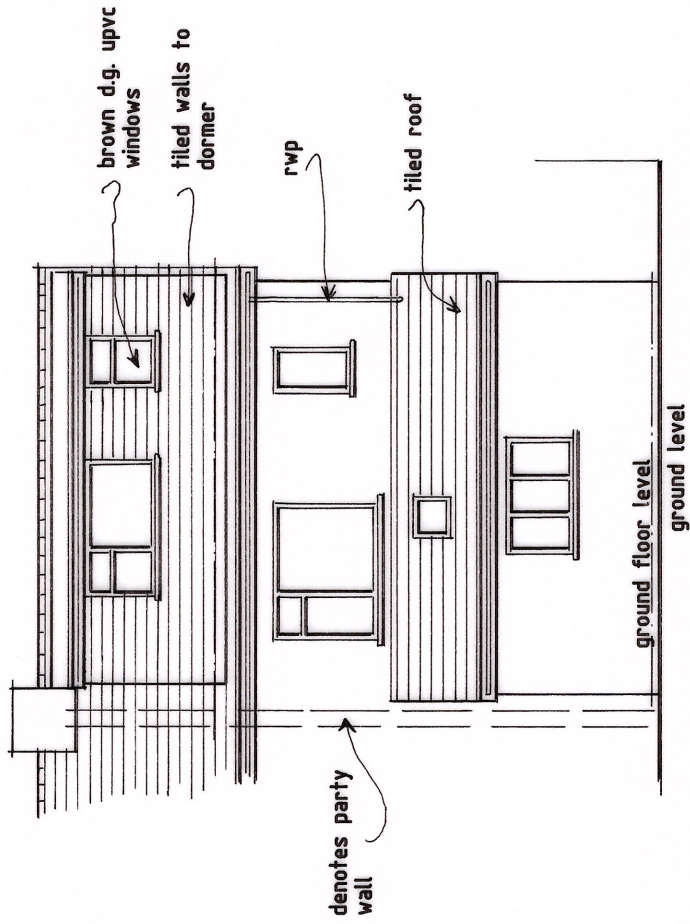

PROPOSED REAR ELEVATION



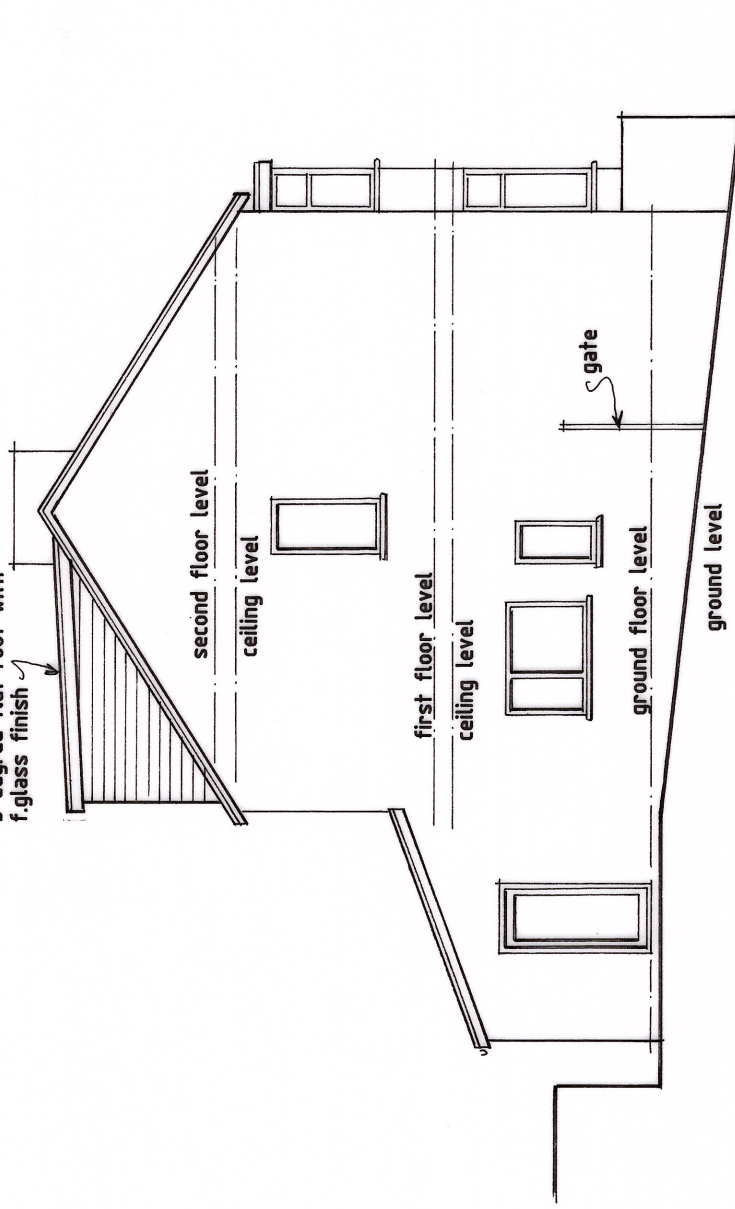


PROPOSED SIDE ELEVATION

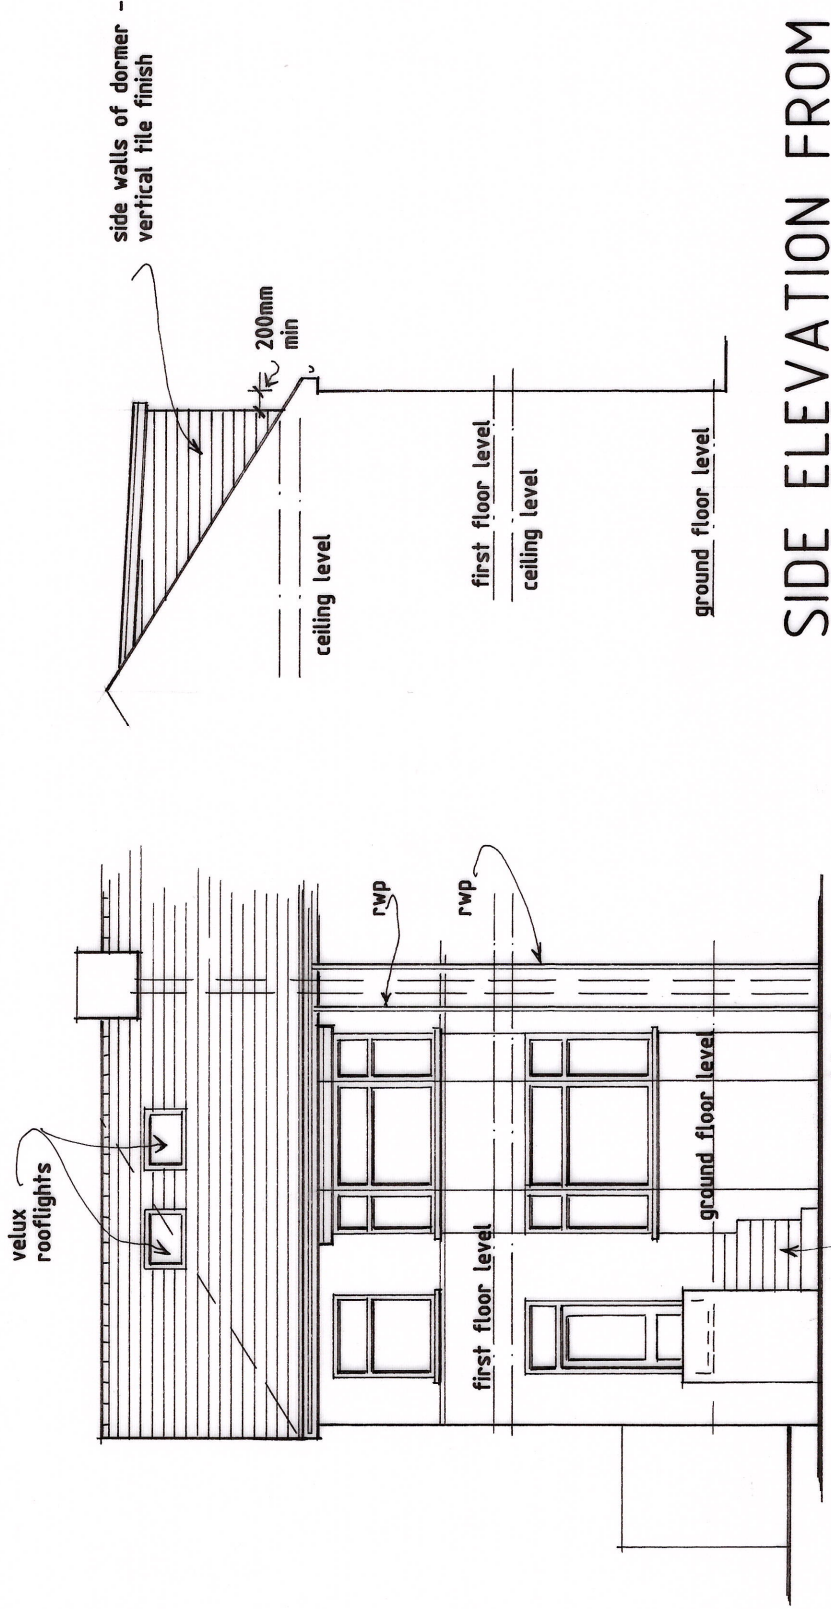


PROPOSED FRONT ELEVATION


SIDE ELEVATION FROM
ADJ. DWELLING

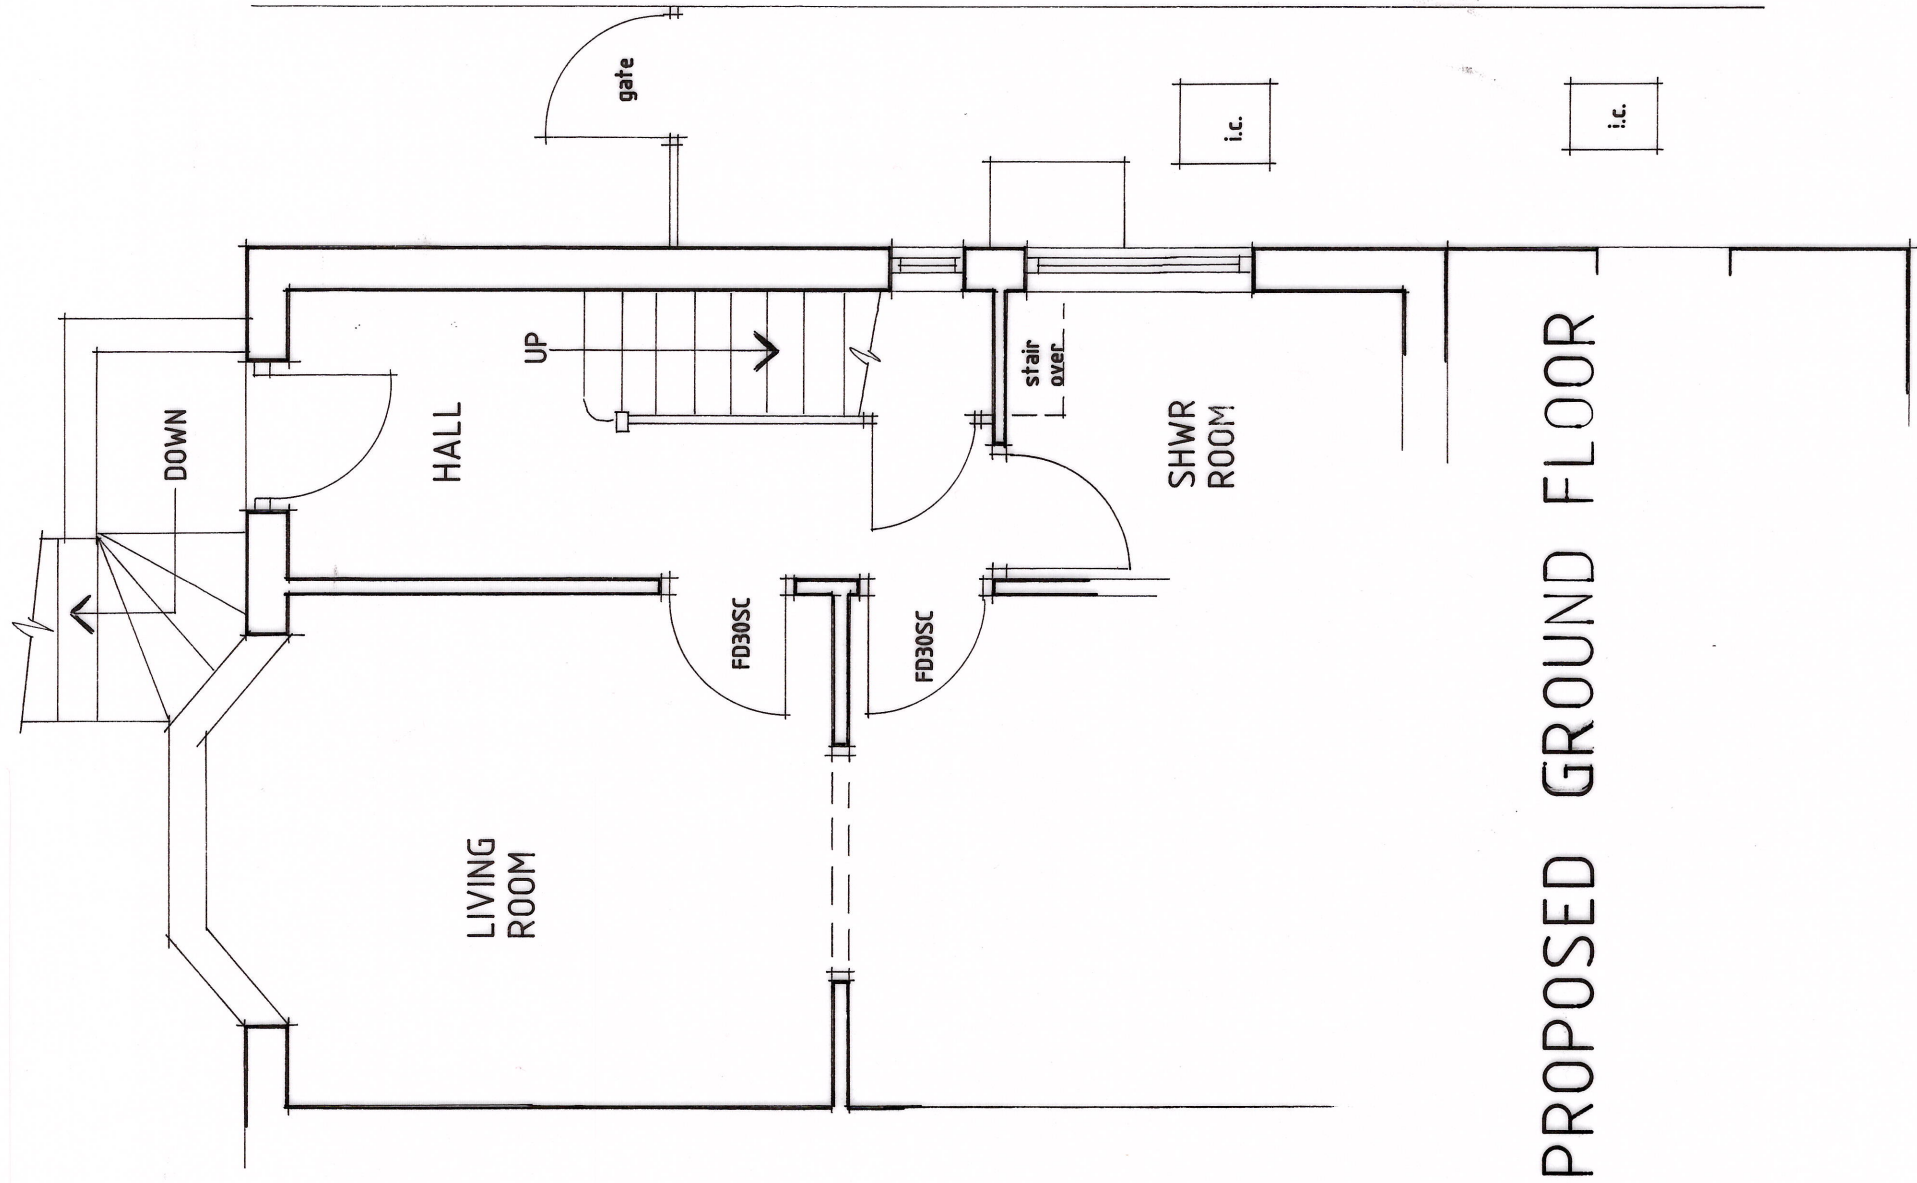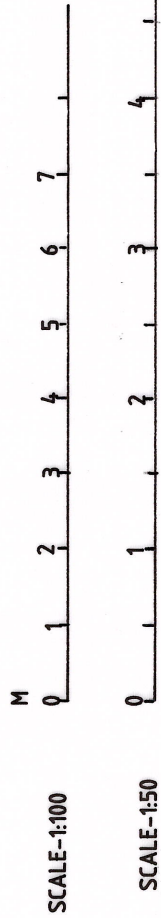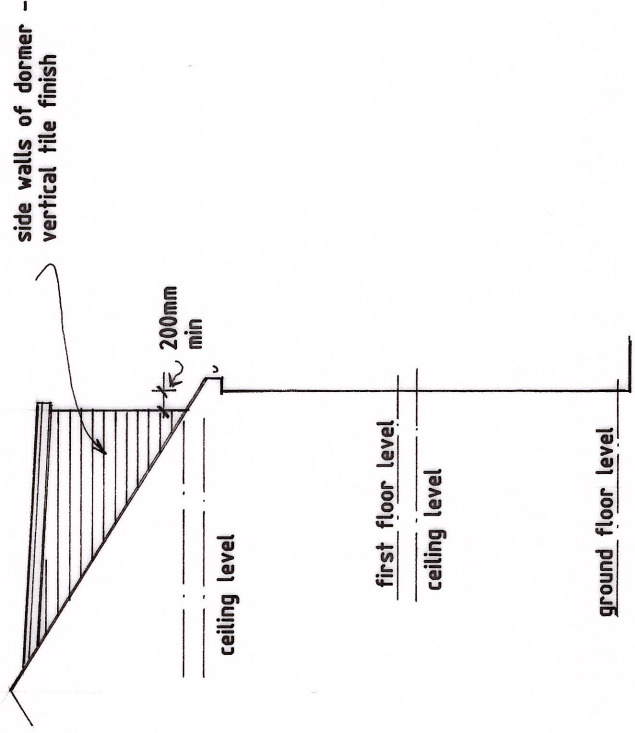


PROPOSED GROUND FLOOR

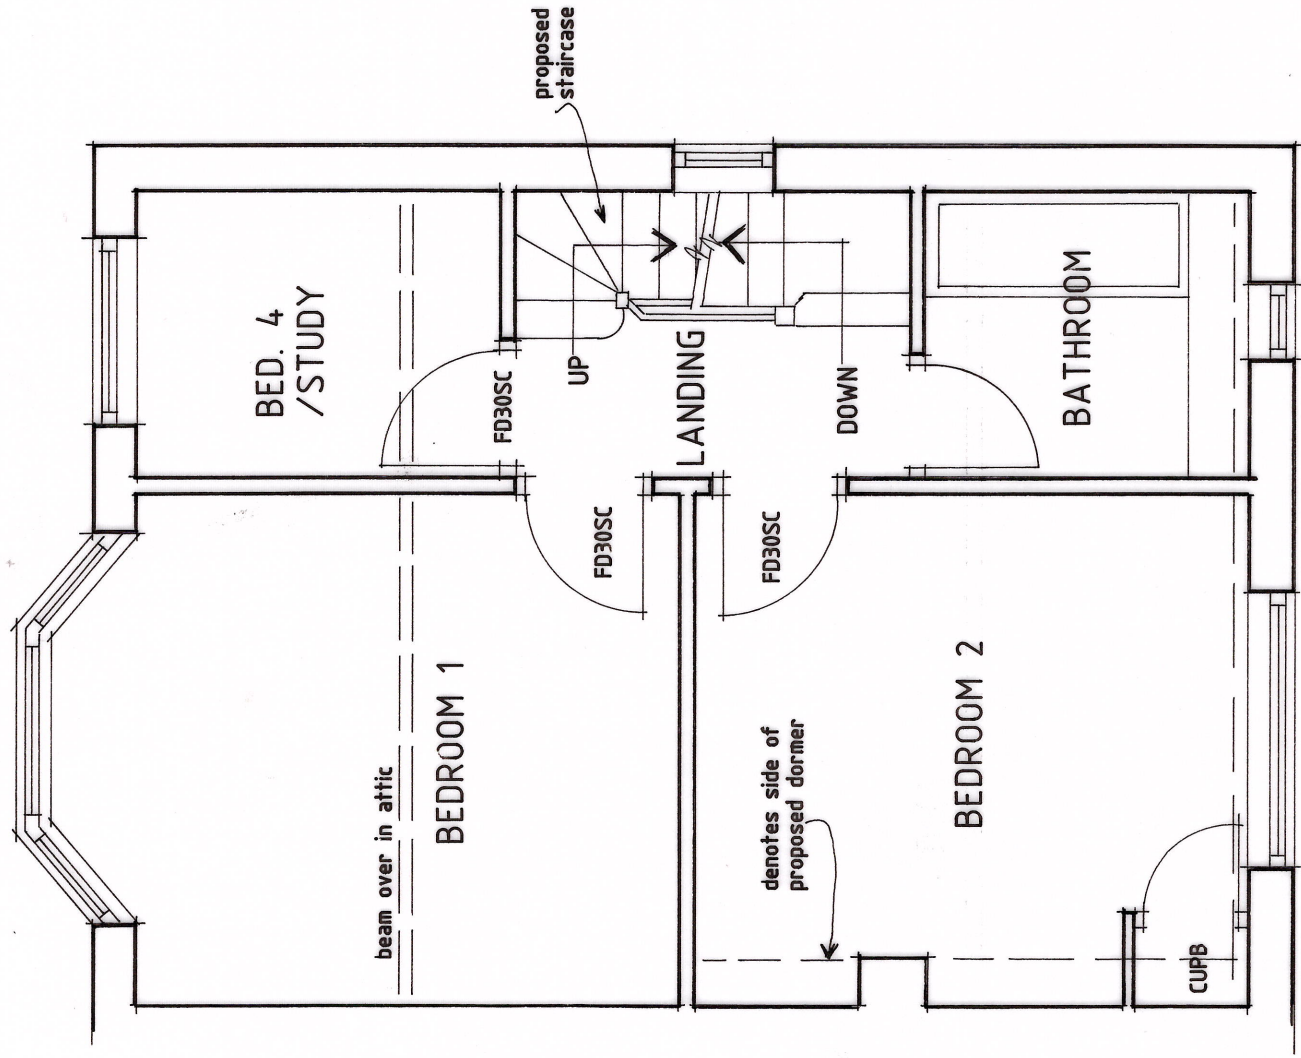

PROPOSED FIRST FLOOR PLAN

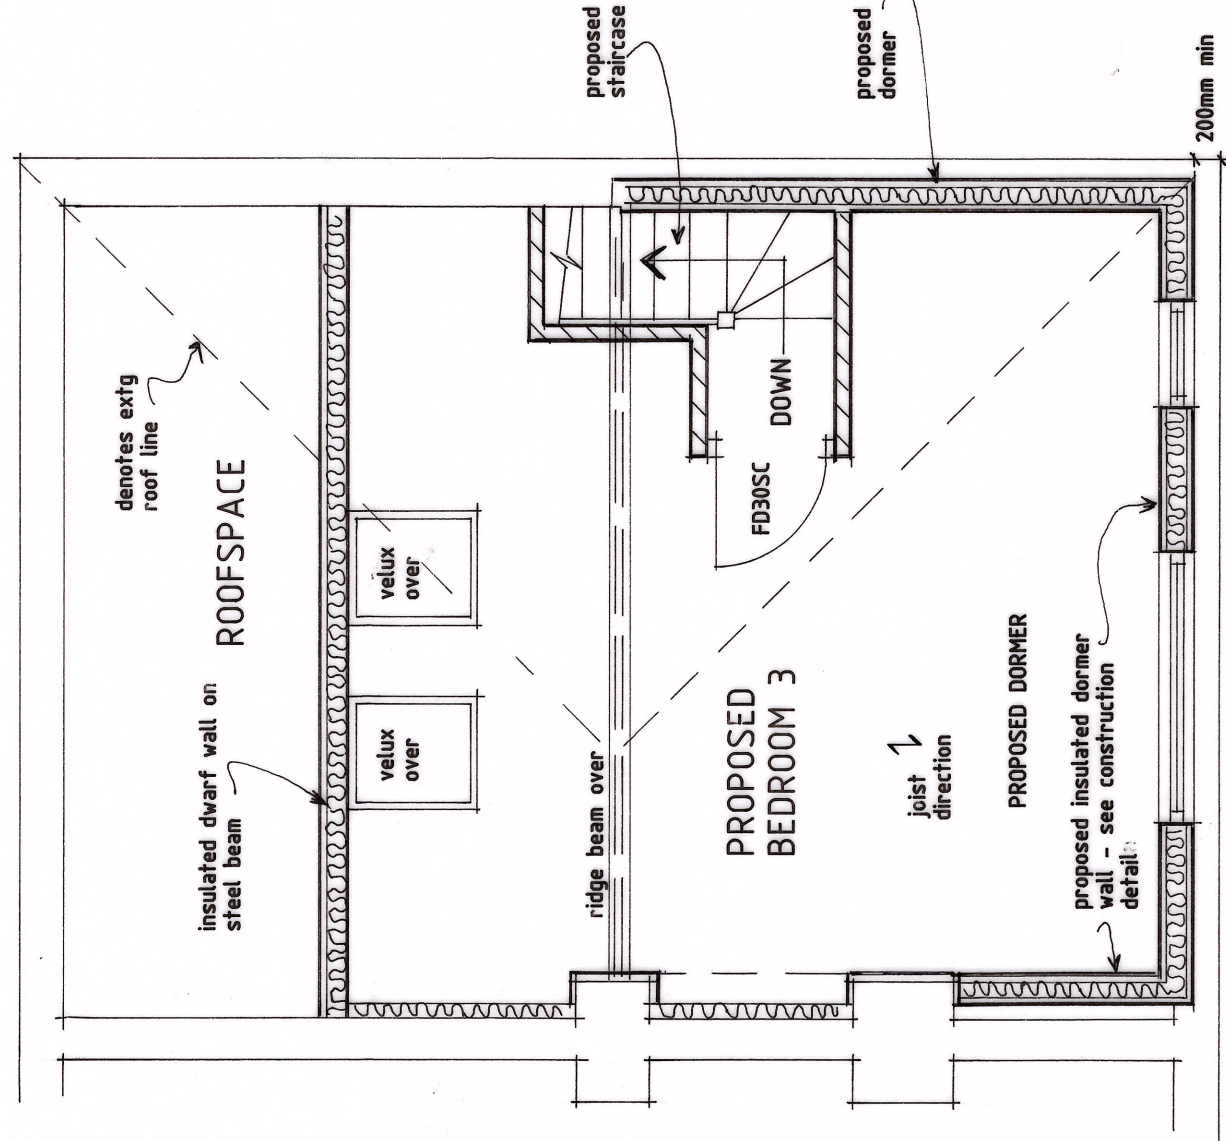

PROPOSED ATTIC PLAN

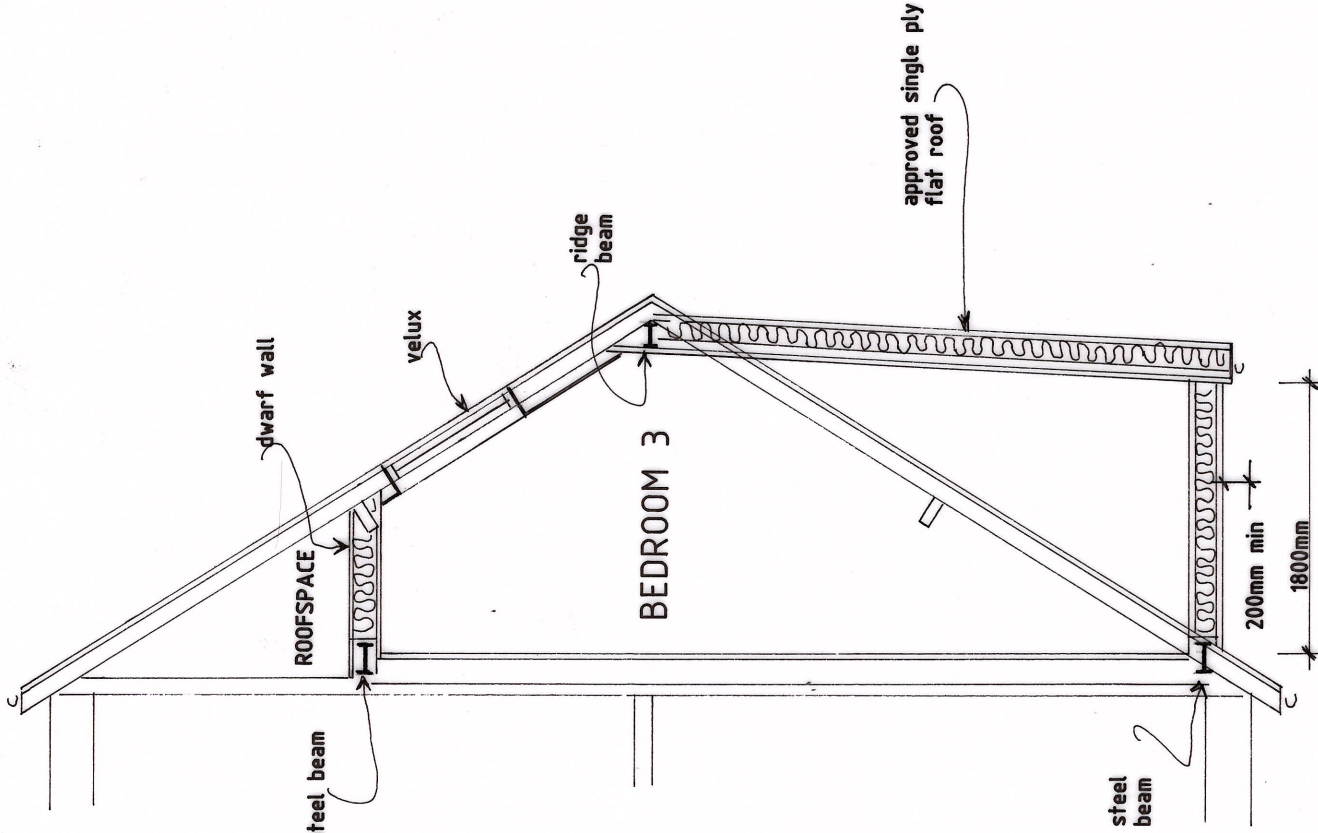

SECTION THRO.

Revisions	
Ref	Description
K.W. DORRINGTON MCAT MCABE ARCHITECTURAL ASSOCIATES Tel:016331857566	
PROPOSED ATTIC CONVERSION WITH REAR DORMER / HIP TO GABLE AT - 49, TENNYSON ROAD, NEWPORT, SOUTH WALES. NP19 8HX.	
PROPOSED	
date: MAY 2025	
scale: 1:50-PLANS & 1:100-ELEVATIONS AT A1	
drawing number: KD2011/2	