


(0828fbsp)

0828/01 - Site plan
0828/02 - Elevations.
0828/03 - Elevations

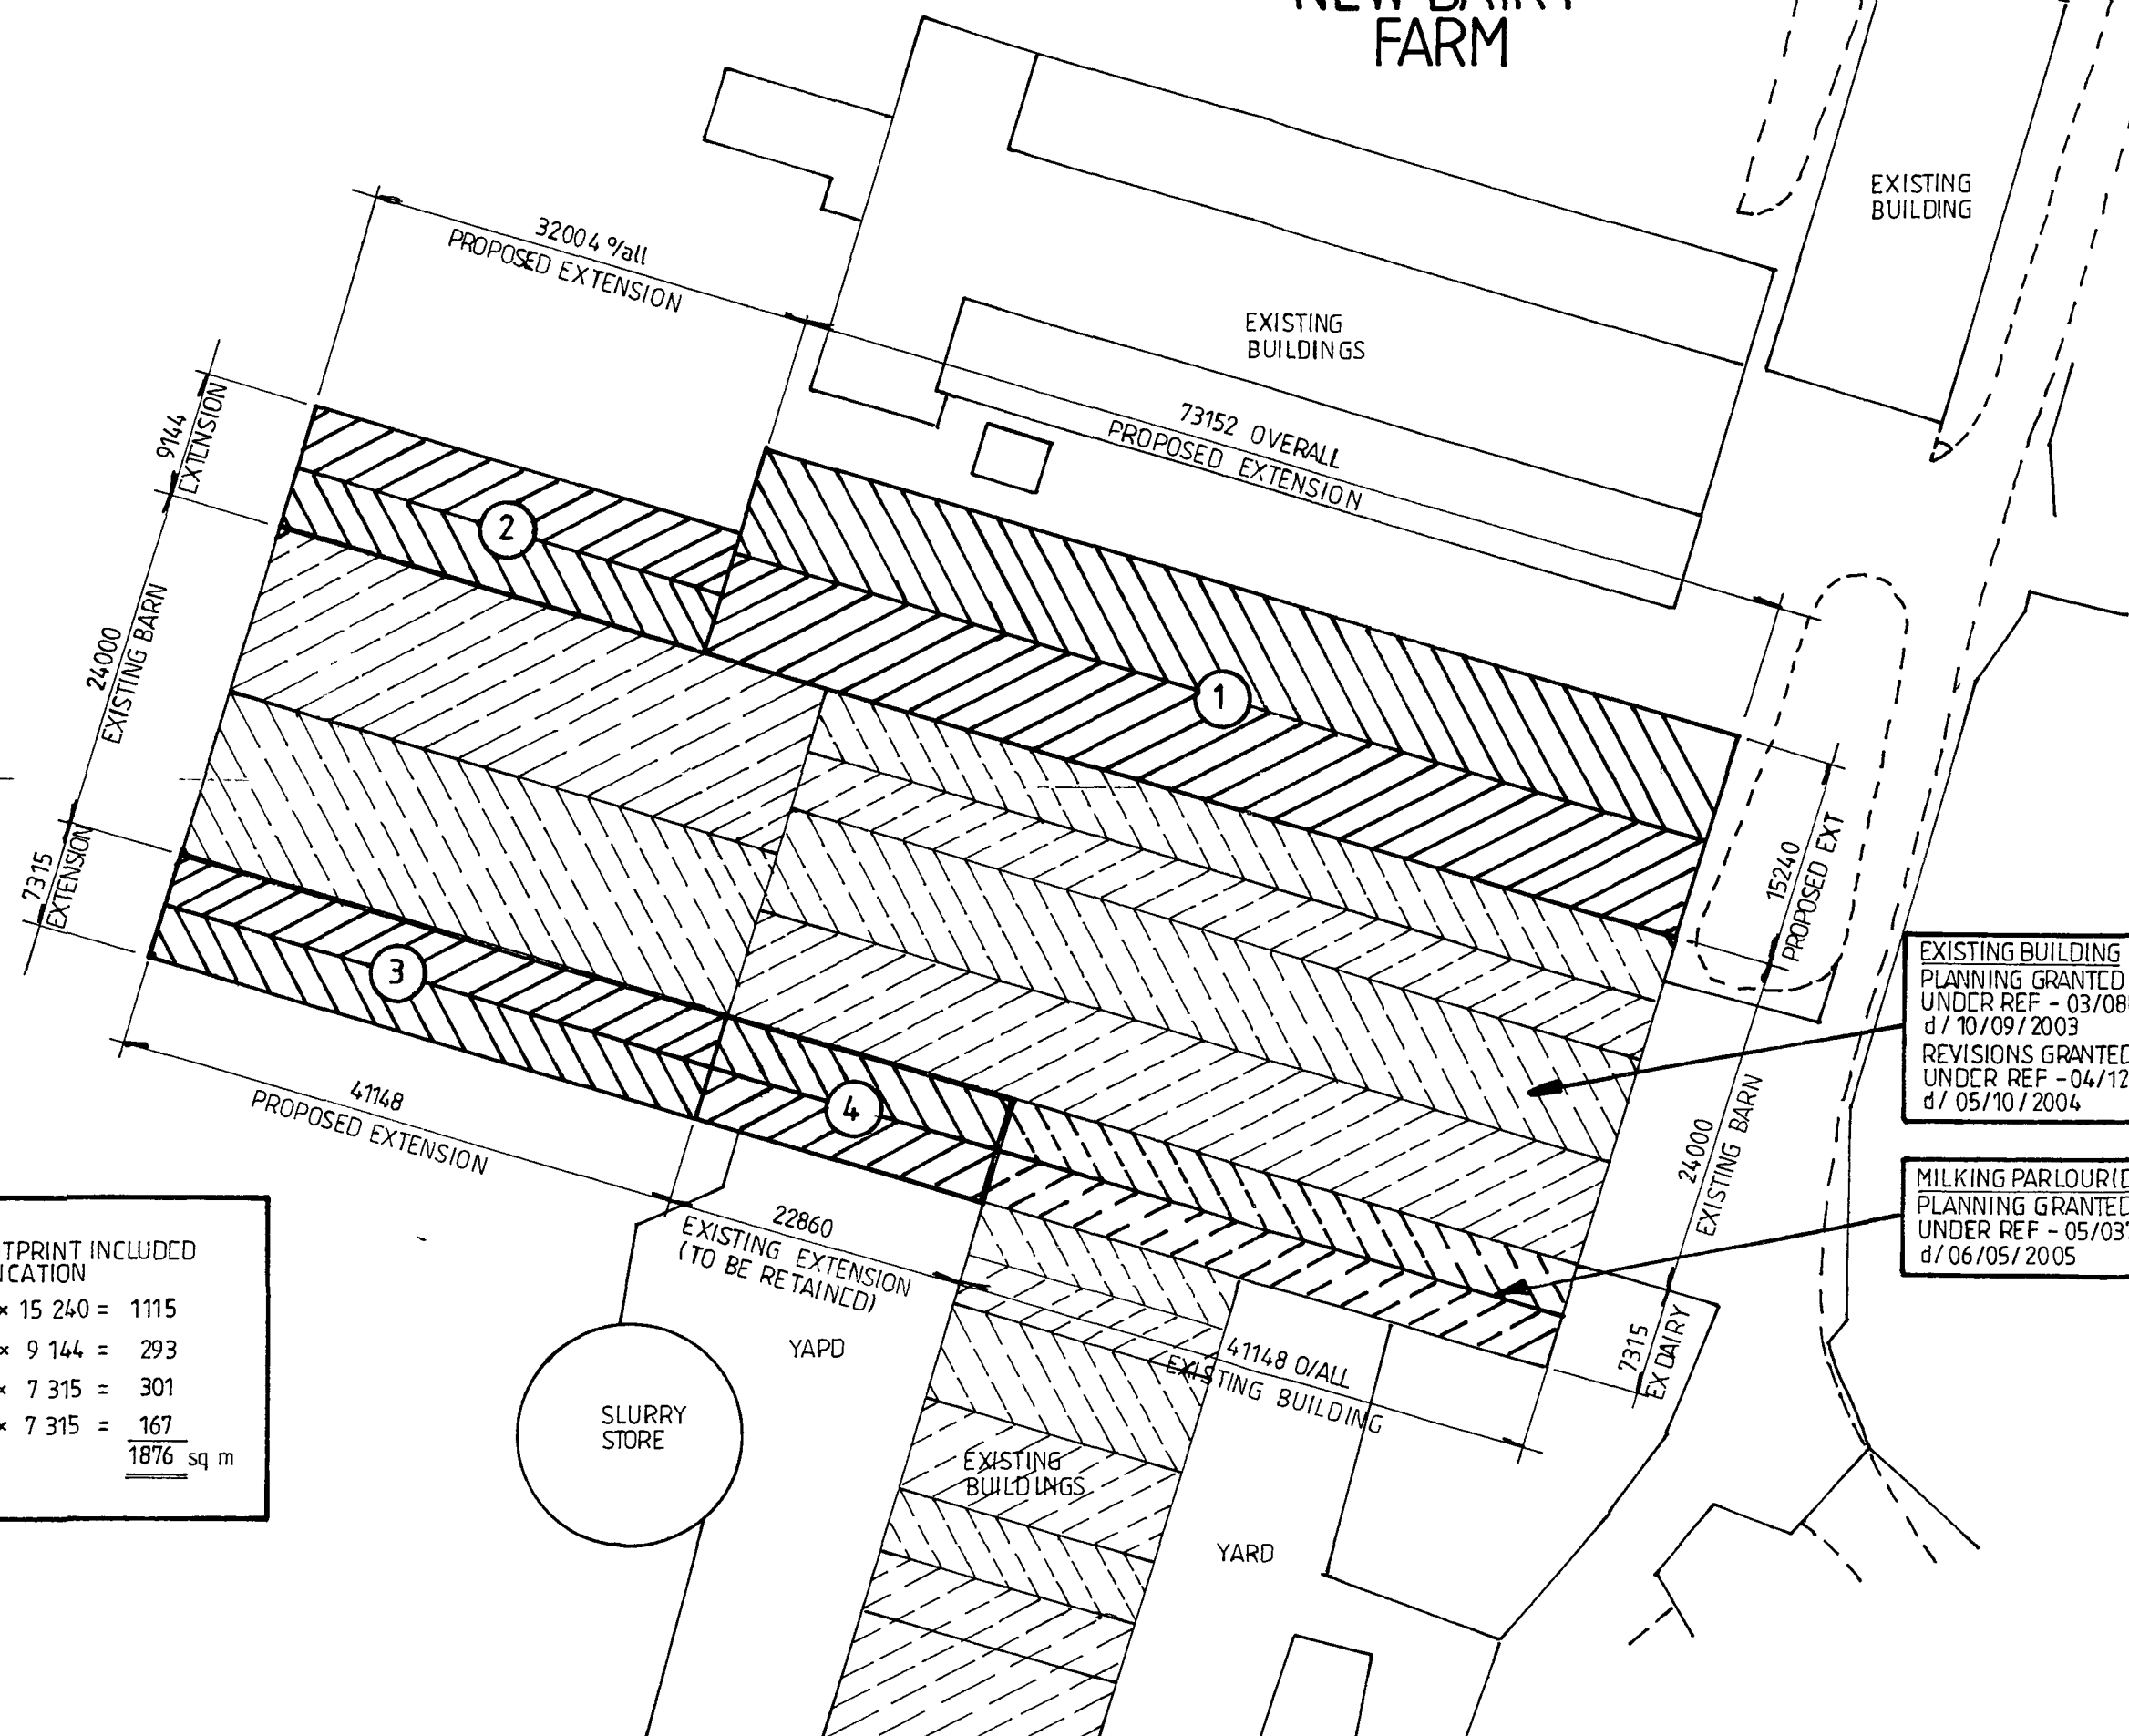

- ① - $73\ 152 \times 15\ 240 = 1\ 115$
- ② - $32\ 004 \times 9\ 144 = 293$
- ③ - $41\ 148 \times 7\ 315 = 301$
- ④ - $22\ 860 \times 7\ 315 = \frac{167}{1876\ \text{sq m}}$

EXISTING BUILDING
PLANNING GRANTED
UNDER REF - 03/0884
d/ 10/09/2003
REVISIONS GRANTED
UNDER REF - 04/1277
d/ 05/10/2004

MILKING PARLOUR(DAIRY)
PLANNING GRANTED
UNDER REF - 05/0376
d/ 06/05/2005

A	03/12/10	DIMS CORRECTED IFC (3)
-	03/09/10	ISSUED FOR COMMENT (2)
-	17/02/09	ISSUED FOR COMMENT

CLIENT

MR AND MRS H EDWARDS

PROJECT

NEW DAIRY FARM ST BRIDES
PROPOSED EXT'N TO FARM BLDGS

DRAWING TITLE

SITE PLAN

Canberra Design

Hafan Heulog
Cwrt Henri Dryslwyn
Carmarthenshire SA32 8SA
Tel/Fax 01558 668354

SCALES
1 500

DRAWN BY
JAH

DATE
04/08/2008

DRG N° 0828/01

REV
A