

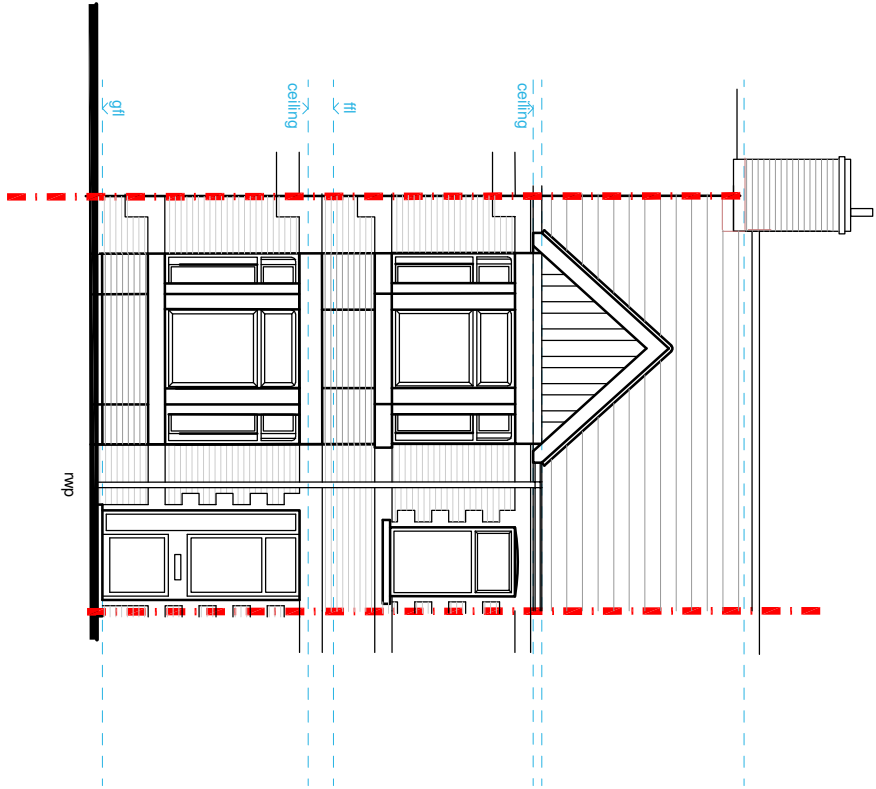


NOTES
THIS DRAWING IS COPYRIGHT
RICHARD ANDREWS ARCHITECTS
ALL RIGHTS RESERVED. NO PART
HEREOF MAY BE REPRODUCED OR
TRANSMITTED IN ANY FORM OR
BY ANY MEANS, ELECTRONIC,
MECHANICAL, PHOTOCOPYING,
RECORDING, OR BY ANY INFORMATION
SYSTEMS WITHOUT PERMISSION IN
WRITING FROM RICHARD ANDREWS
ARCHITECTS.



THIS DRAWING IS COPYRIGHT
RICHARD ANDREWS ARCHITECTS
ALL RIGHTS RESERVED. NO PART
HEREOF MAY BE REPRODUCED OR
TRANSMITTED IN ANY FORM OR
BY ANY MEANS, ELECTRONIC,
MECHANICAL, PHOTOCOPYING,
RECORDING, OR BY ANY INFORMATION
SYSTEMS WITHOUT PERMISSION IN
WRITING FROM RICHARD ANDREWS
ARCHITECTS.

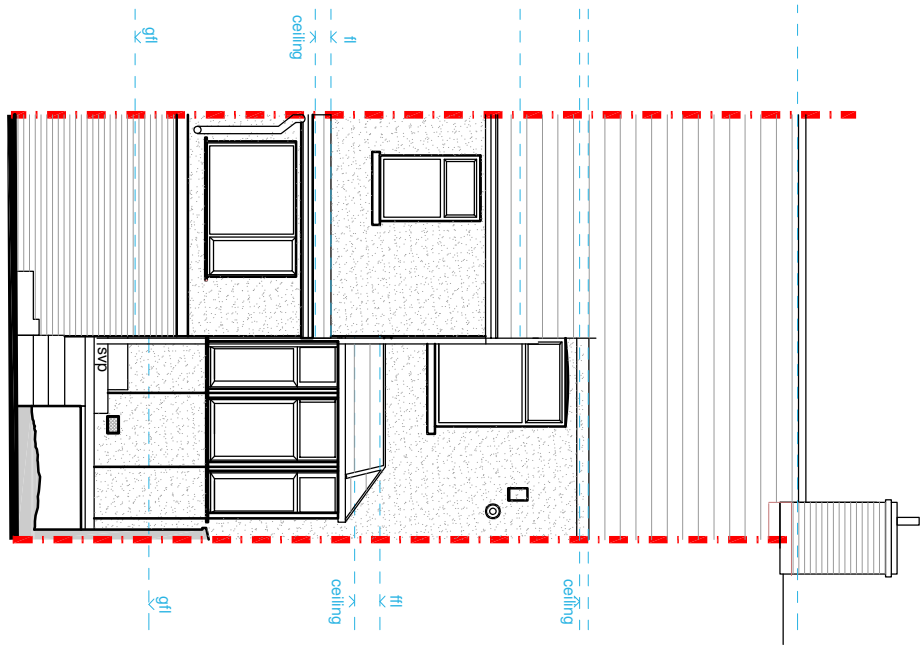


FRONT ELEVATION

 



REAR ELEVATION

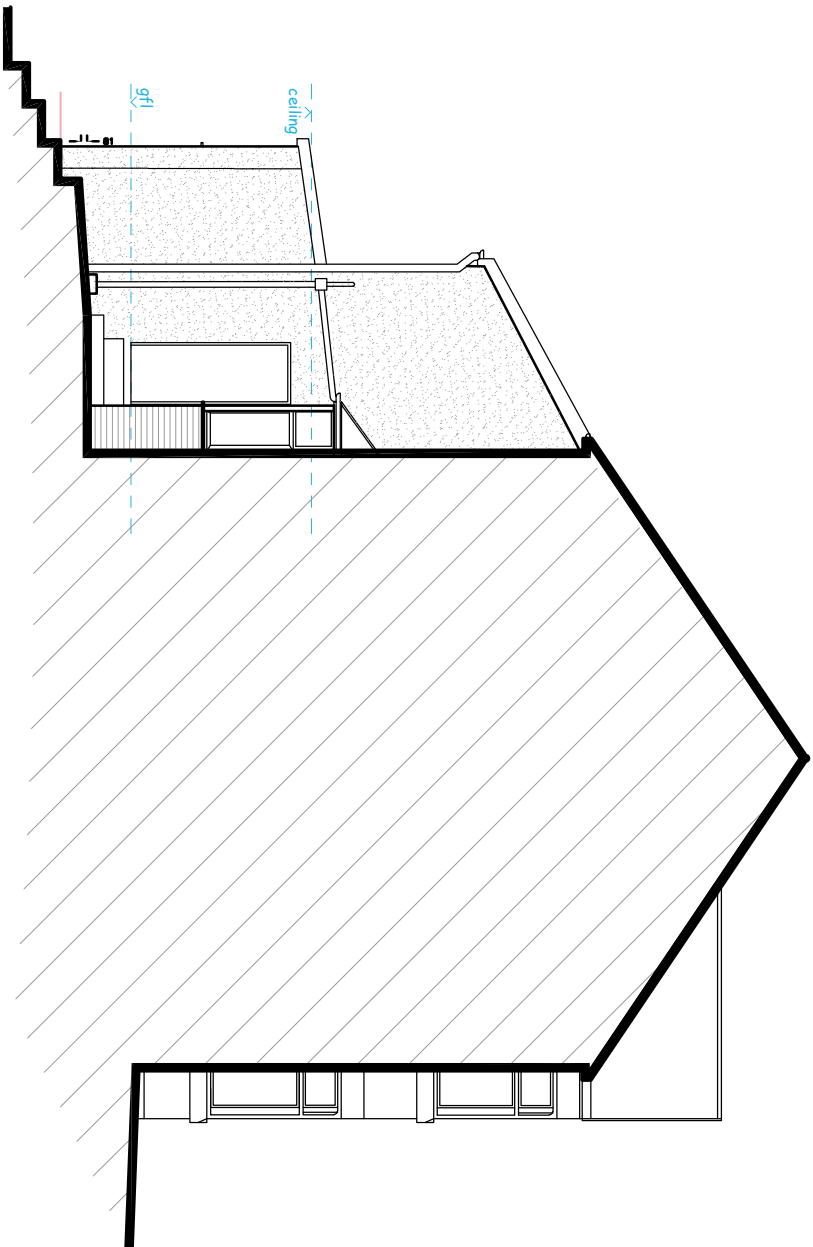 



SIDE ELEVATION

 


LOFT SPACE

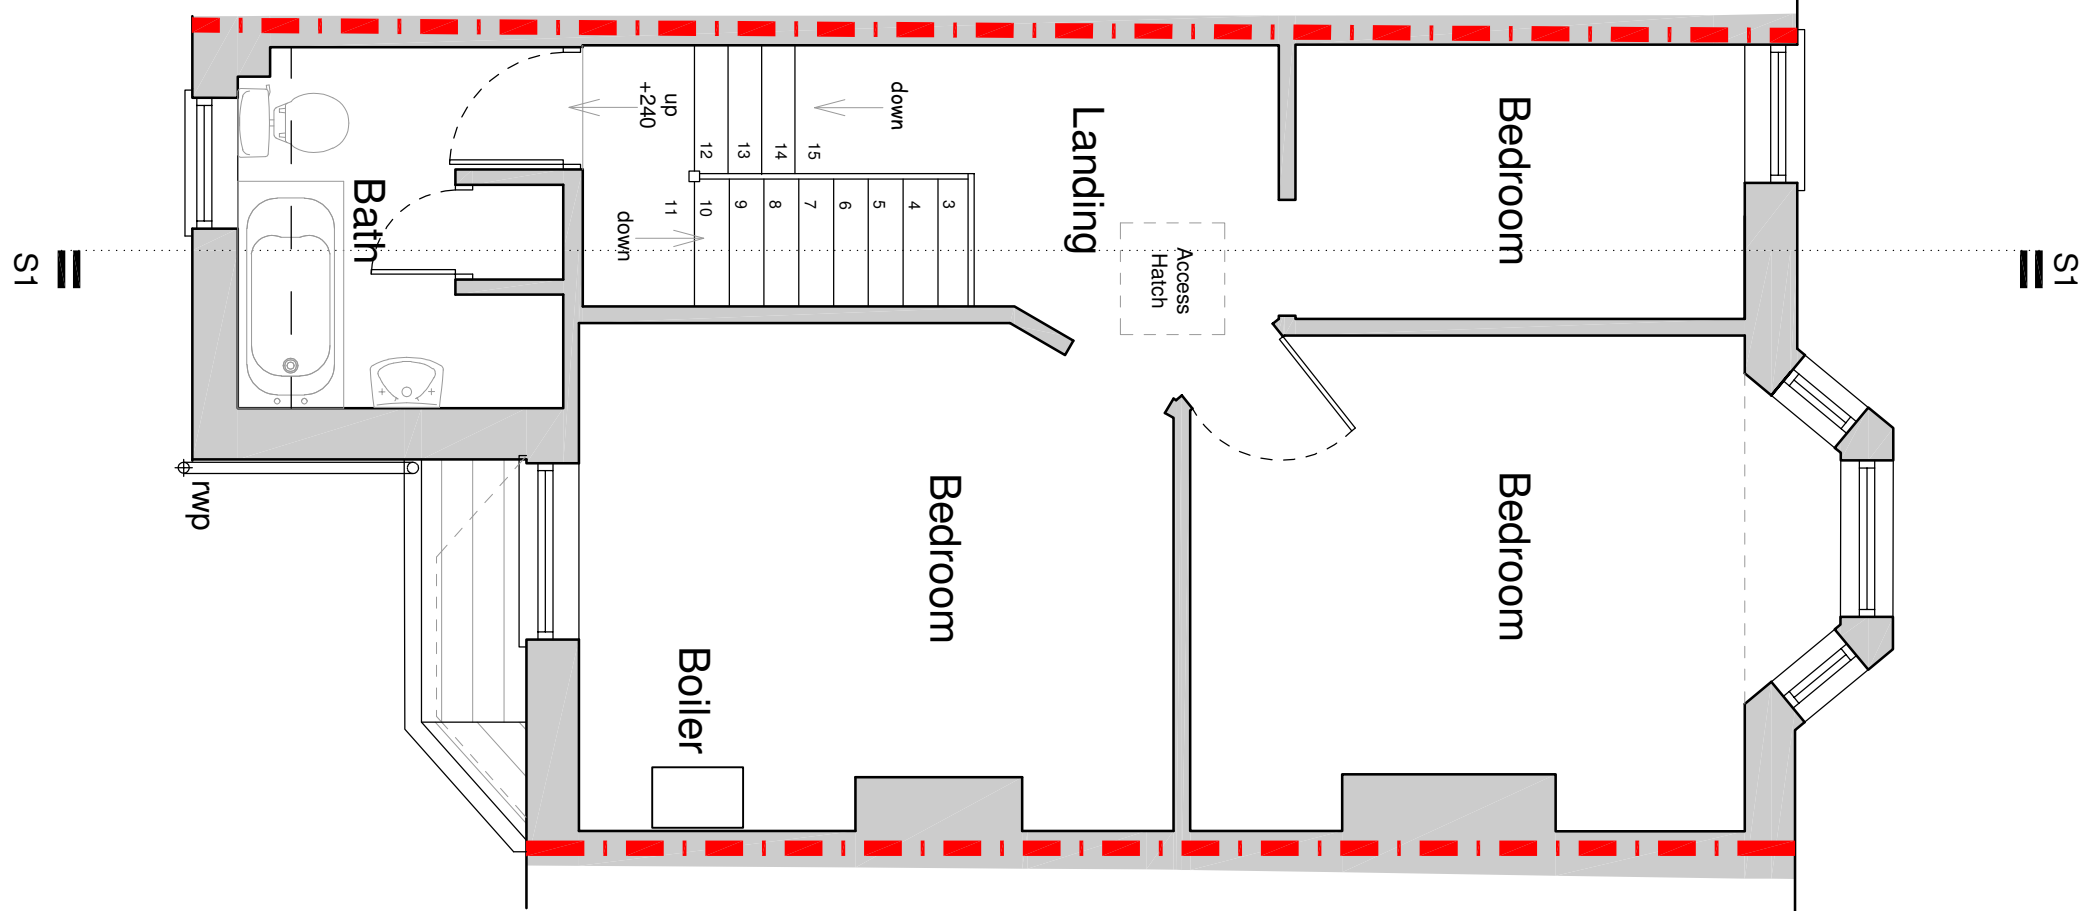 

FIRST FLOOR

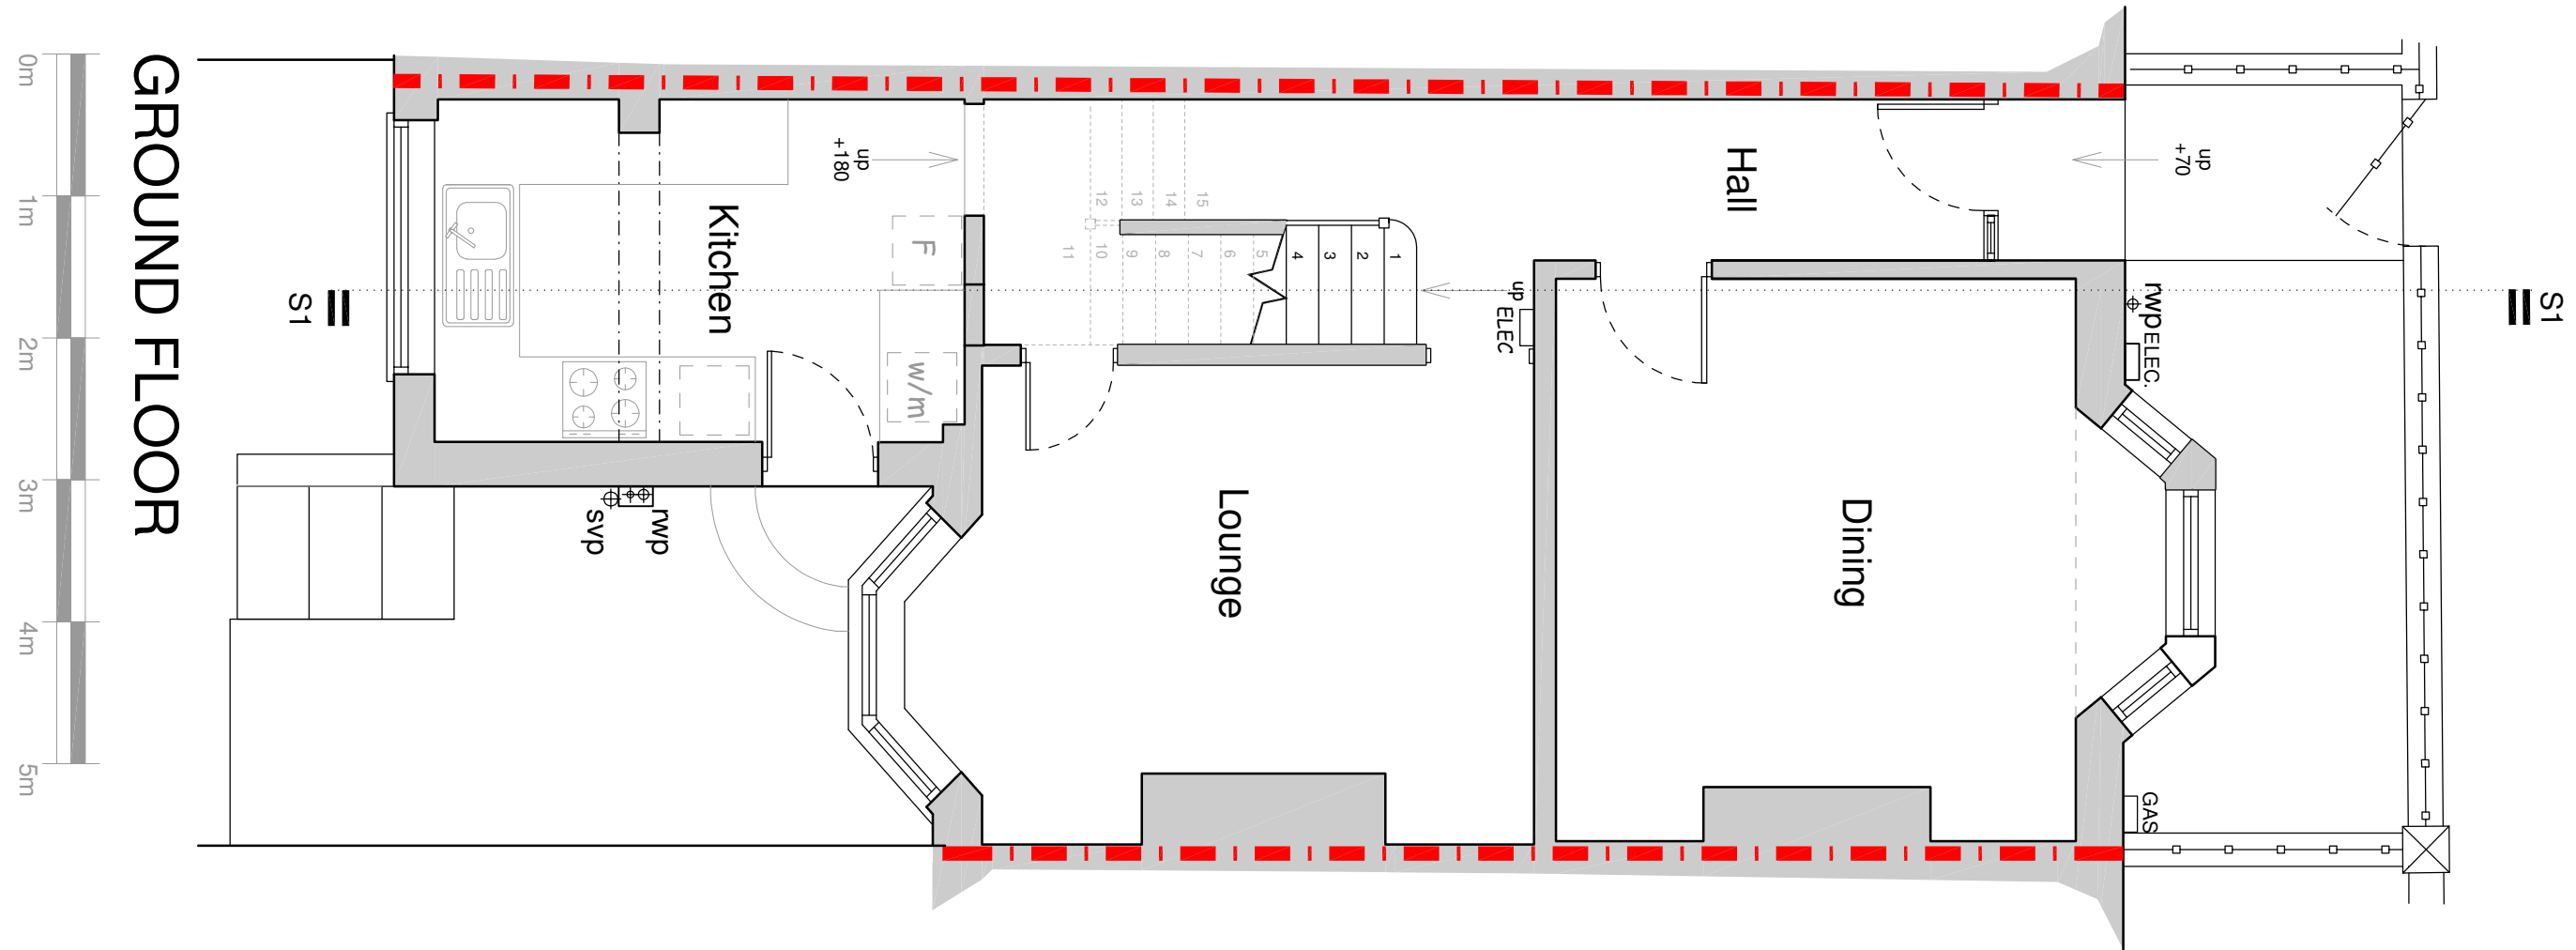 

GROUND FLOOR

 

RICHARD ANDREWS
ARCHITECTS
ARCHITECTS - PLANNERS - DESIGNERS

SUITE 2.3, THE ESTATES OFFICE 25,26
GOLD TOPS, NEWPORT, NP20 4PG
PHONE: 01692 244144
EMAIL: [richandrews.co.uk](mailto:info@richandrews.co.uk)
Richard Andrews Architects Ltd.
Registered Office: 25, 26 Gold Tops, Newport, NP20 4PG, UK
www.richandrews.co.uk

Job
427 Coerleon Road,
Newport
NP15 7LU

Drawing Existing Plans and Elevations

Number **R 992 – 01 A1**
Scale Date Drawn Checked
1:50+1:100 06/26 RM AM