


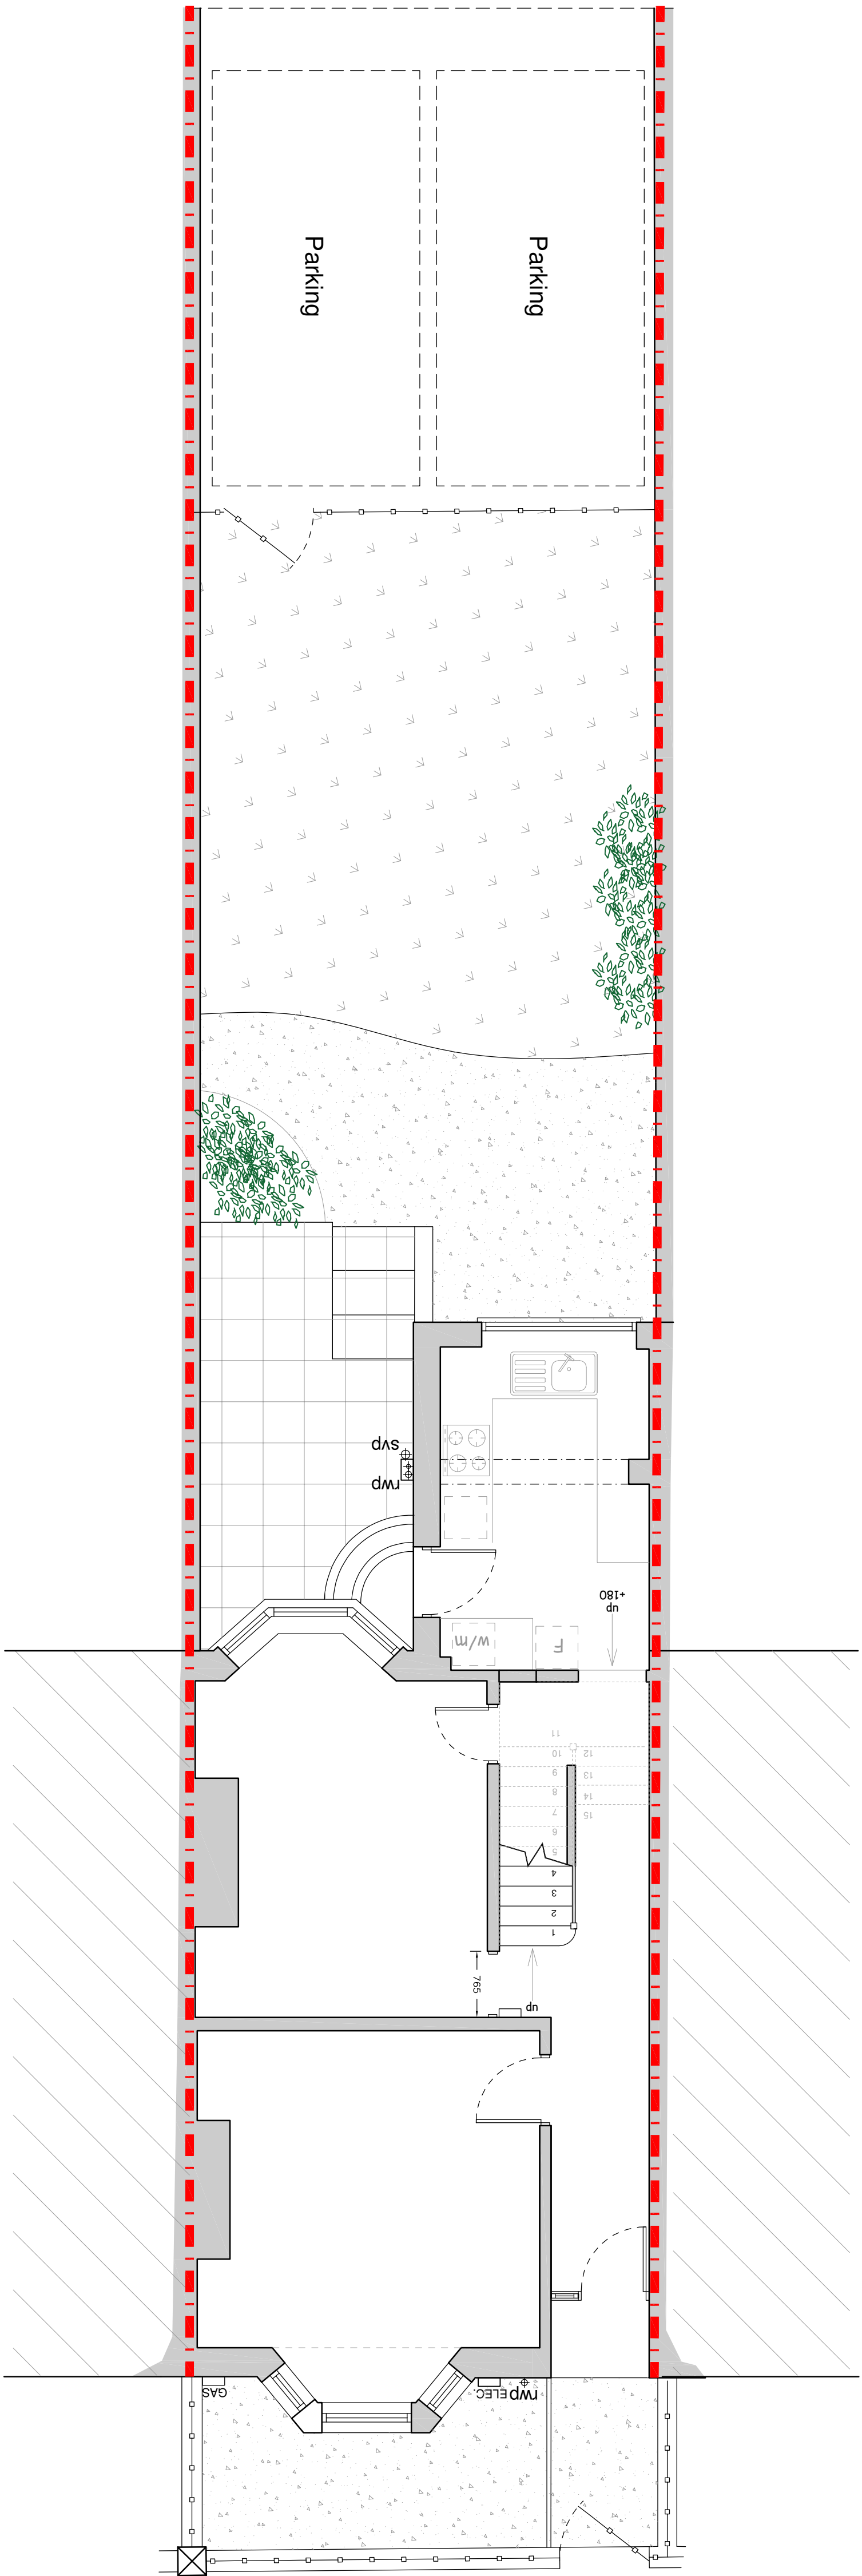


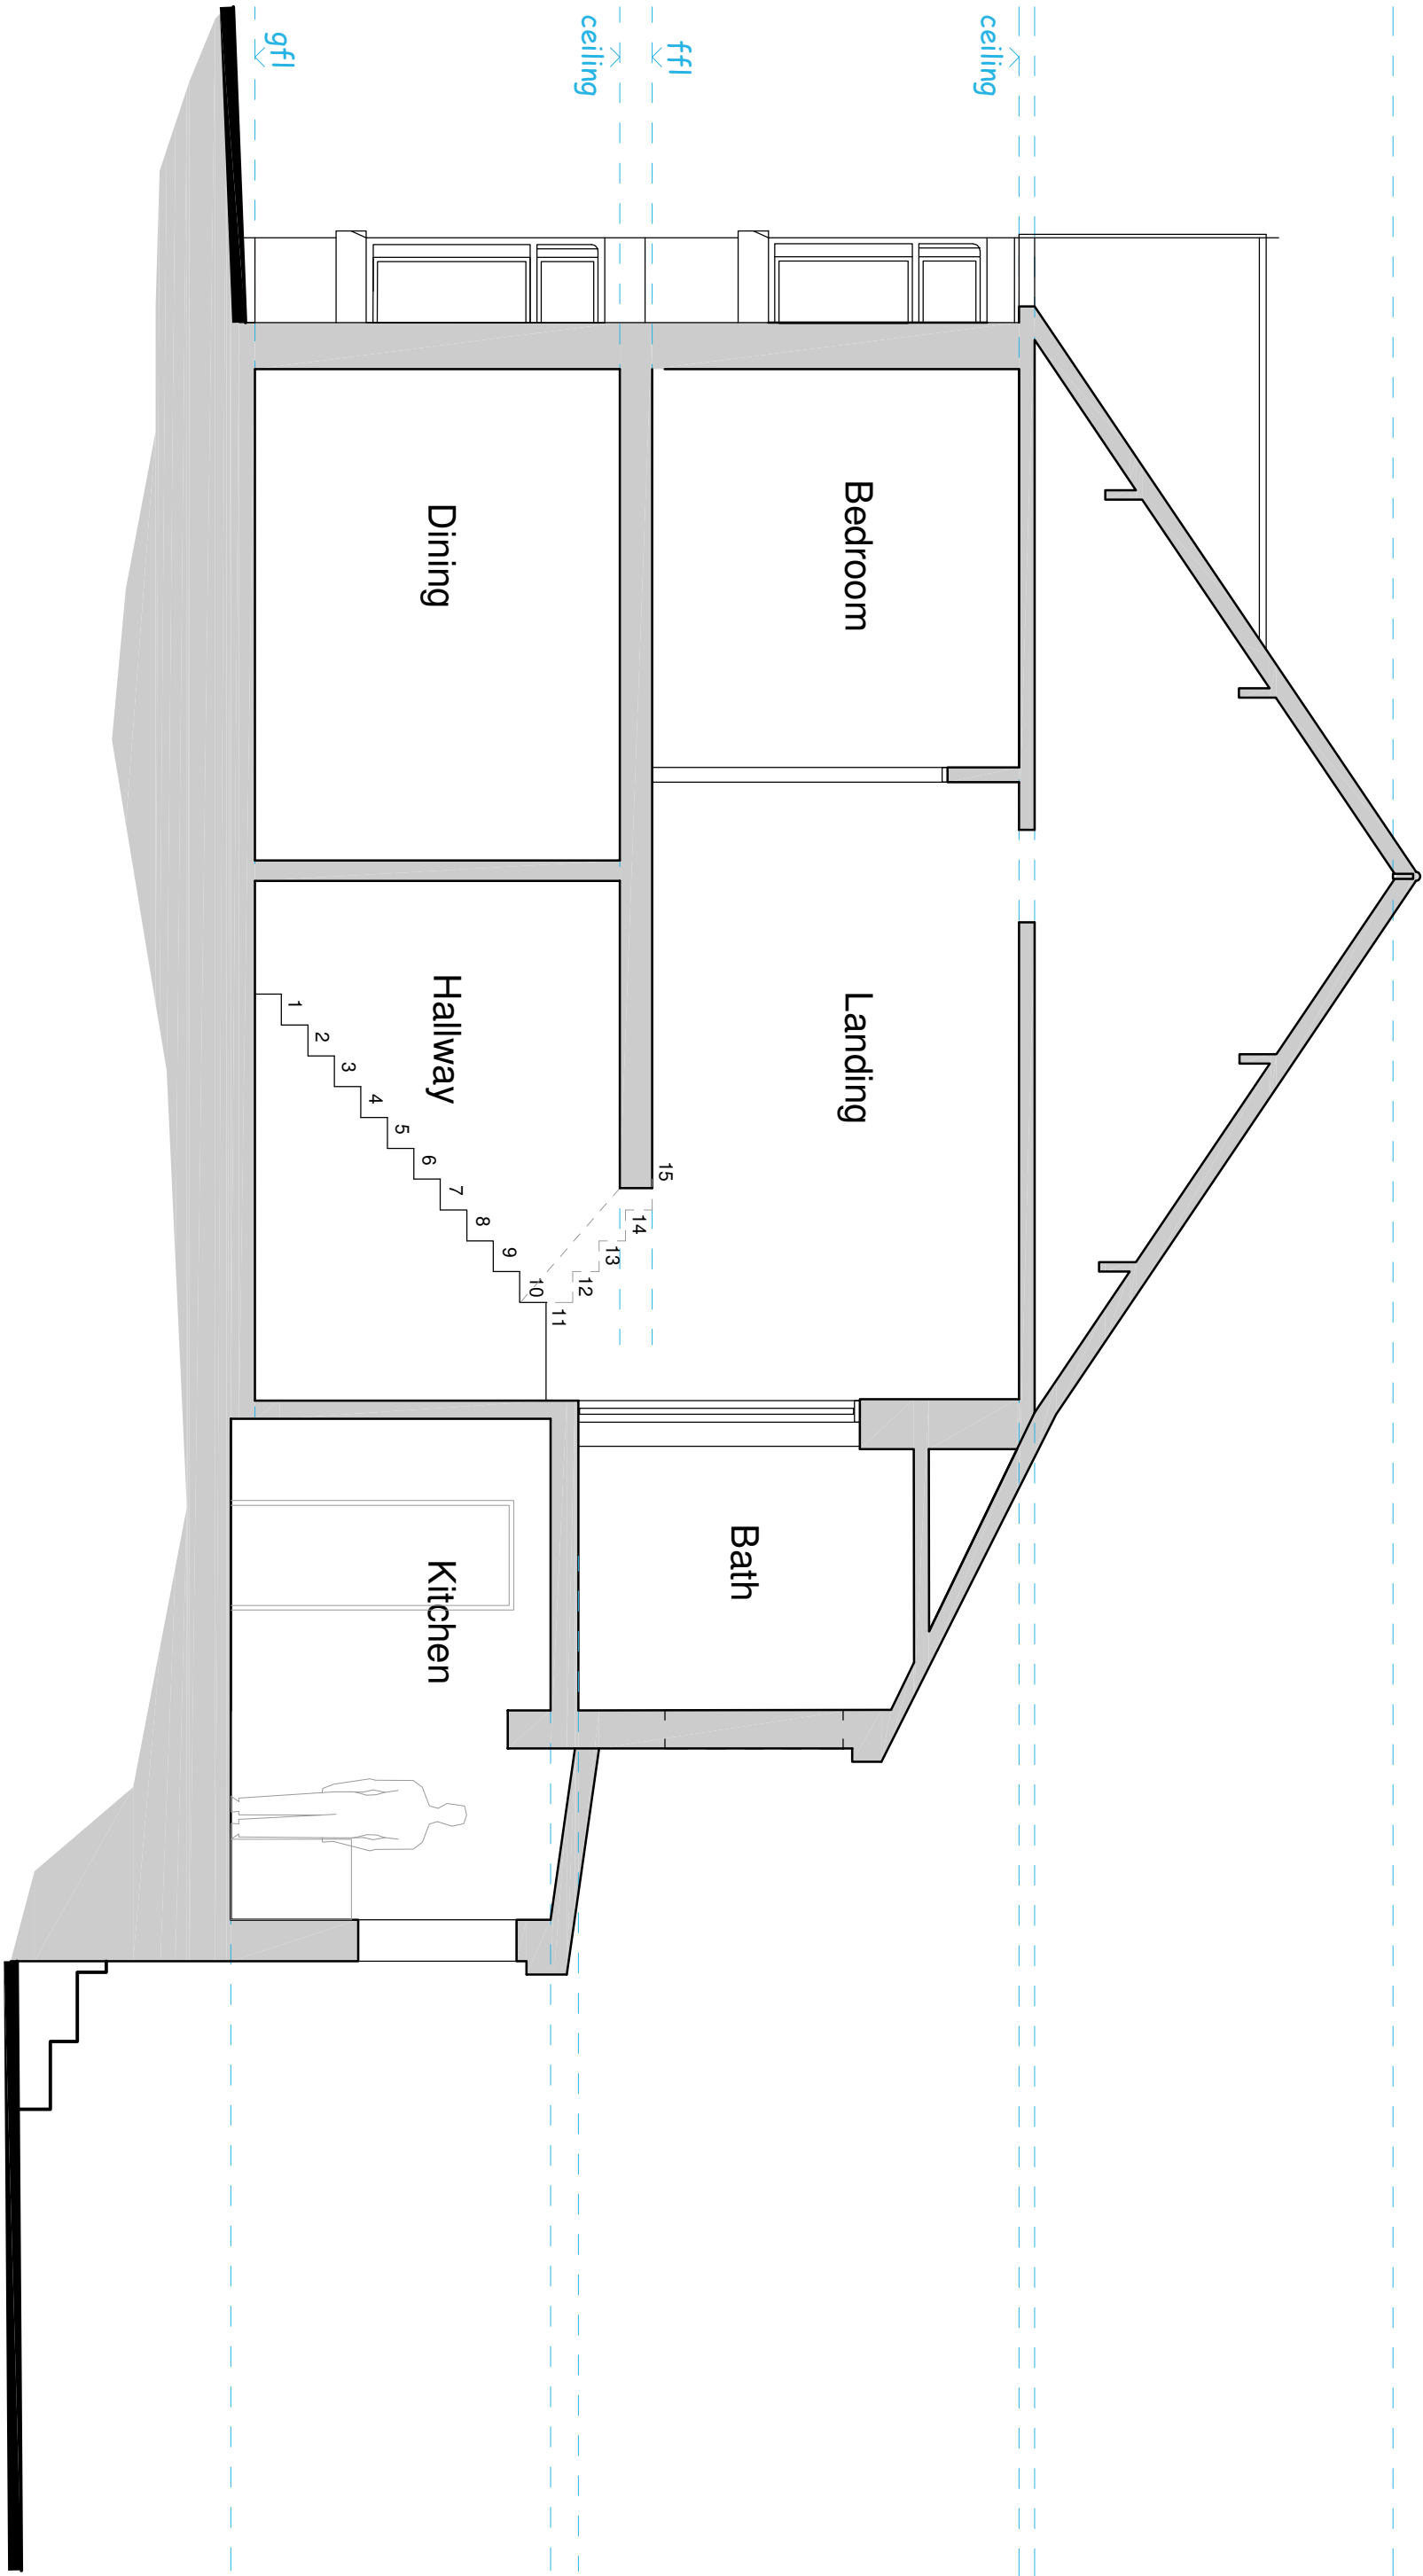

SITE PLAN

 


SECTION A-A

 

NOTES:
1. THIS DRAWING IS A CONTRACT DOCUMENT.
2. IT IS THE RESPONSIBILITY OF THE ARCHITECT TO ENSURE THAT THE DRAWING IS ACCURATE AND COMPLETE.
3. ANY DISCREPANCIES TO BE NOTIFIED TO THE ARCHITECT.

NOTES:
1. THIS DRAWING HAS BEEN PRODUCED FOR PLANNING AND BUILDING REGULATIONS.
2. IT IS THE RESPONSIBILITY OF THE ARCHITECT TO ENSURE THAT THE DRAWING IS ACCURATE AND COMPLETE.
3. ANY DISCREPANCIES TO BE NOTIFIED TO THE ARCHITECT.

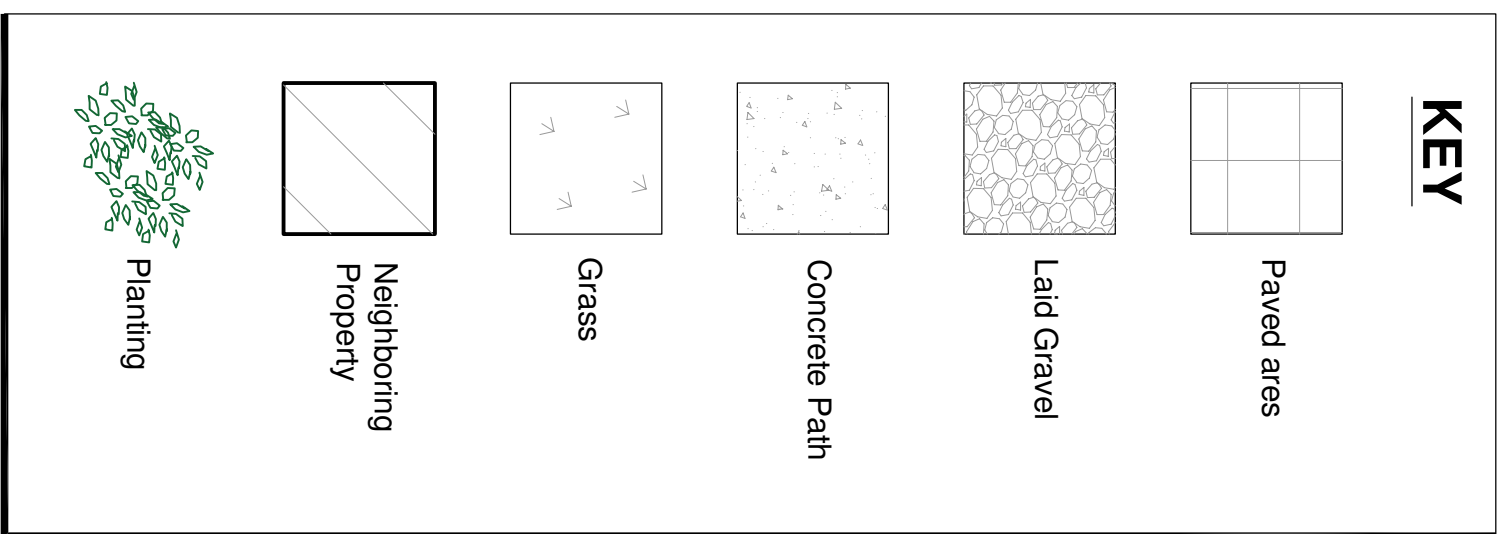

REVISIONS		
-	-	-
-	-	-



SUITE 2.3 THE ESTATES OFFICE 25-26
GOLD TOPS, NEWPORT, NP20 4PG
PHONE: 01633 741444
EMAIL: adam@ra-architects.co.uk
Richard Andrews Architects Ltd
Registered Office: 25-26 Gold Tops, Newport, NP20 4PG
Www.ra-architects.co.uk

Job:
427 Coerleon Road,
Newport,
NP19 7LU.

Drawing: Existing Site Plan & Section

Number: **R 9 9 2 - 0 2 A 1**
Scale: 1:50
Date: 05/26
Drawn: RH
Checked: AM