



THIS DRAWING IS COPYRIGHTED
AND NOT BE LOANED, REPRODUCED,
COPIED, OR IN ANY MANNER
REPRODUCED OR TRANSMITTED IN
ANY FORM OR BY ANY MEANS,
ELECTRONIC OR MECHANICAL,
INCLUDING PHOTOCOPYING, RECORDING,
OR BY ANY INFORMATION STORAGE
AND RETRIEVAL SYSTEM, WITHOUT
THE WRITTEN PERMISSION OF THE
ARCHITECT.


NOTES:
1. THE CLIENT HAS BEEN ADVISED THAT THE
DRAWING IS A PRELIMINARY DESIGN AND
NOT A FINAL DESIGN. THE CLIENT HAS
BEEN ADVISED THAT THE DESIGN IS
SUBJECT TO CHANGE WITHOUT NOTICE.
THE ARCHITECT HAS ADVISED THAT THE
DESIGN IS SUBJECT TO CHANGE WITHOUT
NOTICE.

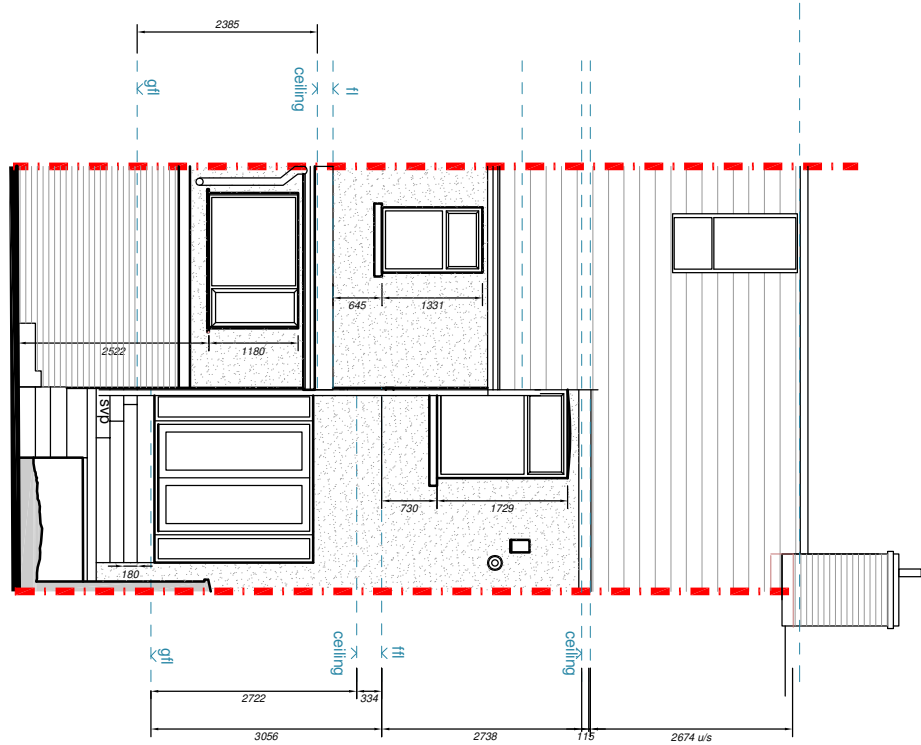

REAR ELEVATION

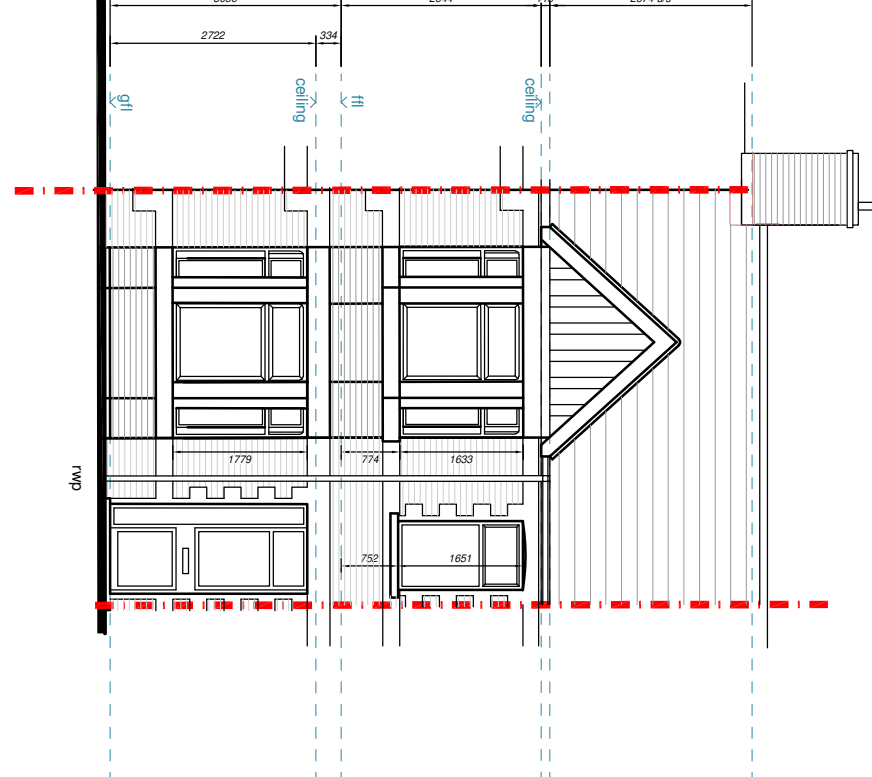

FRONT ELEVATION

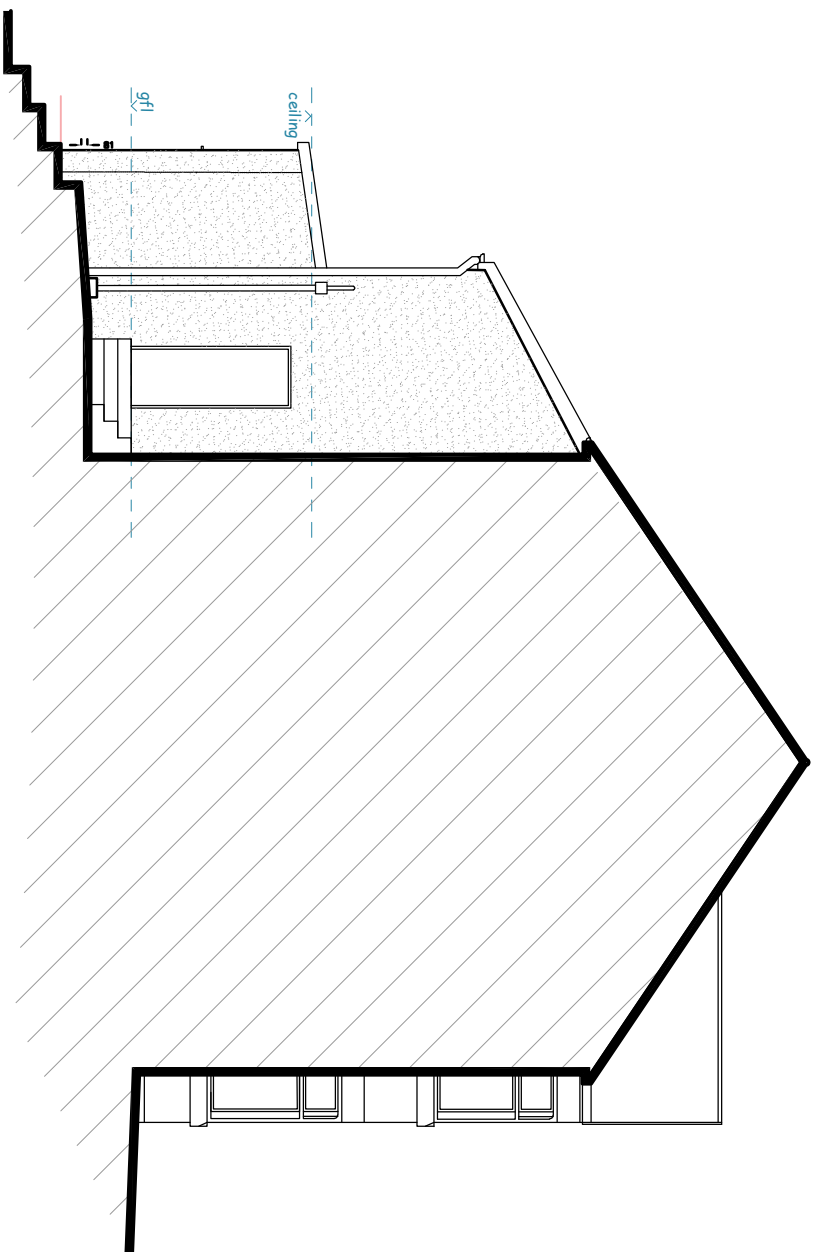

SIDE ELEVATION




RICHARD ANDREWS
ARCHITECTS
ARCHITECTS - PLANNERS - DESIGNERS

SUITE 2.3 THE ESTATES OFFICE 25.26
GOLD TOPS, NEWPORT, NP20 4PG
PHONE: 01932 264144
EMAIL: info@richardandrews.co.uk
Richard Andrews Architects Ltd
Registered Office: 25.26 Gold Tops, Newport, NP20 4PG
www.richardandrews.co.uk


427 Caerleon Road
Newport
NP15 7LU

Proposed Plans and Elevations


Number **R992-03B A1**
Scale Date Drawn Checked
1:50+1:100 06/26 BH AM

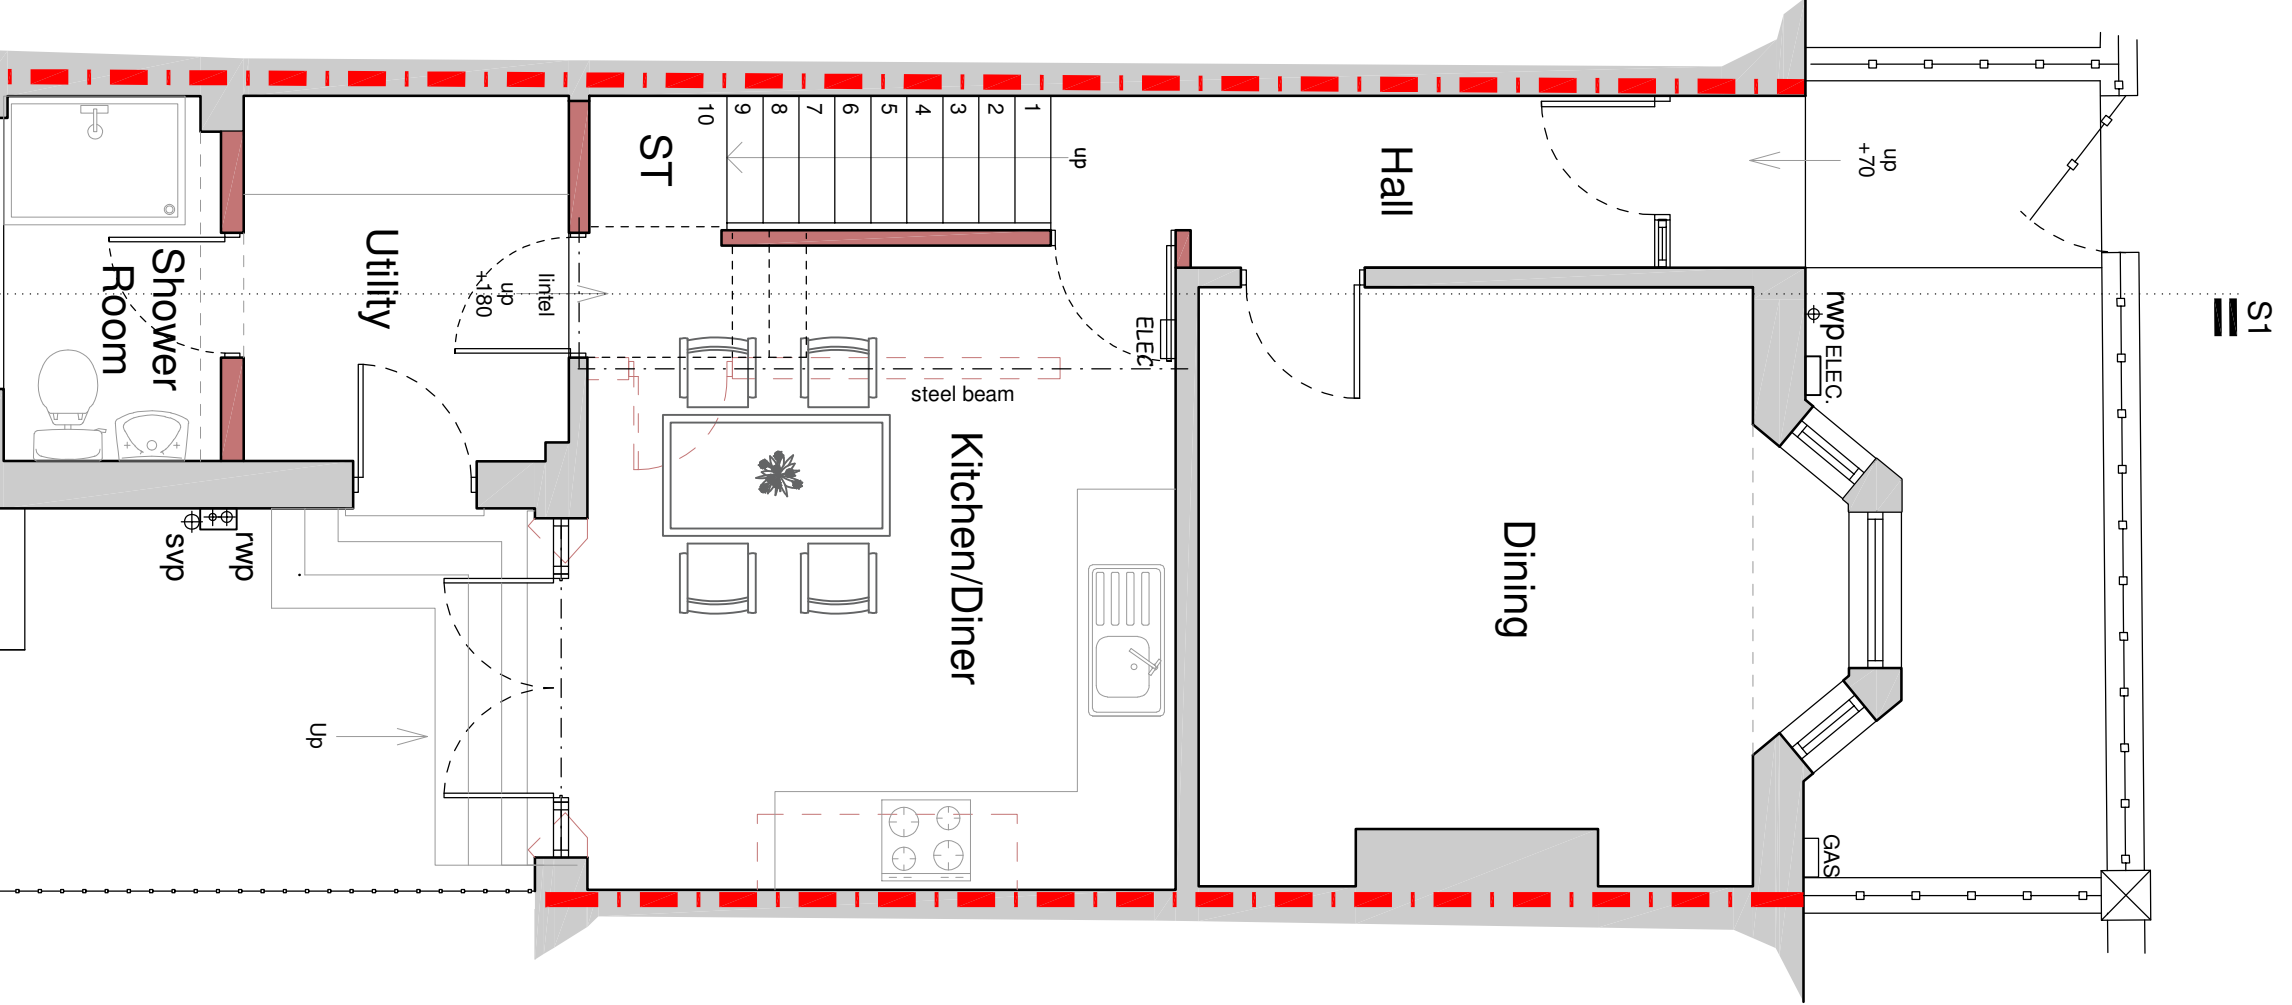

GROUND FLOOR

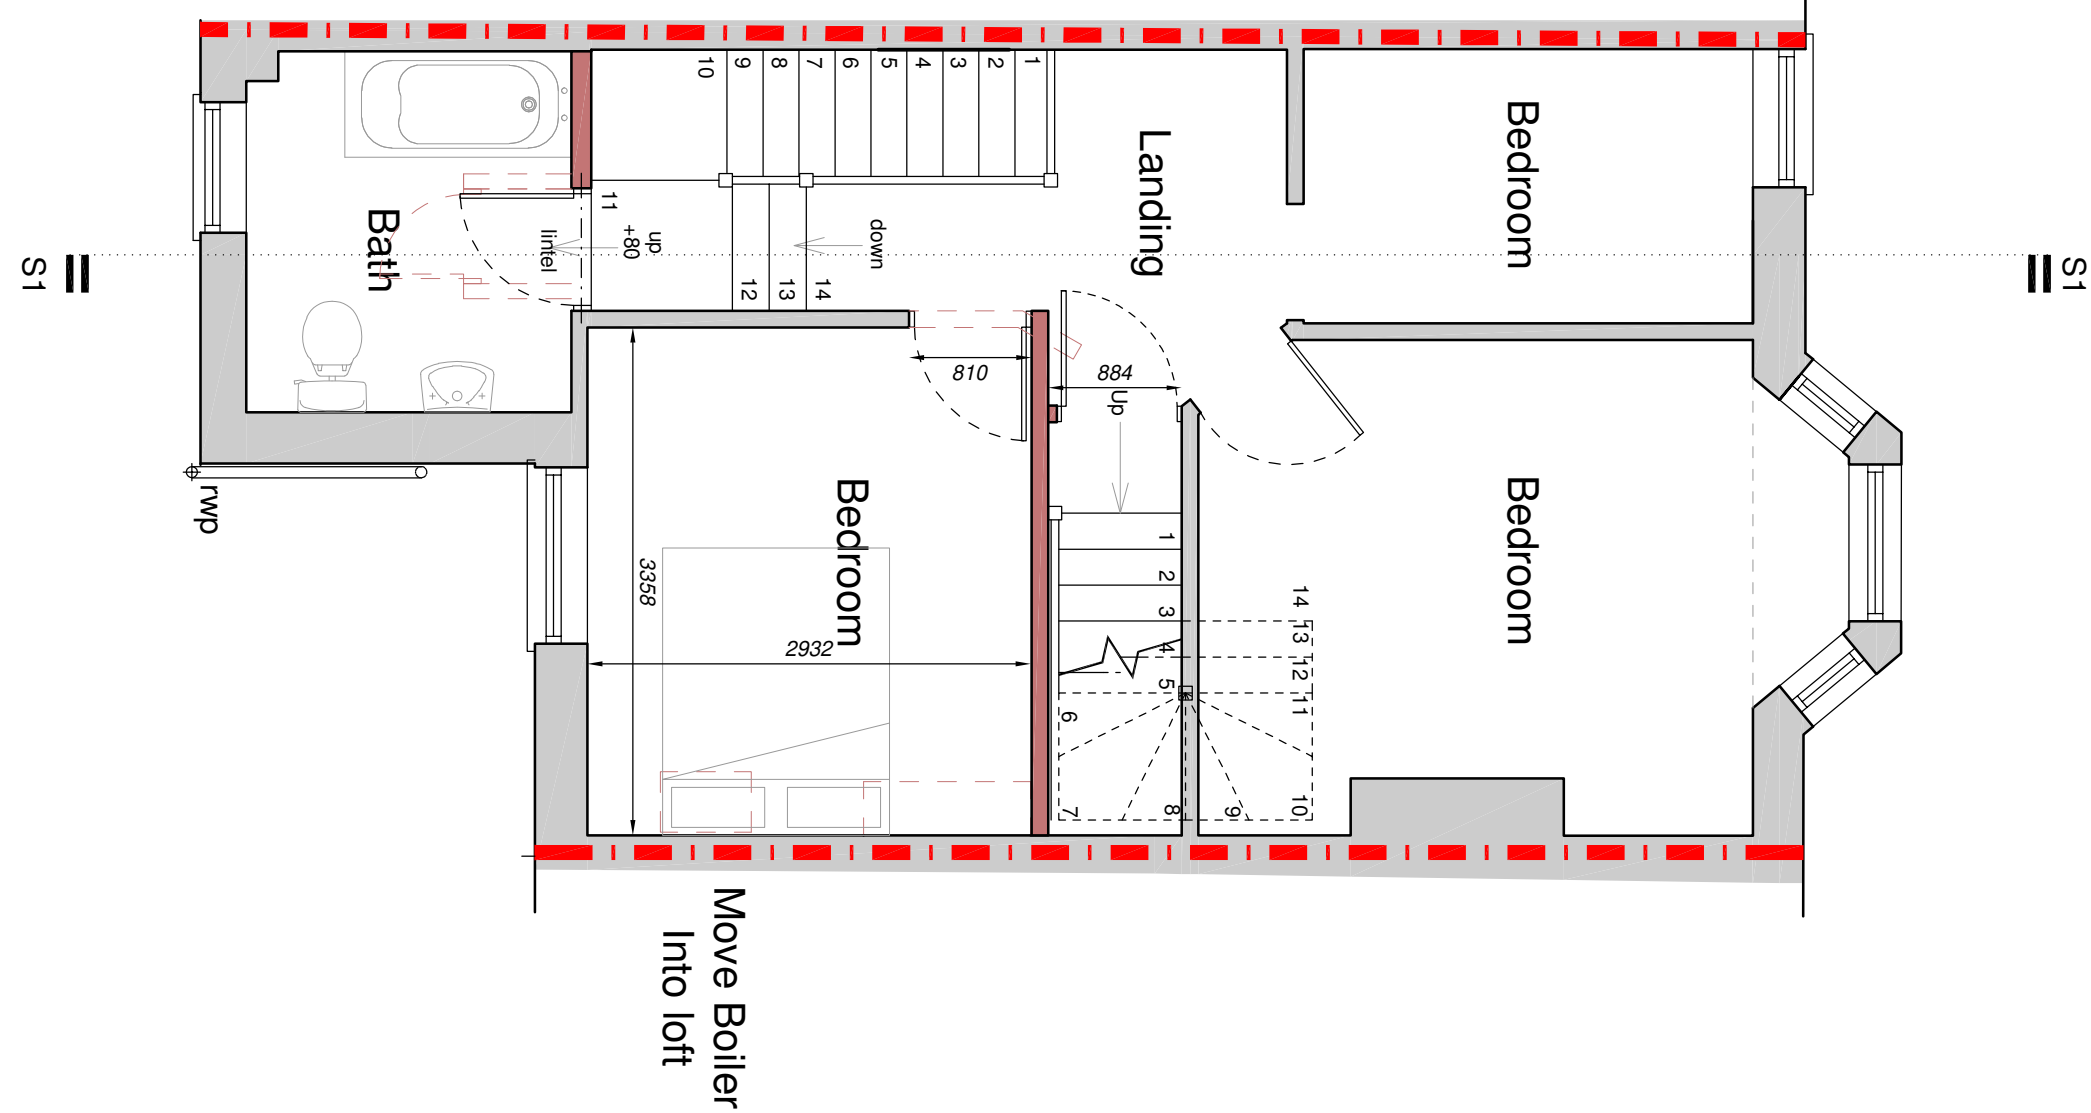

FIRST FLOOR

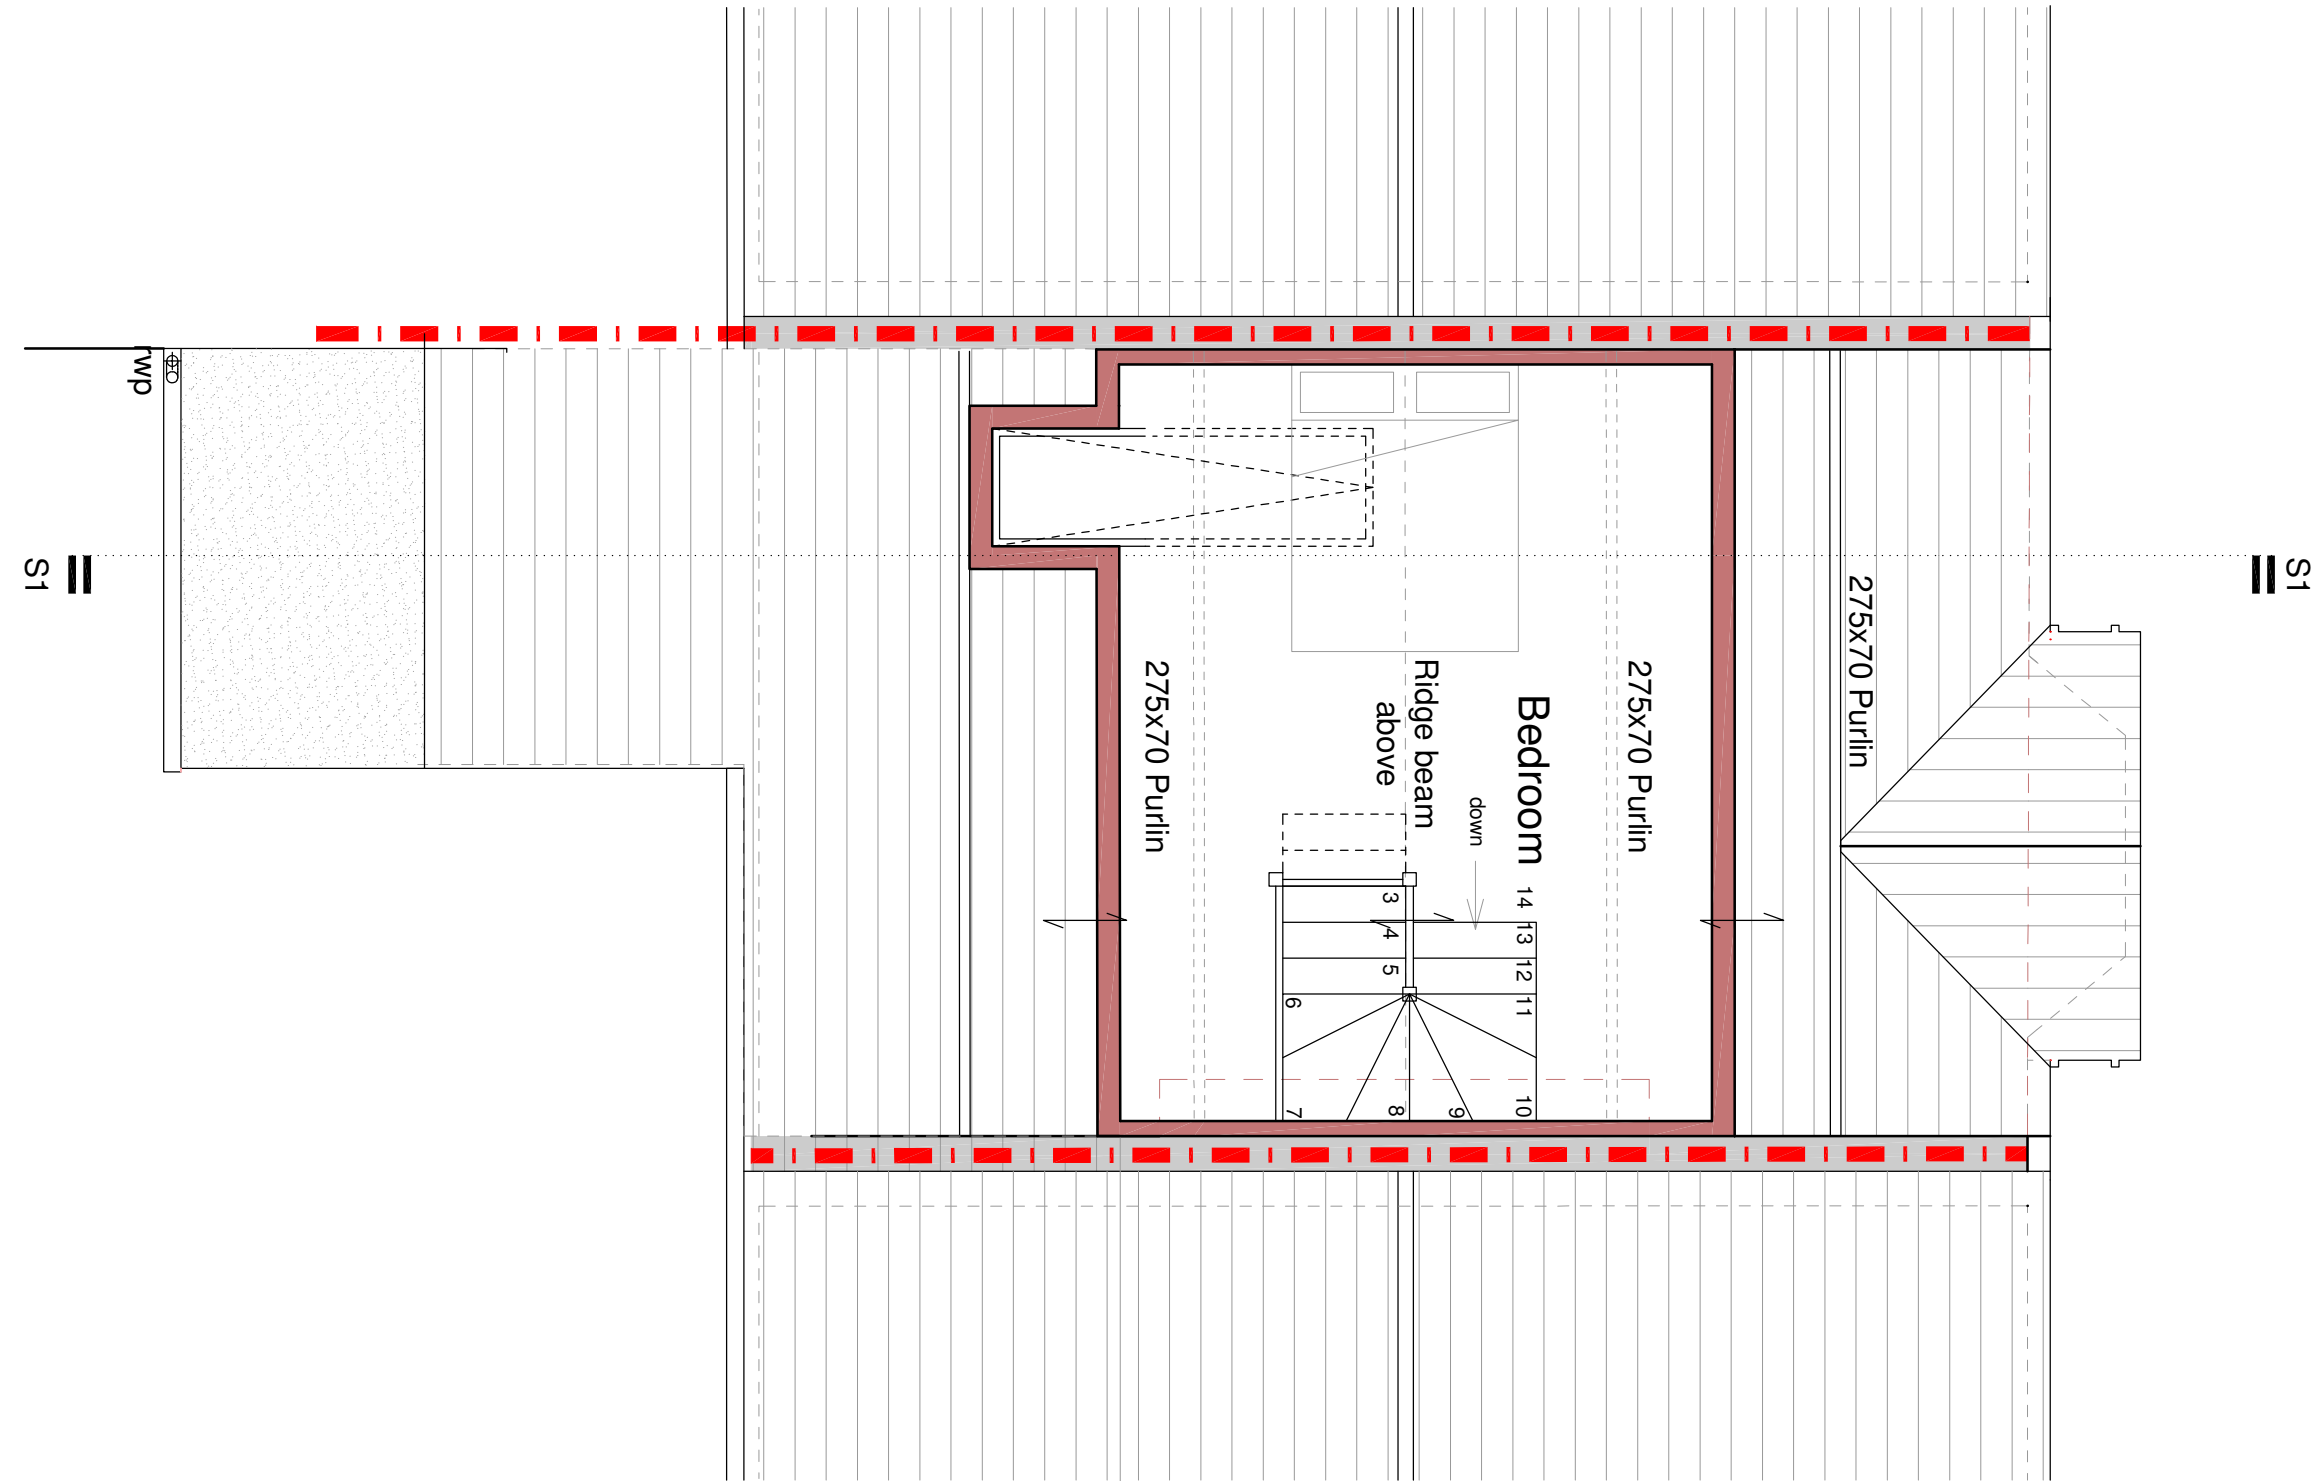

LOFT SPACE

