



 Barn Owl Nesting Box

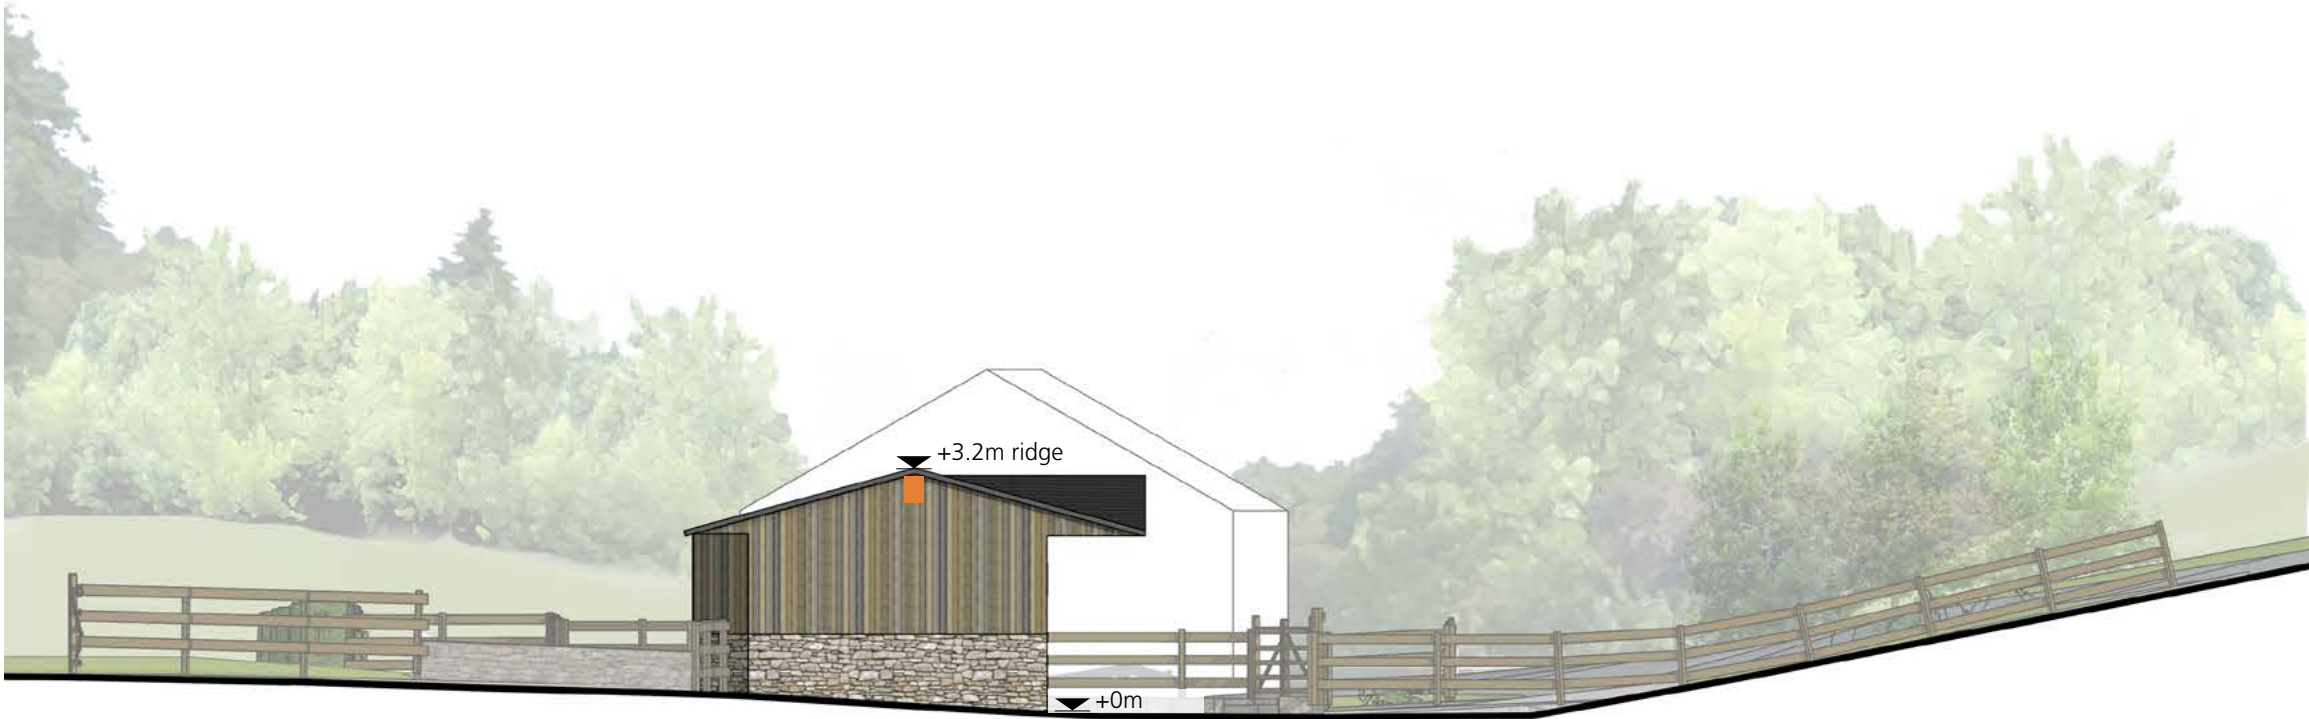

South Elevation



North Elevation

 

Revision	Date	Description			
Project	Drawing Title	Job Number	Drawing Number	Status	
Yew Tree Cottage Stables	Proposed Side Elevations	485	132	Planning	
Client	Consultants	Scale	Drawn by		Date
Mrs Gillian Smith		1:100	SS		09.2027