




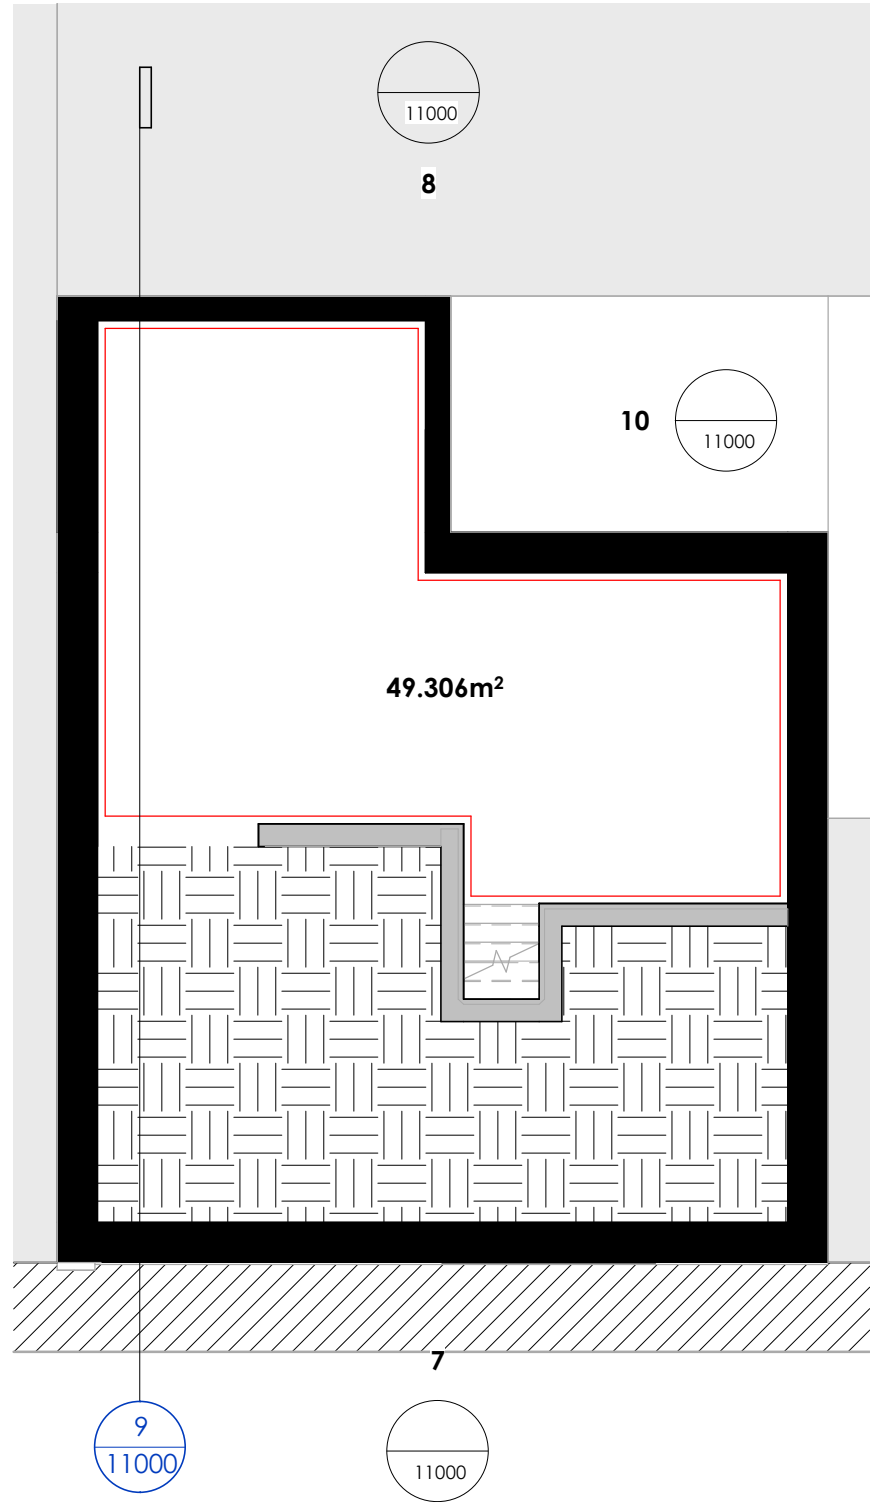


2 -01 Plan
1 : 100

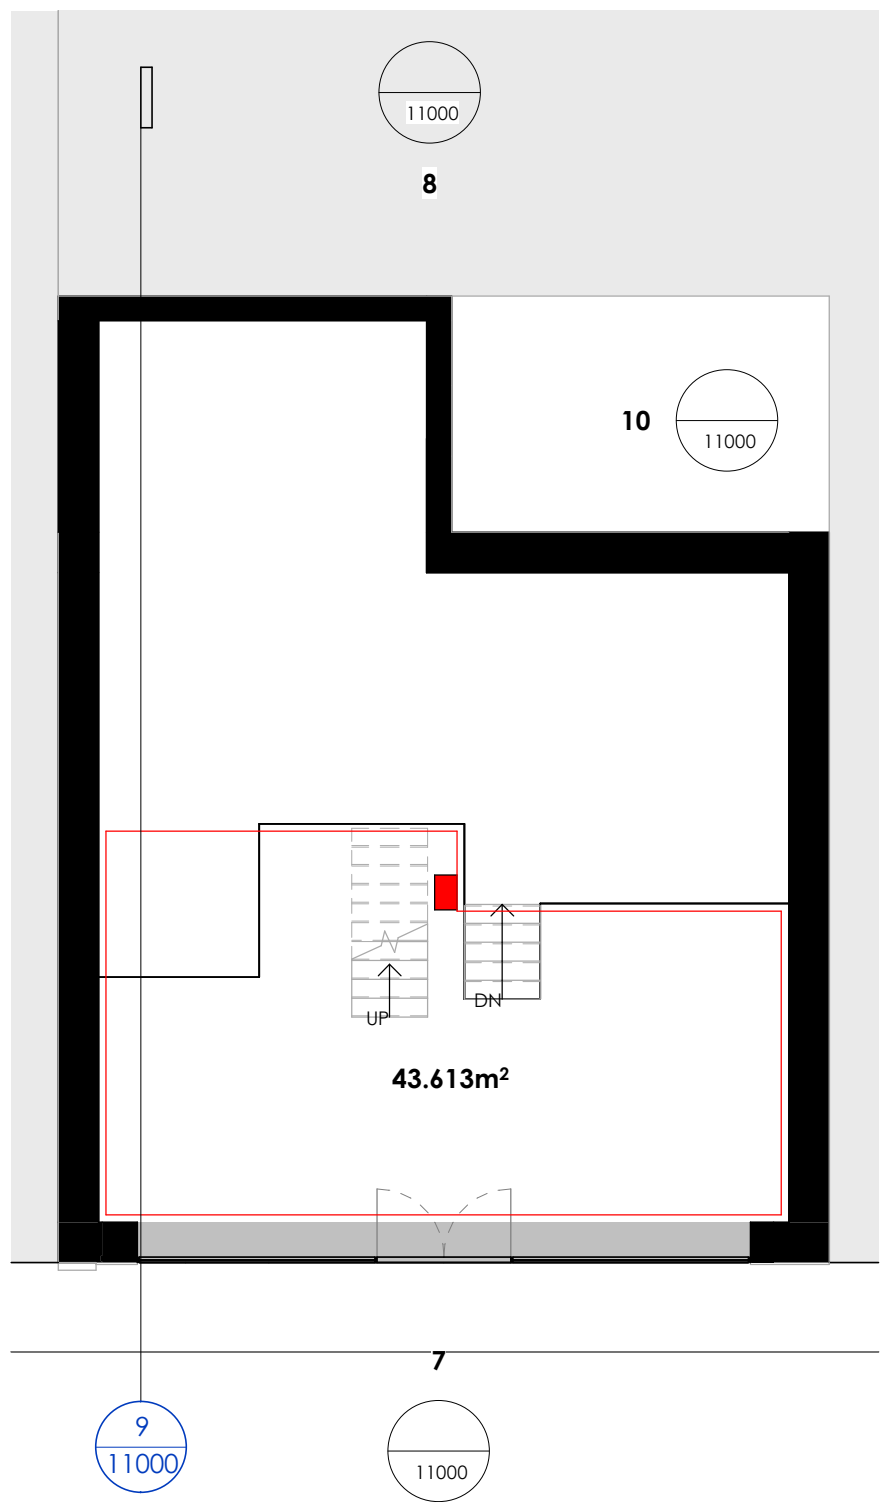


1 Existing 00 Plan
1 : 100

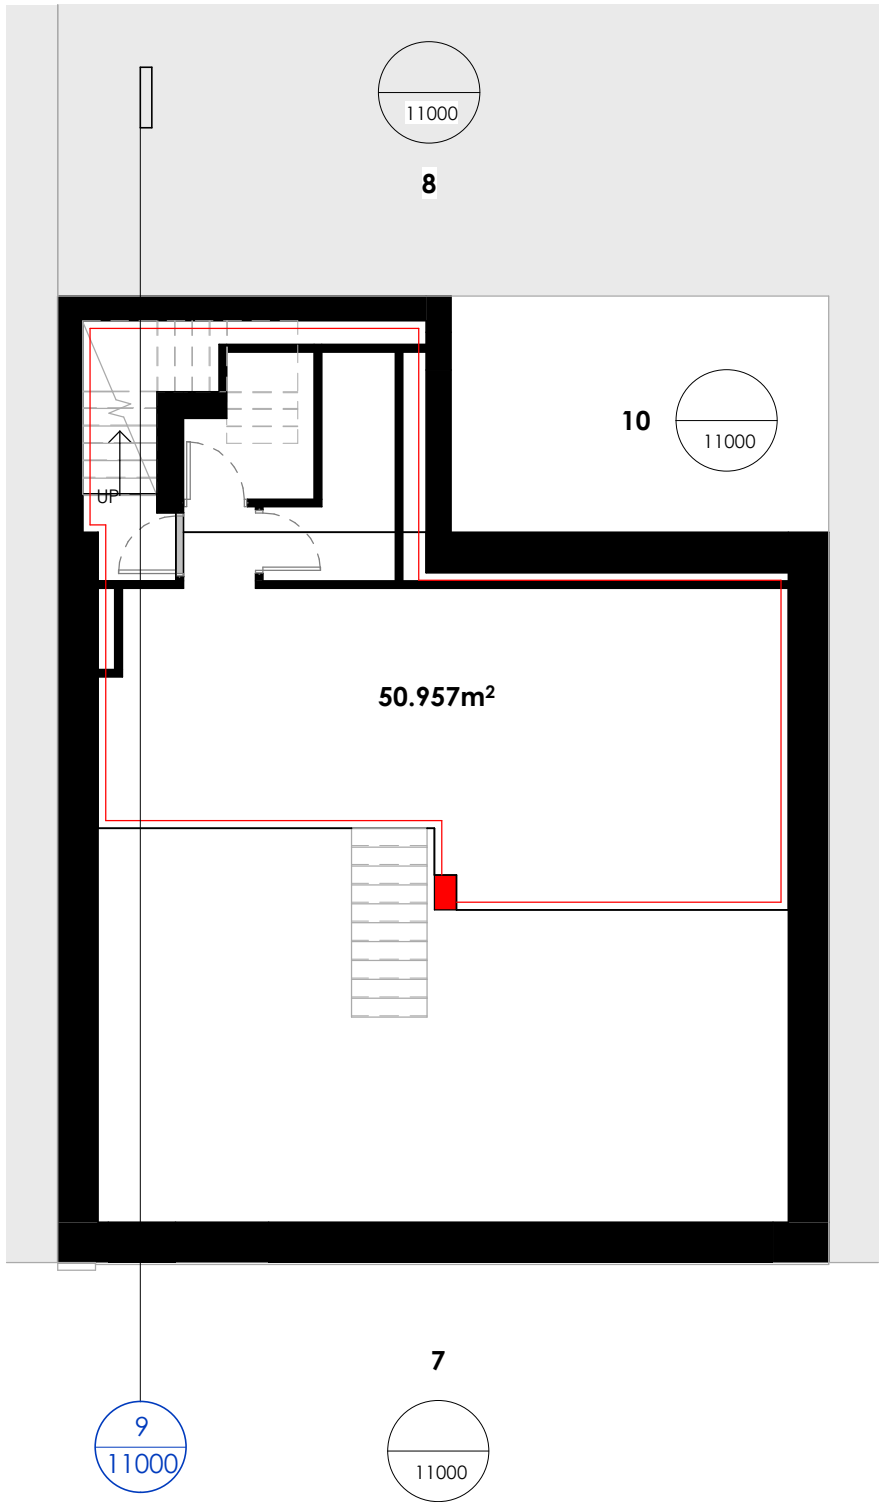


3 01 Plan
1 : 100

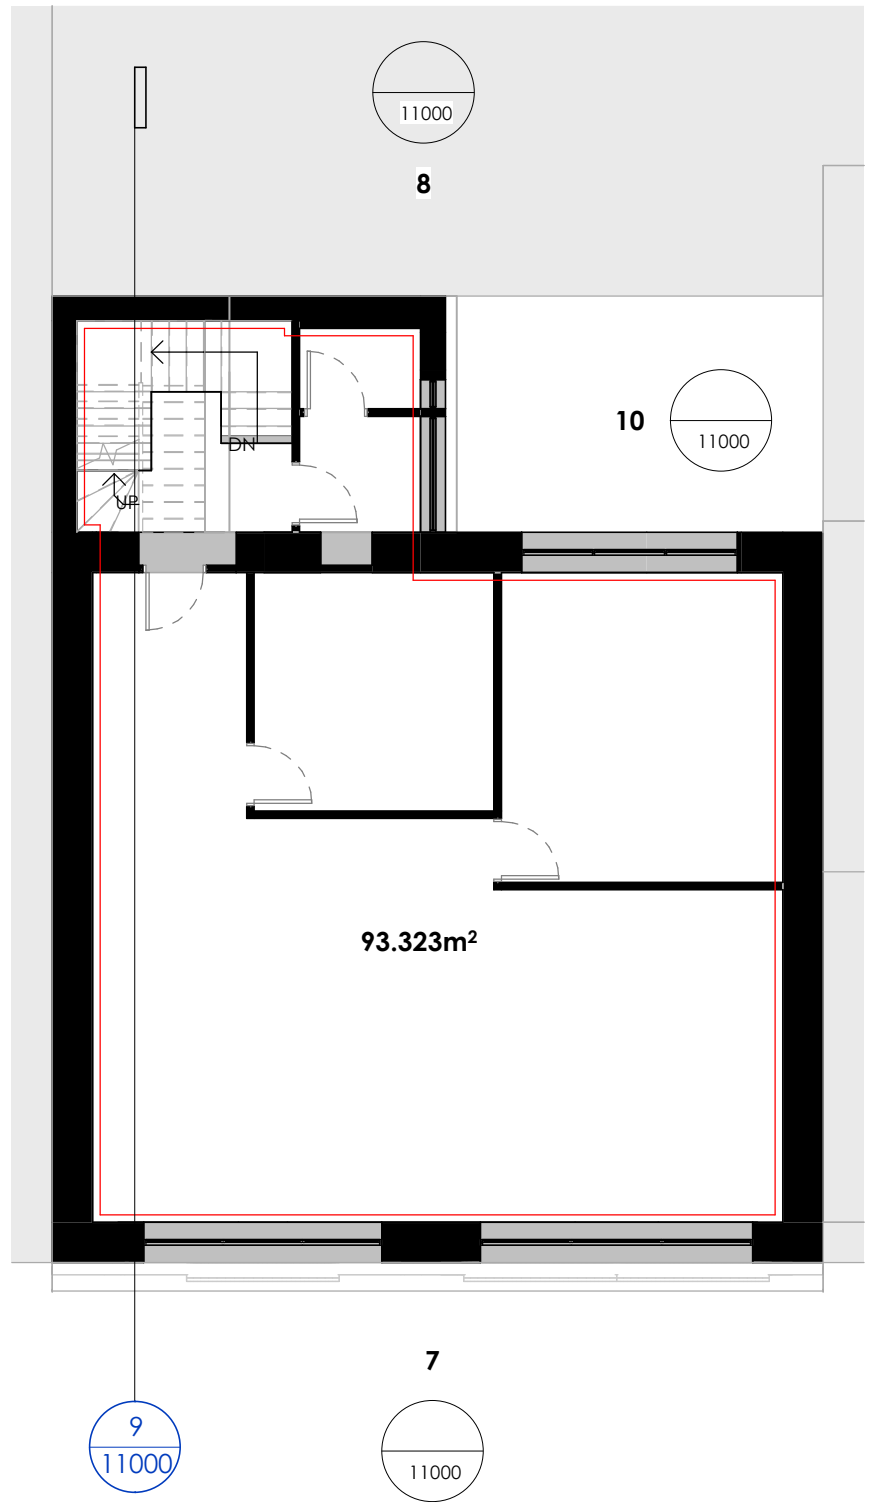

4 02 Plan
1 : 100

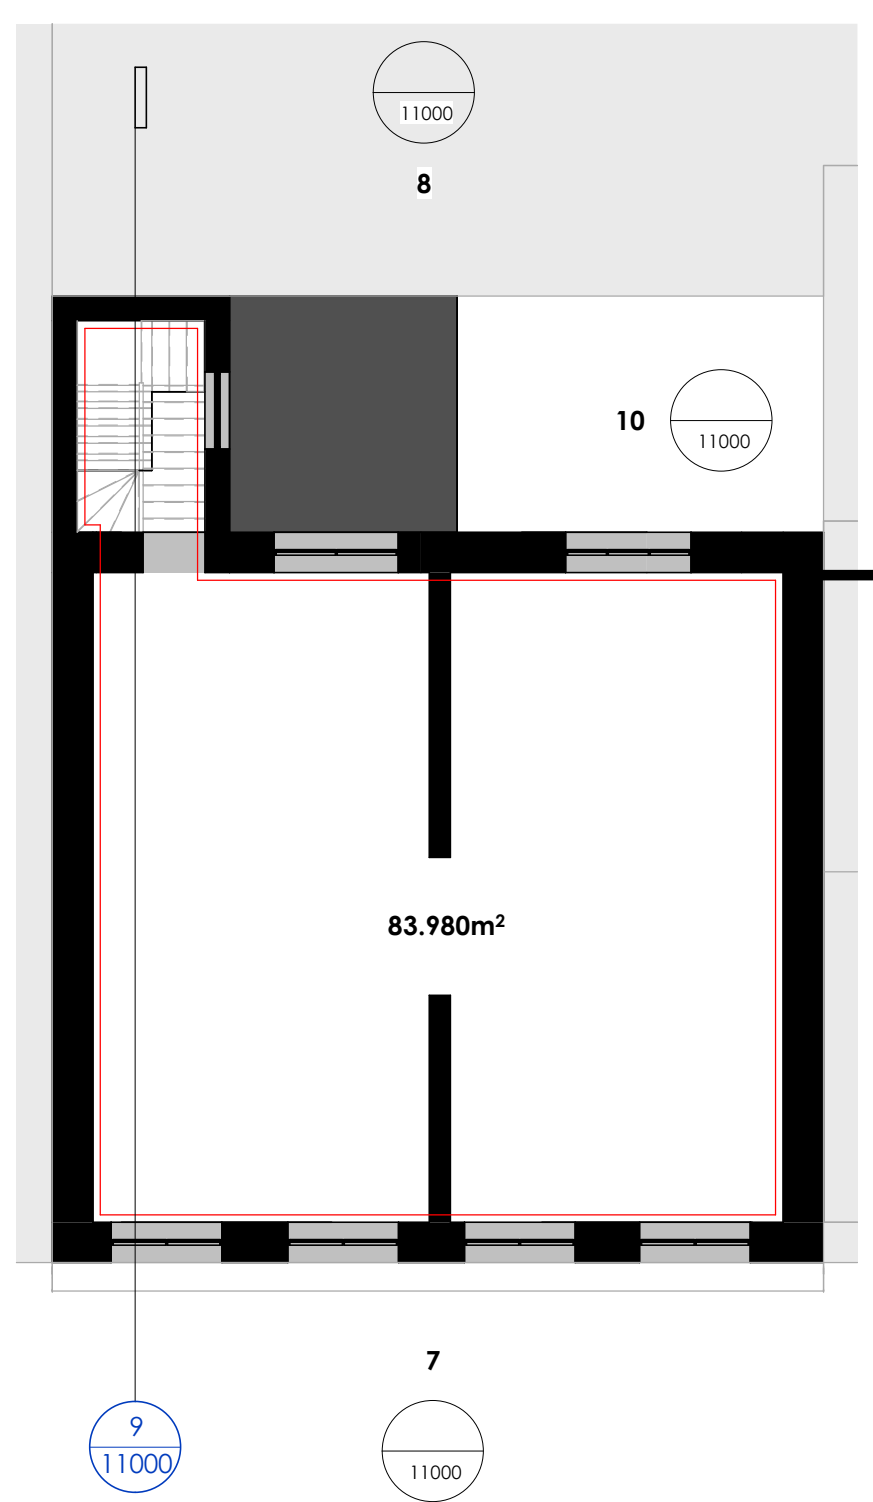


5 03 Plan
1 : 100

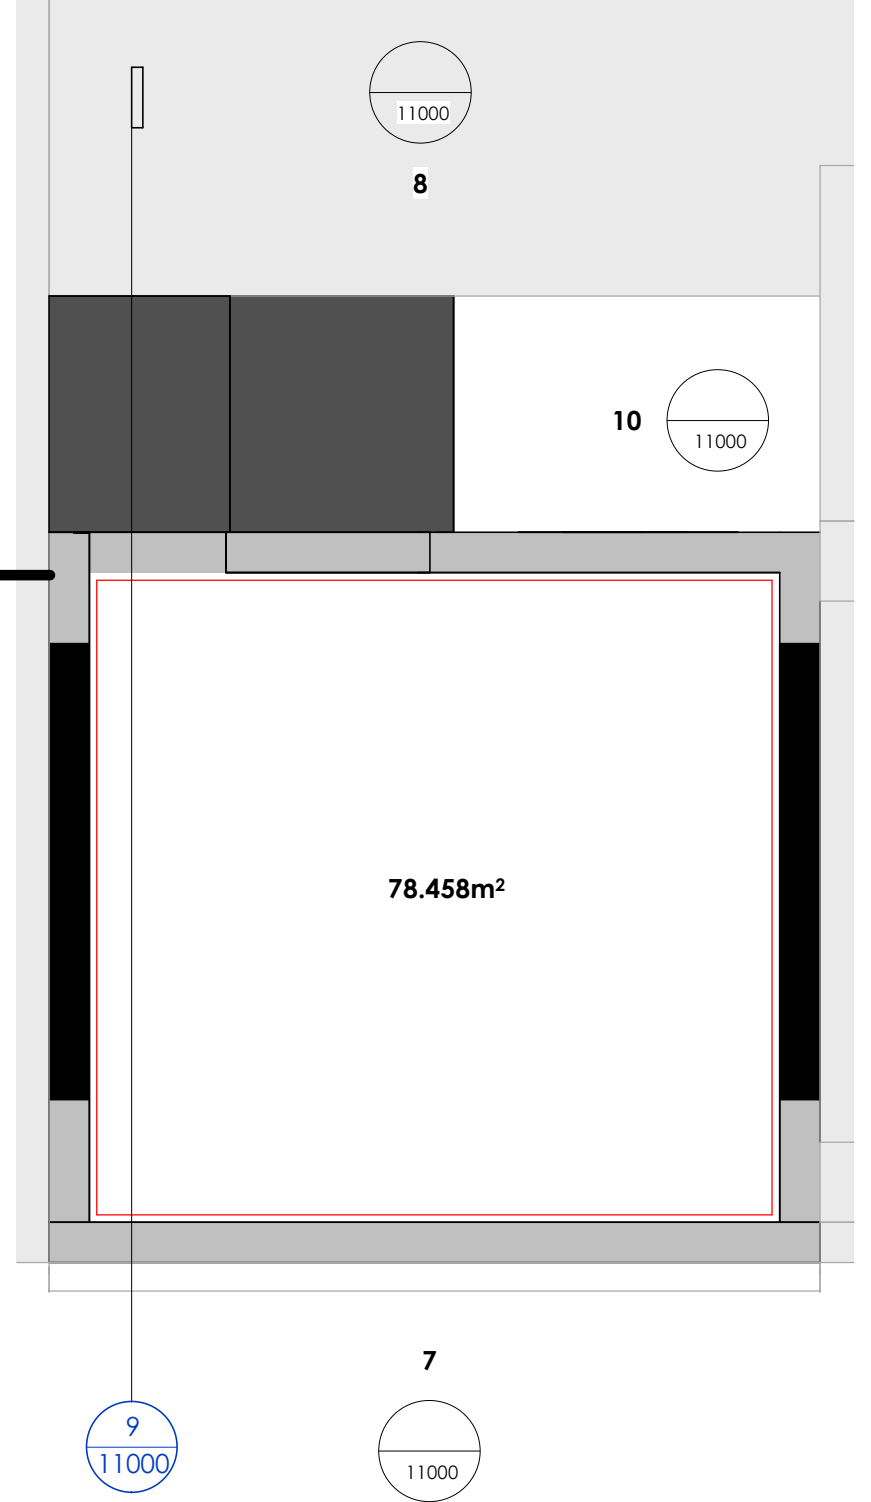


6 04 Plan
1 : 100




7 Existing Front Elevation
1 : 100

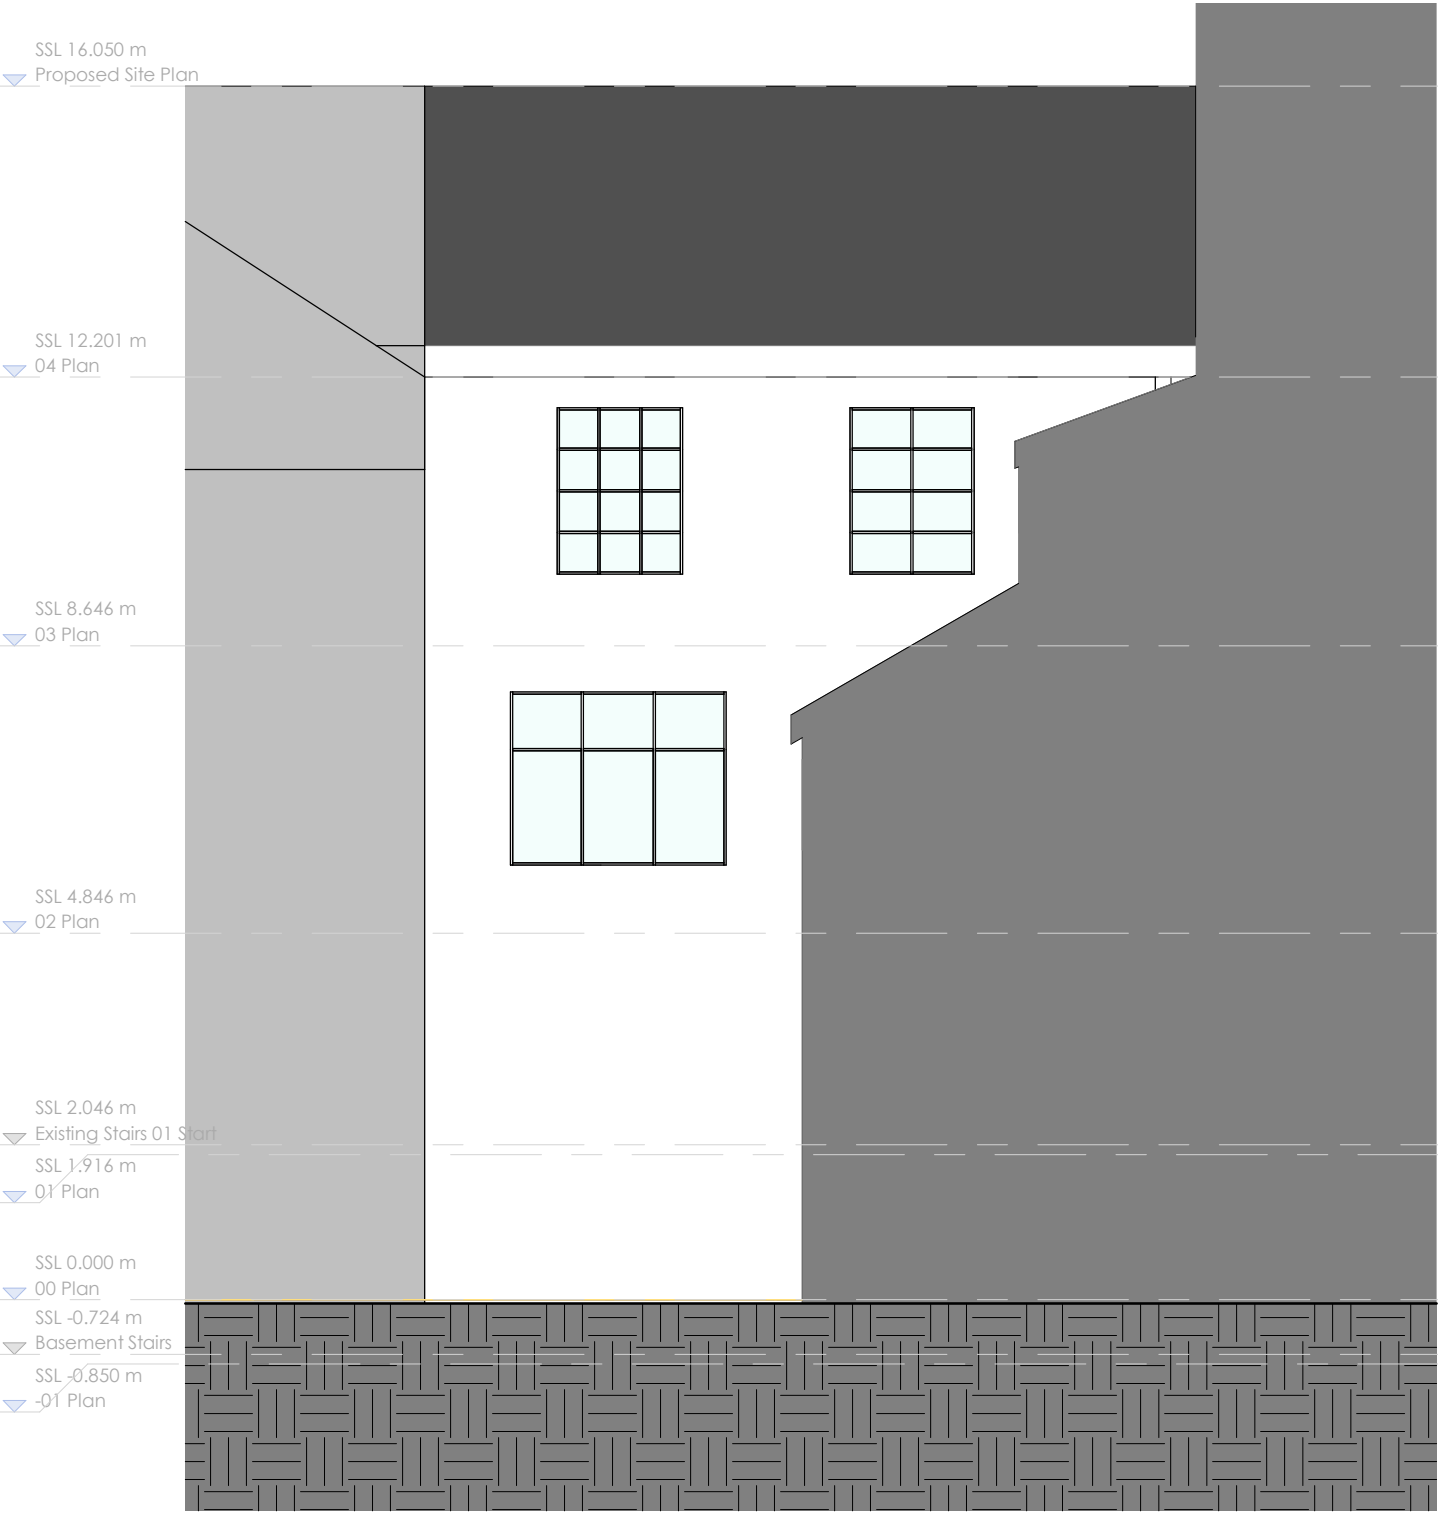

8 Existing Rear Elevation
1 : 100

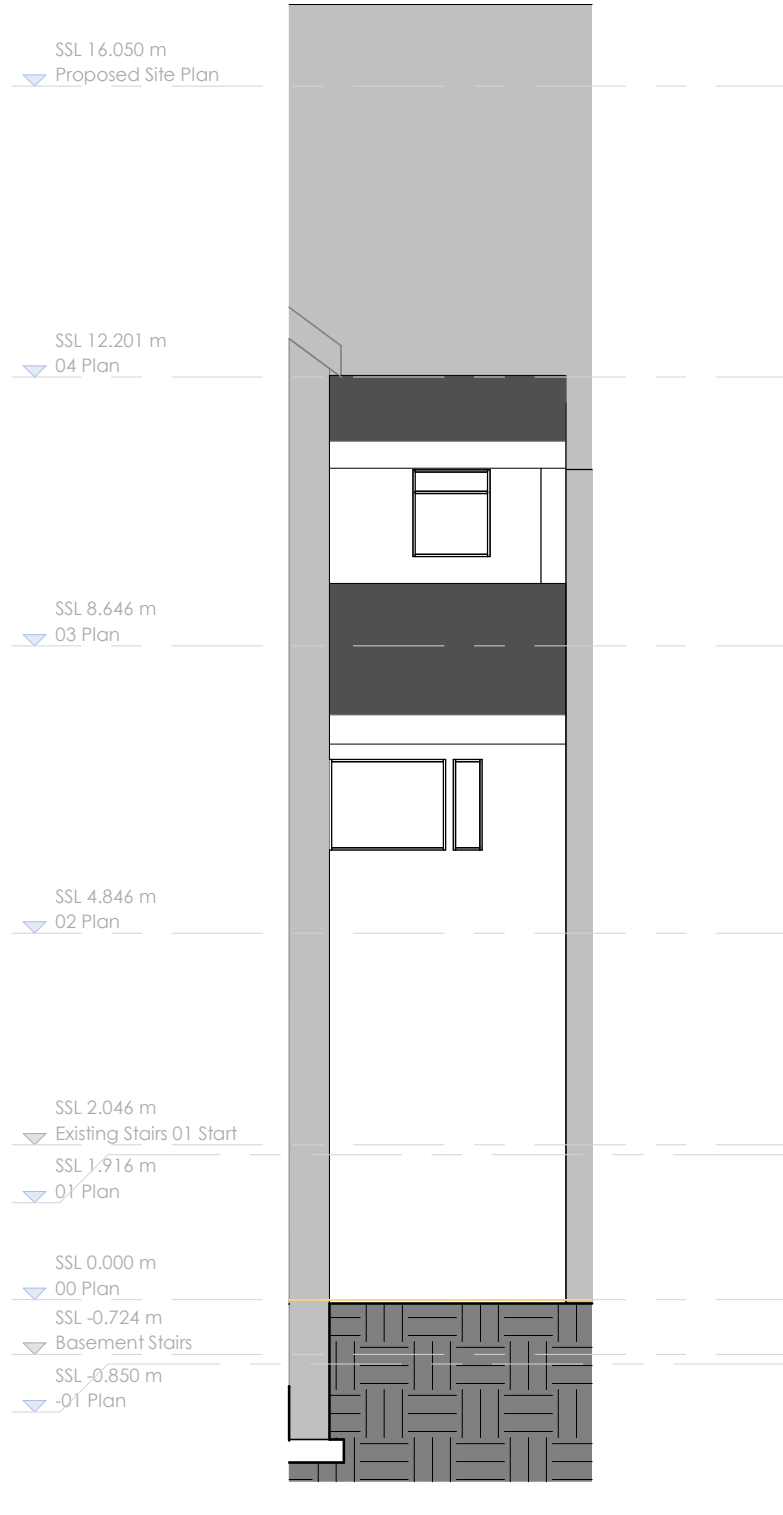

10 Existing Side Elevation
1 : 100

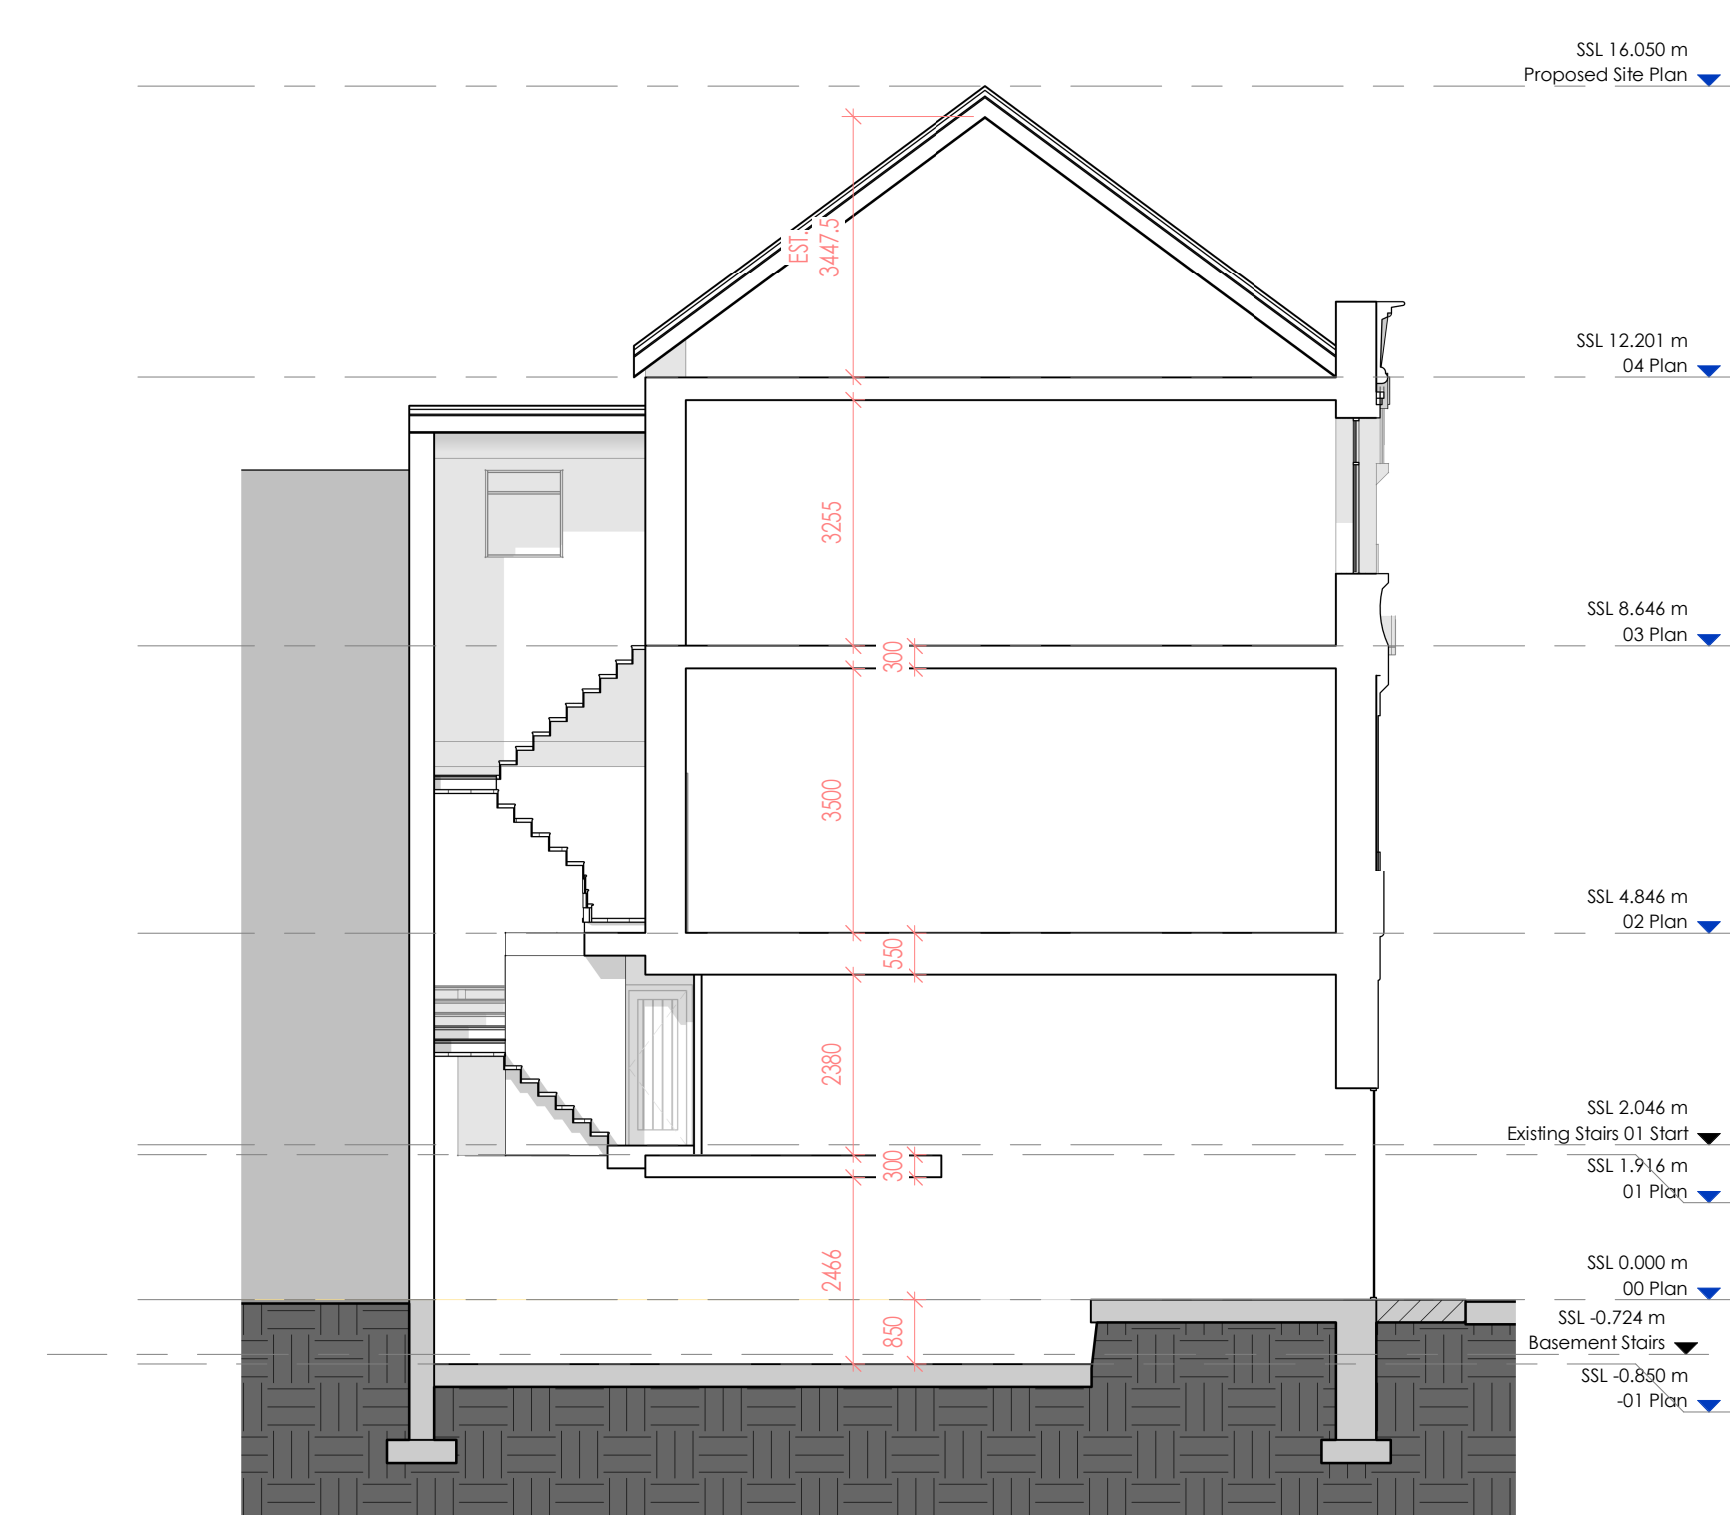

9 Existing Section A.1
1 : 100

Existing Plans & Elevations

Client: Paresh Patel
Address: 36 High Street, Newport

Drawing No	Revision	Scale @ A1
10114- BBS- ZZ- DR- A- 11000	P.01	1 : 100
Drawn	Checked	Approved
		Date

Suitability
S3 - SUITABLE FOR REVIEW & COMMENT
This drawing is copyright. All rights reserved in Chapter 17 of the Copyright, Designs and Patents Act 1988 have generally been asserted. All dimensions to be checked on site. Do not scale. Any discrepancy between this drawing and other information to be reported to Blackbrick Studio. This drawing shows Design Intent Only.
© Blackbrick Studio

P.01	Preliminary Issue	XX	XX	20/08/25
Rev	Description	Drawn	Checked	Date
117 Bute Street Cardiff CF10 5AE E: enquiries@blackbrick-studio.com T: 029 2252 0485				

